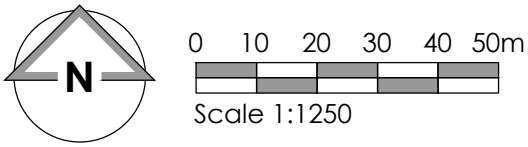

NOTES

- All dimensions and levels are to be checked on site.
- Any discrepancies are to be reported to the architect before any work commences.
- This drawing shall not be reproduced without express written permission from AEW.
- Title overlay drawings and ownership boundaries are produced using all reasonable endeavours. AEW cannot be responsible for the accuracy or scale discrepancy of base plans supplied to them.
- All works are to be undertaken in accordance with Building Regulations and the latest British Standards.
- All proprietary materials and products are to be used strictly in accordance with the manufacturers recommendations.

CDM 2015

Client notified of duties: **At Design Workshop**

Principal Designer: **TBC**

Unless noted below, all known hazards have been highlighted on the drawing:

Drawing Based on:

O.S Promap

The Harris Partnership ALDI Existing Site Plan Dated: OCT 2017 REF: 2412BOL-302

Glanville Site Survey Dated: Nov 2021
REF: 4210567 /4101

- Scale for planning purposes only.
- Application Boundary Indicated:
- McDonald's Demise Indicated thus:

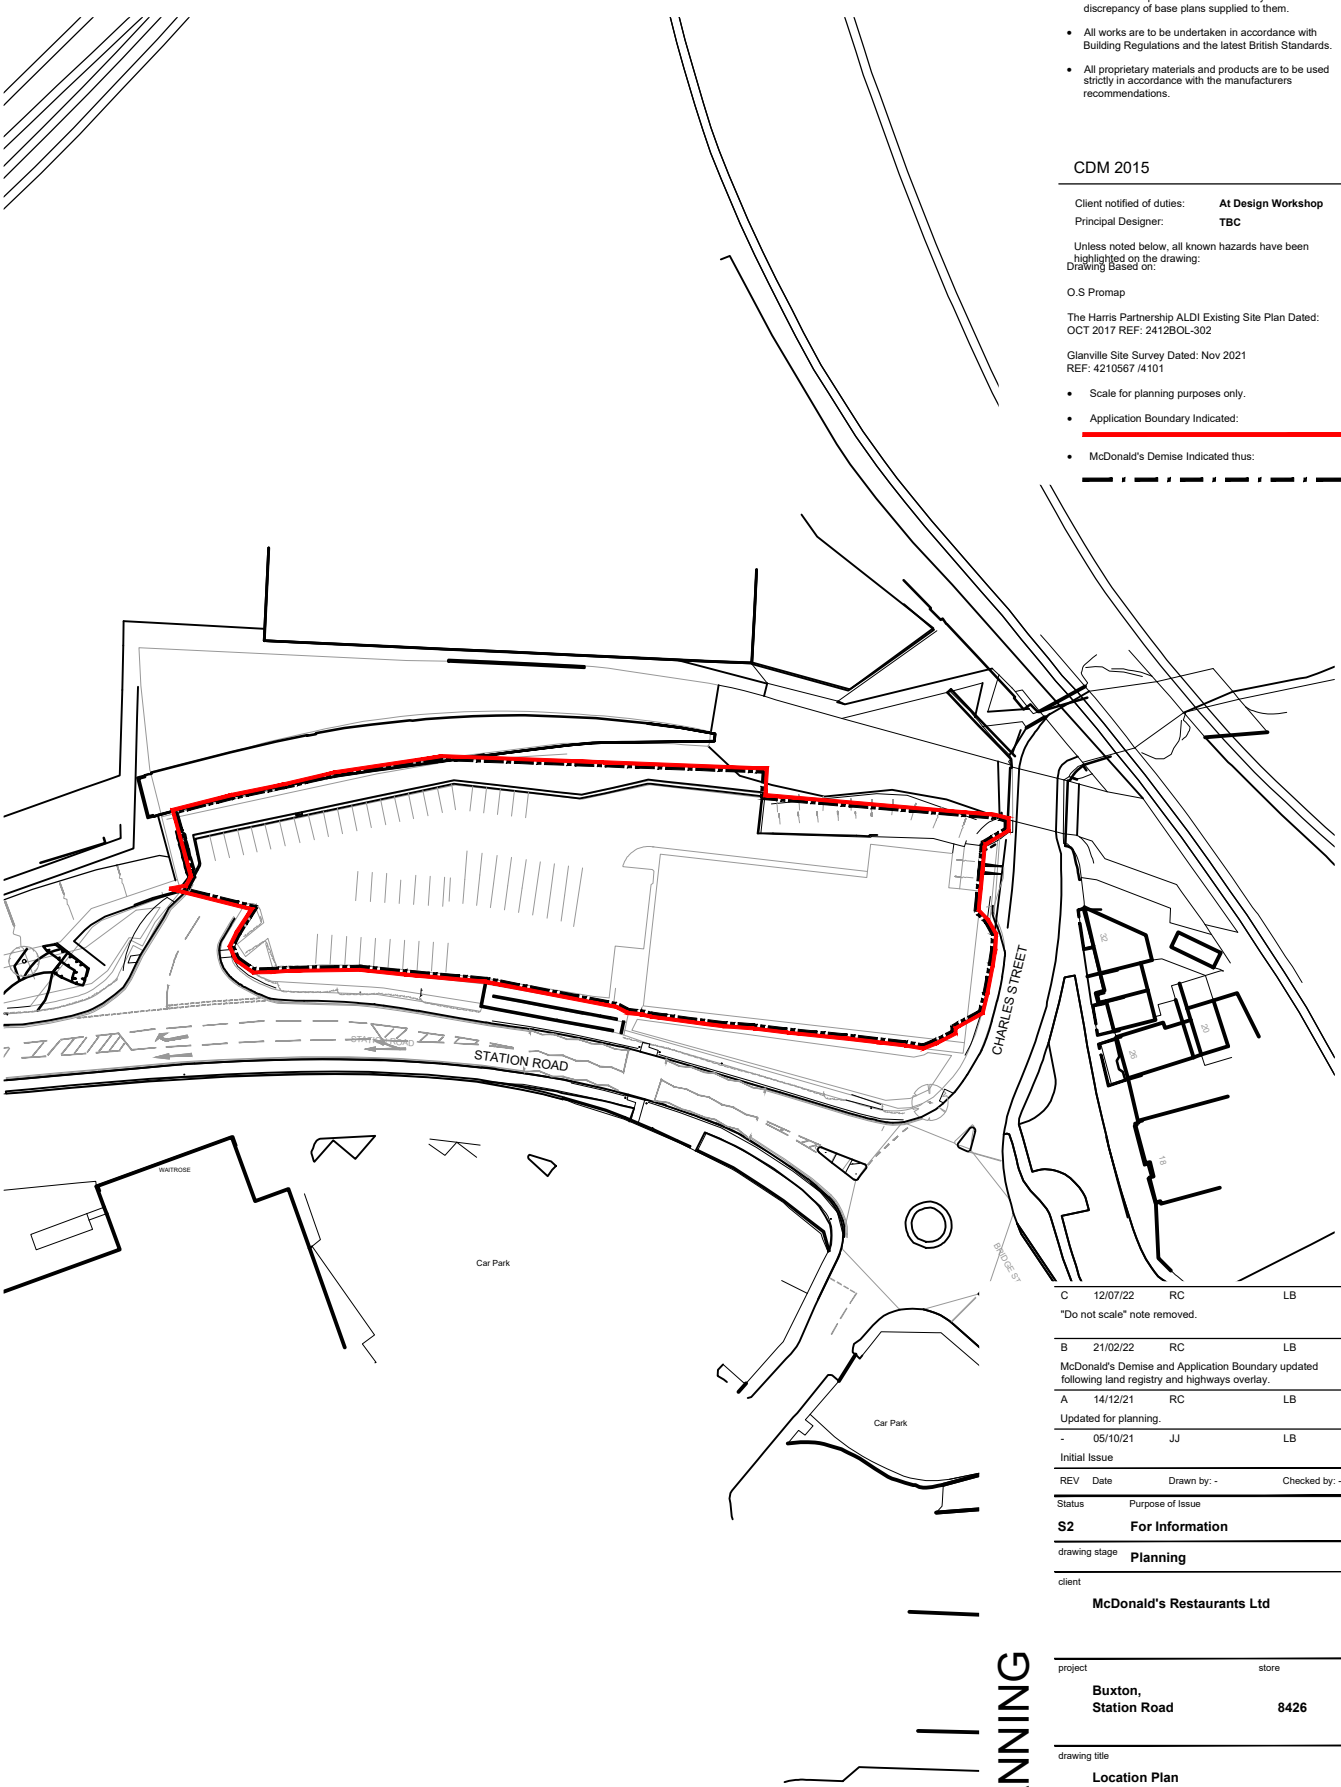

REV	Date	Drawn by: -	Checked by: -
C	12/07/22	RC	LB
"Do not scale" note removed.			
B	21/02/22	RC	LB
McDonald's Demise and Application Boundary updated following land registry and highways overlay.			
A	14/12/21	RC	LB
Updated for planning.			
-	05/10/21	JJ	LB
Initial Issue			

Status: **S2** Purpose of Issue: **For Information**

drawing stage: **Planning**

client: **McDonald's Restaurants Ltd**

PLANNING

project: **Buxton, Station Road**

store: **8426**

drawing title: **Location Plan**

date: **05/10/21** drawn: **JJ**

scale@A4: **1:1250** checked: **LB**

Rev **C**

Job No **11551_AEW_8426_0001**

aew architects
0161 214 4370
www.aewarchitects.com

Ordnance Survey (c) Crown Copyright 2021. All rights reserved. Licence number 100022432

Location Plan