

Proposed Front Elevation



Proposed Side Elevation

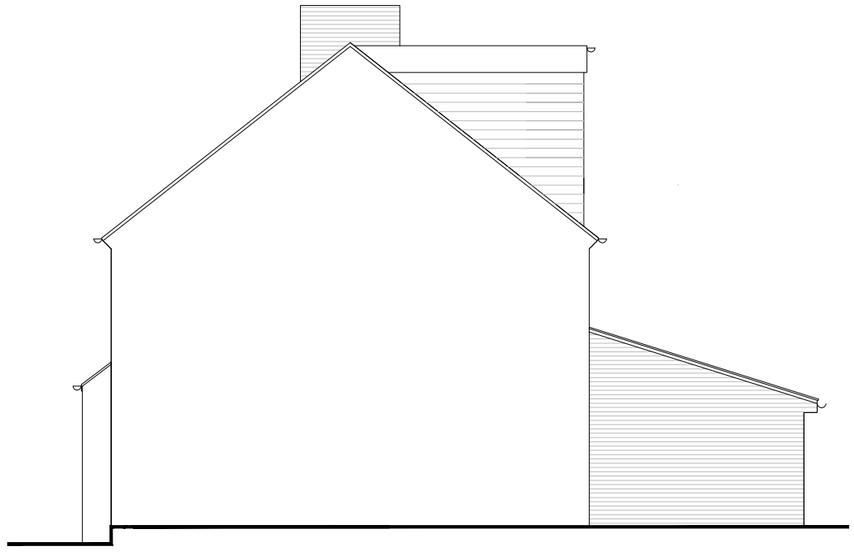

Proposed Side Elevation

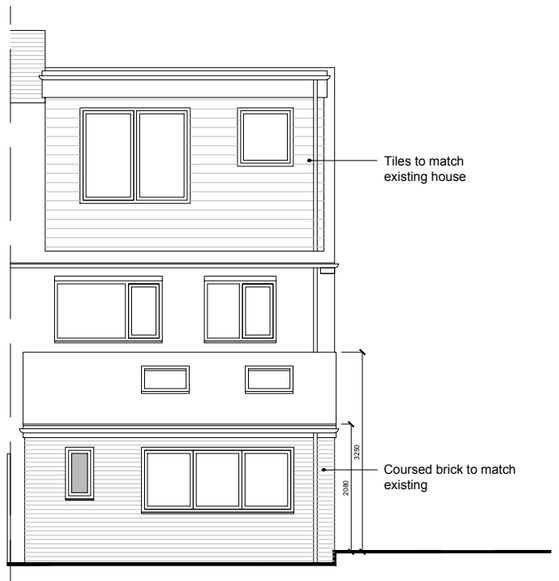

Proposed Rear Elevation

THIS DRAWING IS NOT TO BE COPIED OR REPRODUCED
WITHOUT THE PRIOR WRITTEN CONSENT OF PLANMART LTD.

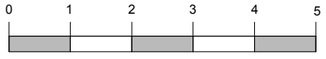

Metric Scale

Rev A: Dormer material amended Feb 2024

PLANMART

Address:

Mr & Mrs Chipperfield
20 Orchard Road, Whaley Bridge, Derbyshire, SK23 7AQ

Project:

Proposed single storey rear extension, dormer loft conversion and internal remodelling

Title:

Proposed Elevations

Scale: 1:100 @ A3

Drawn:	**Date:**
C.K.	December 2023
Project no.:	**Drawing no.:**
3237	3237-004A

PLANMART LIMITED
9, GEORGE STREET, GLOSSOP, DERBYSHIRE SK13 8AY.
TEL: 01457 863153