


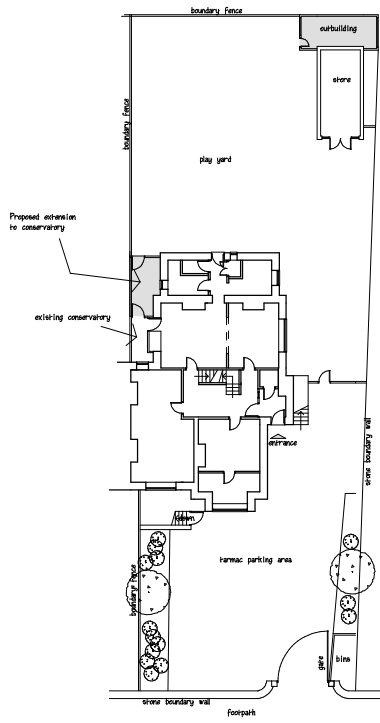

SITE / BLOCK PLAN

Mr. A. O'Connor,
Green Lane Nursery, Buxton

Proposed replacement and extension of
existing conservatory and new pitched roof
and replacement of external timber wall
cladding to existing yard store.

Drawing No. 2560-8
Date Feb 2024
Scale 1:500 A5 sheet.