




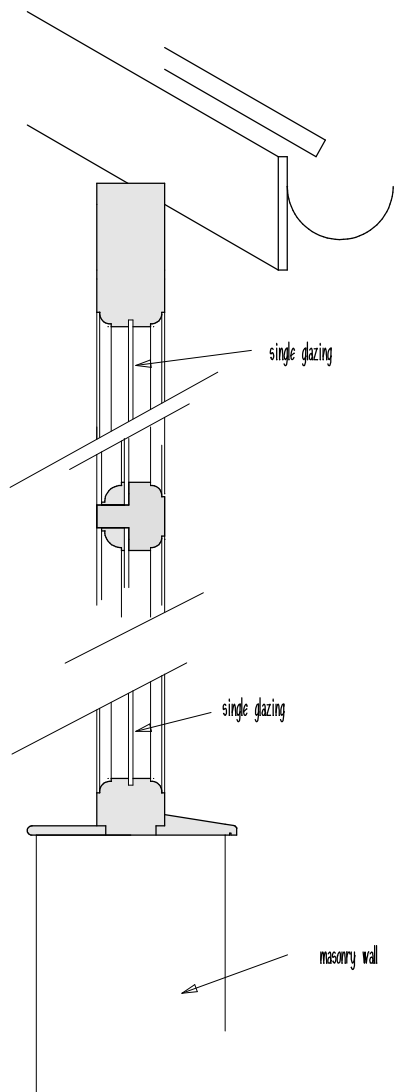


Section B - B existing

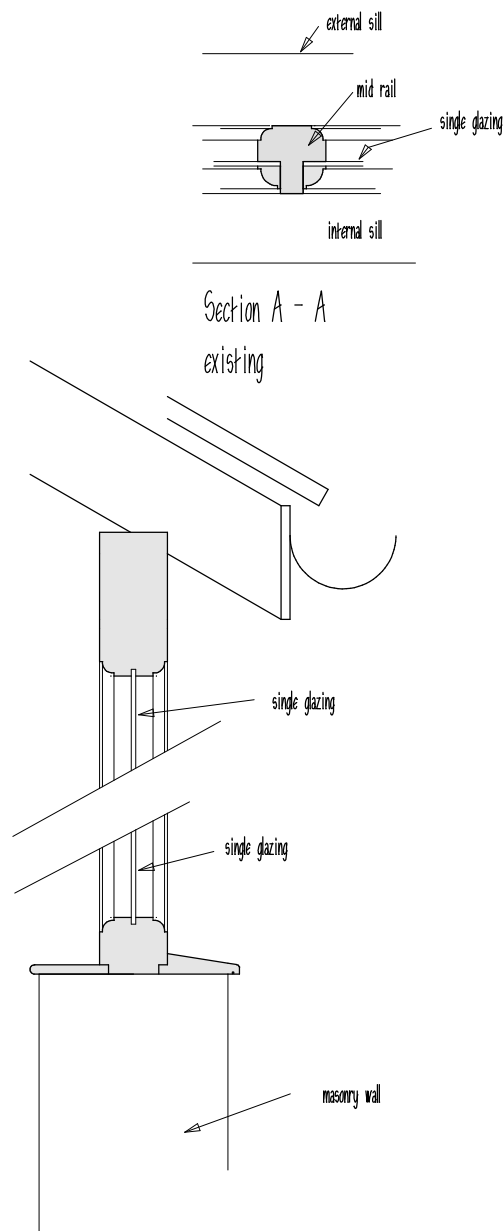


Section A - A
existing

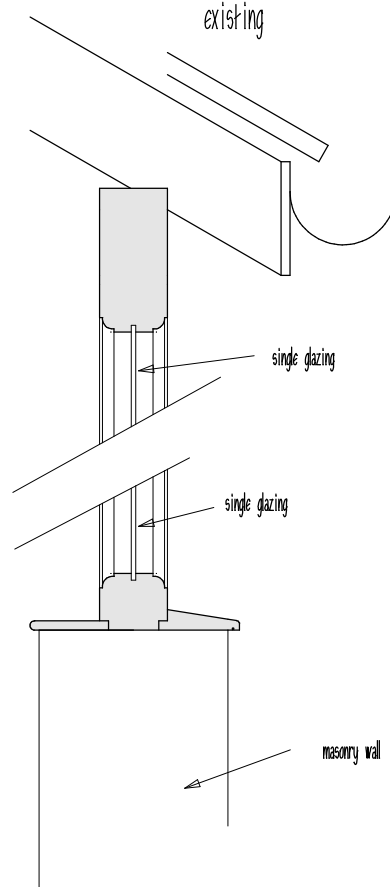


Section B - B proposed

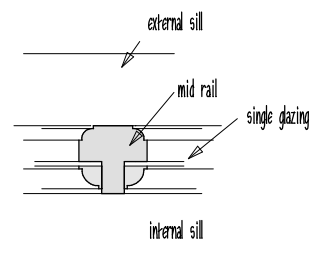

Section A - A
proposed

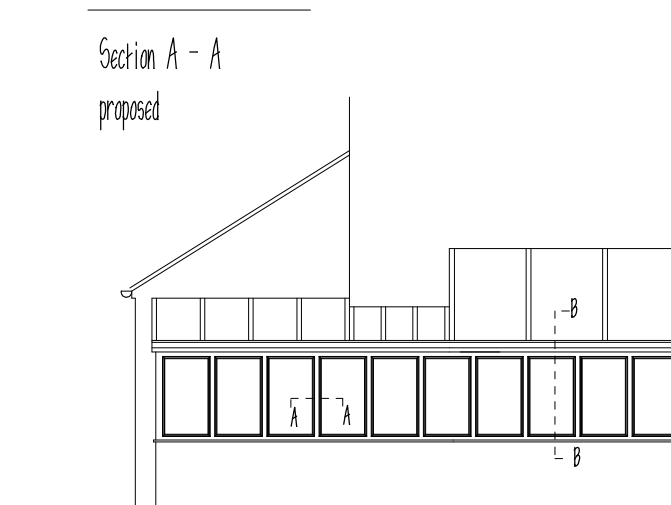

Elevation of proposed conservatory
scale 1:100

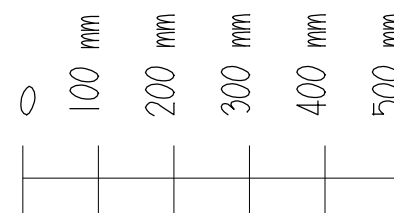

Scale bar. 1 to 10

Mr. A. O'Connor,
Green Lane Nursery, Buxton

Proposed replacement and extension of
existing conservatory and new pitched roof
and replacement of external timber wall
cladding to existing yard store.

Drawing No. 2560-9

Date Feb 2024

Scale 1:10

A4 sheet.