




PROPOSED ELEVATIONS 1:50

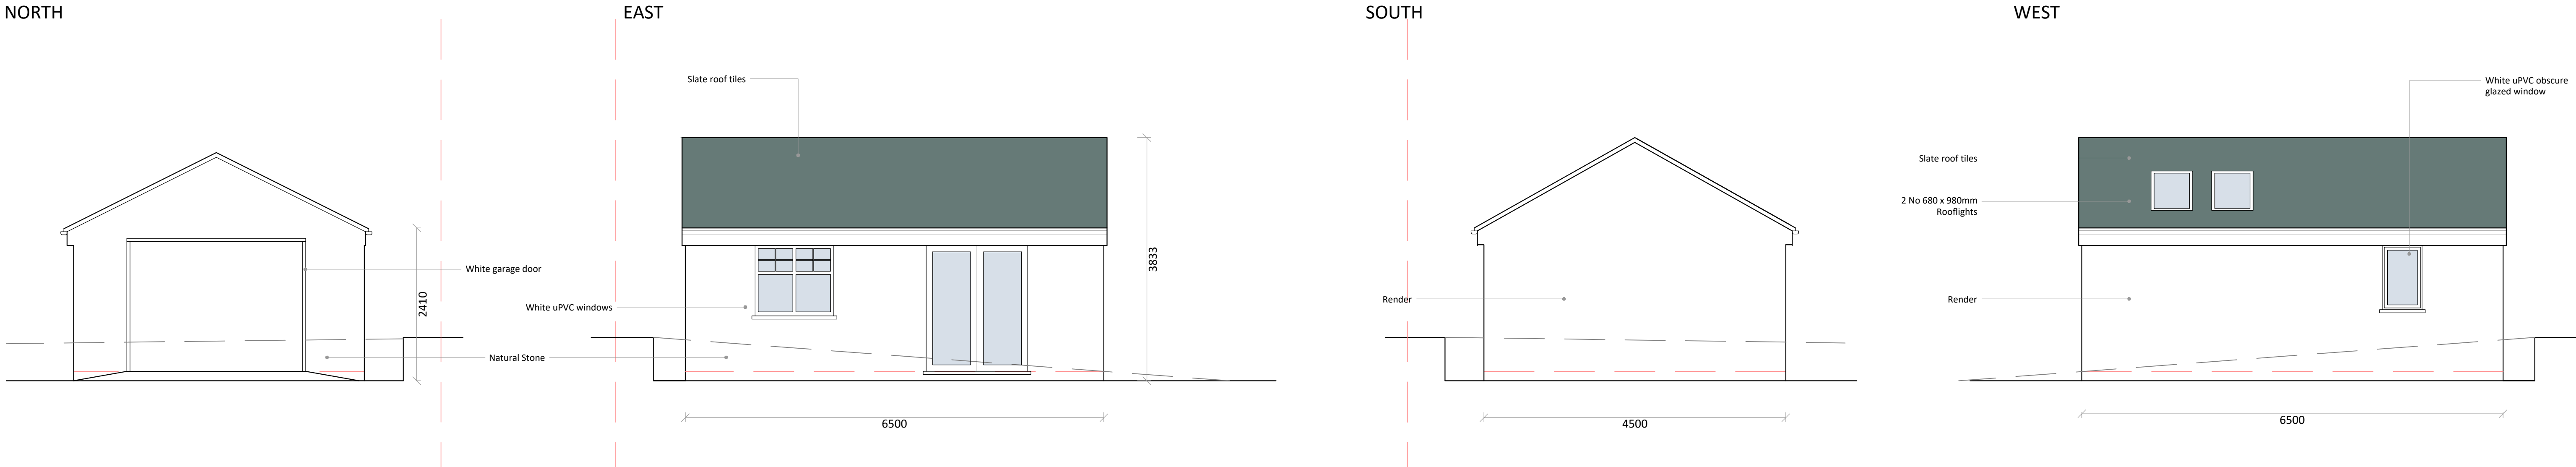


EXISTING ELEVATIONS 1:100

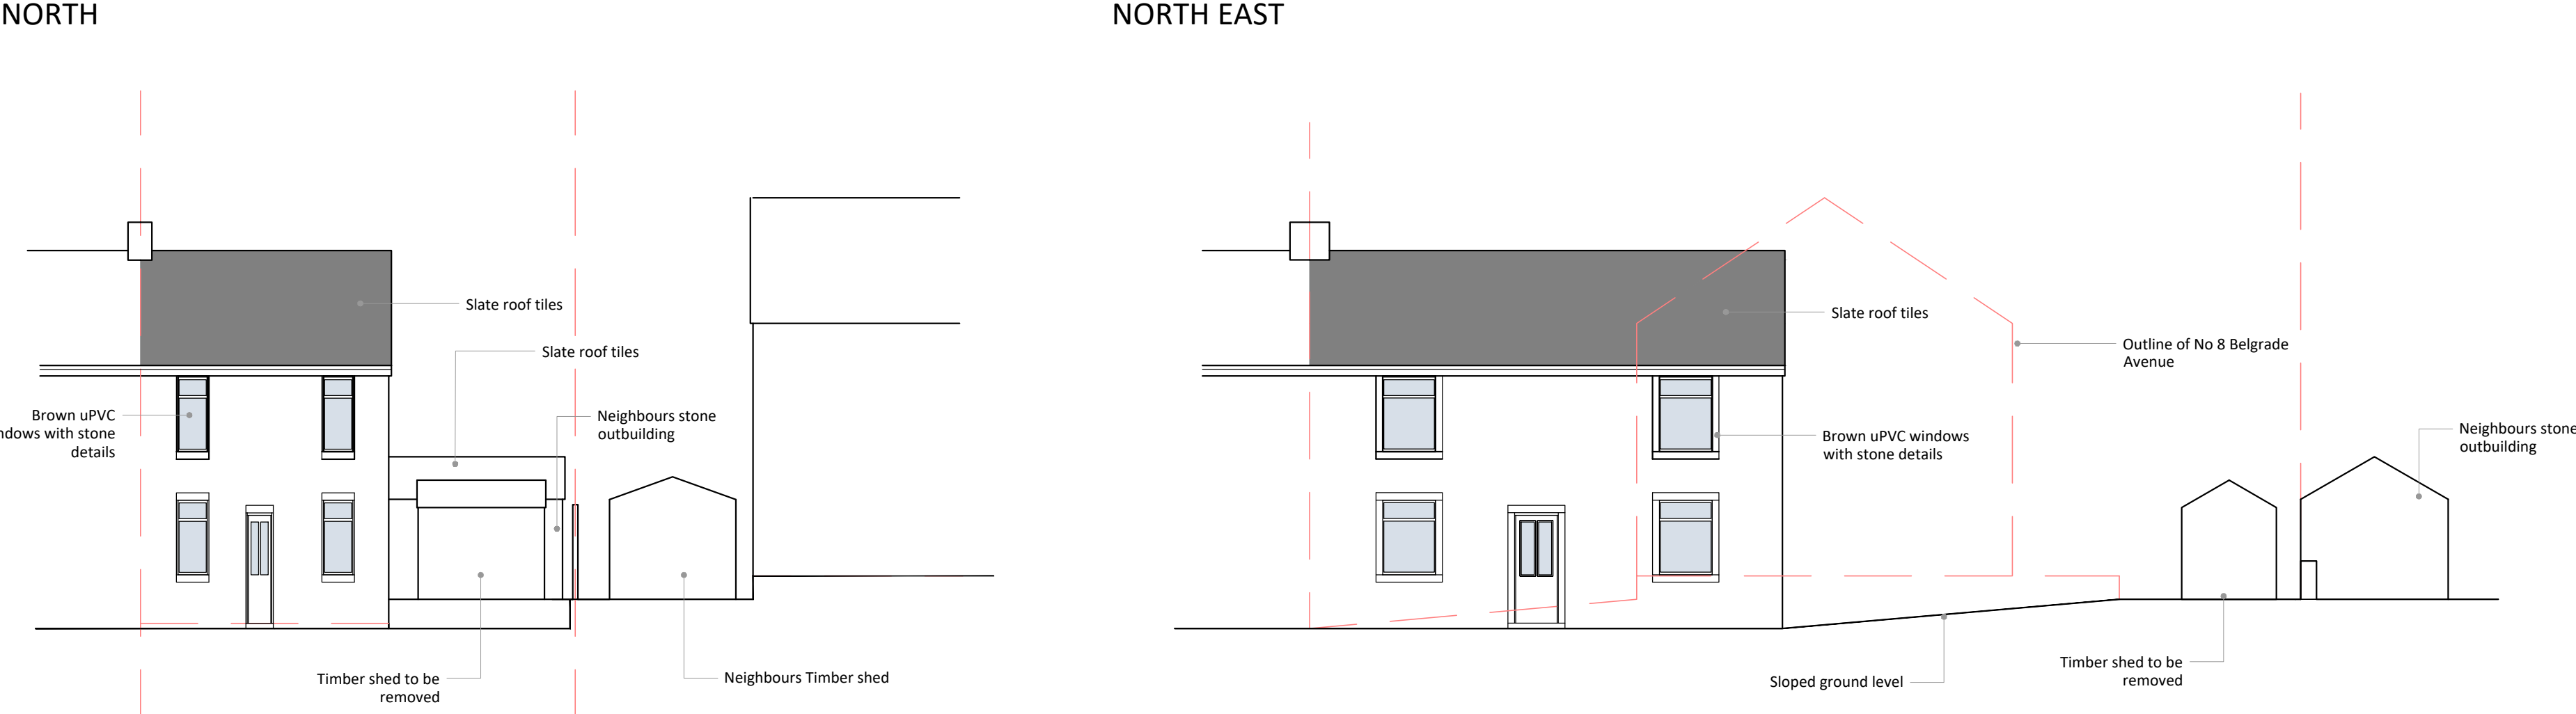


PROPOSED ELEVATIONS 1:100

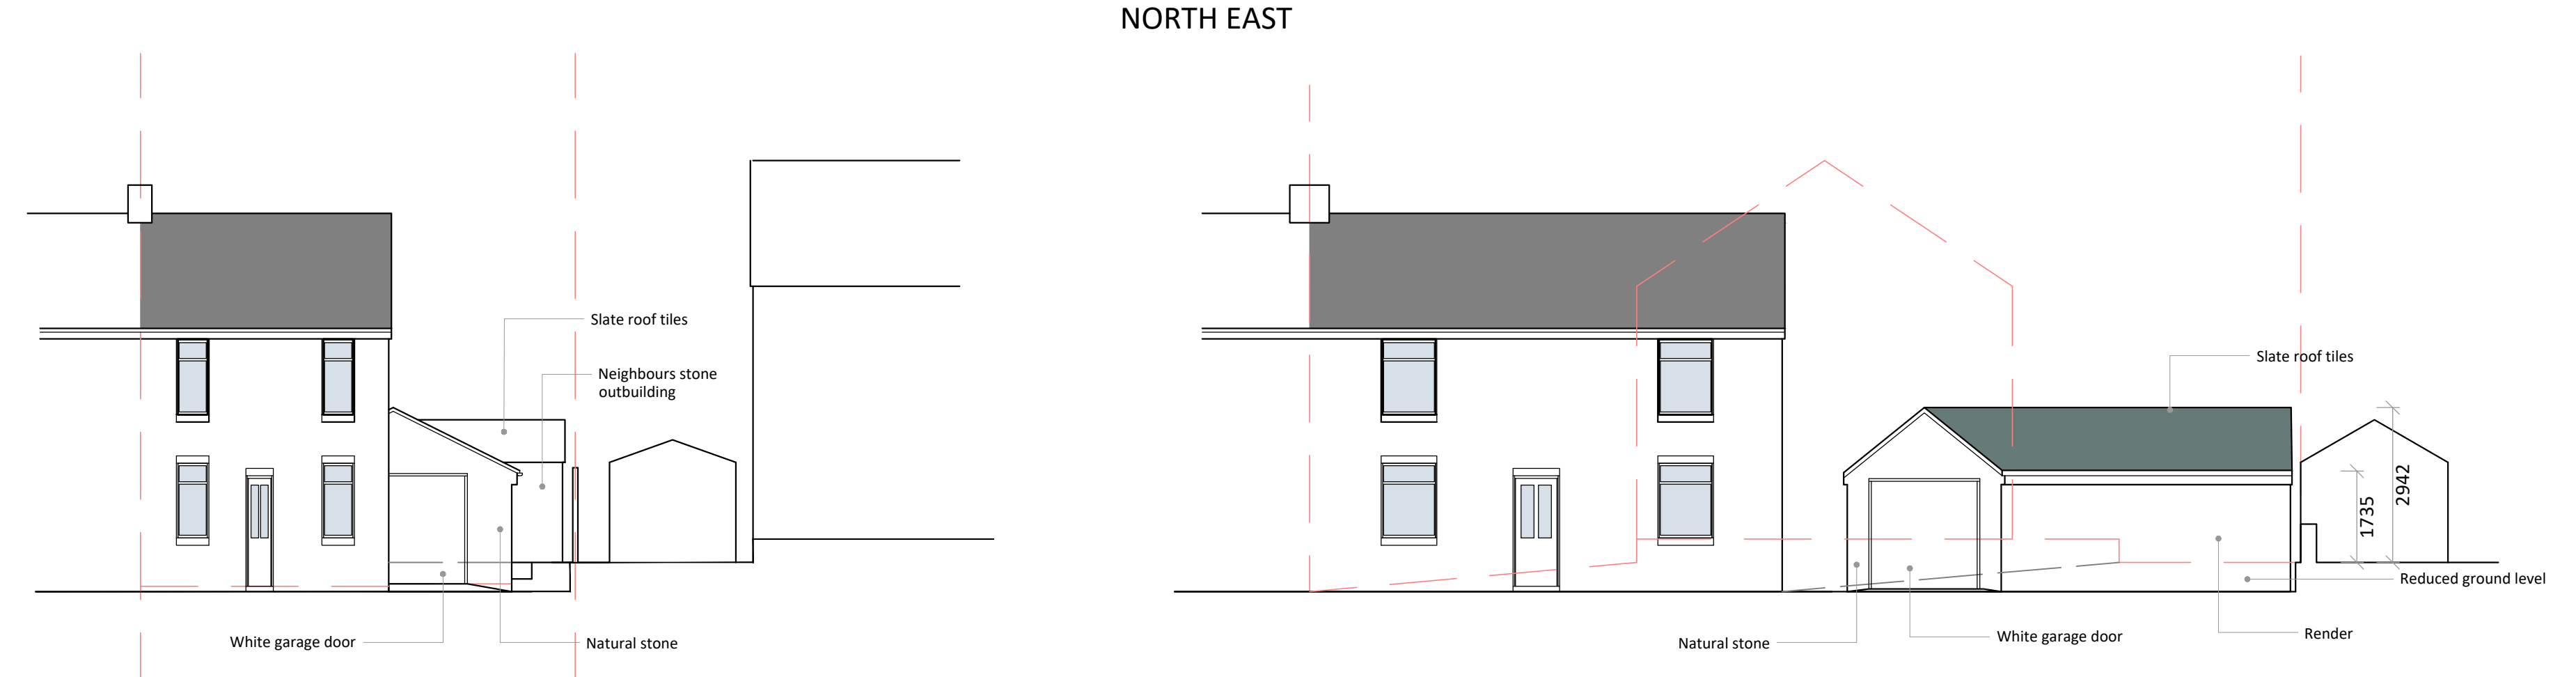

SITE PLAN 1:200

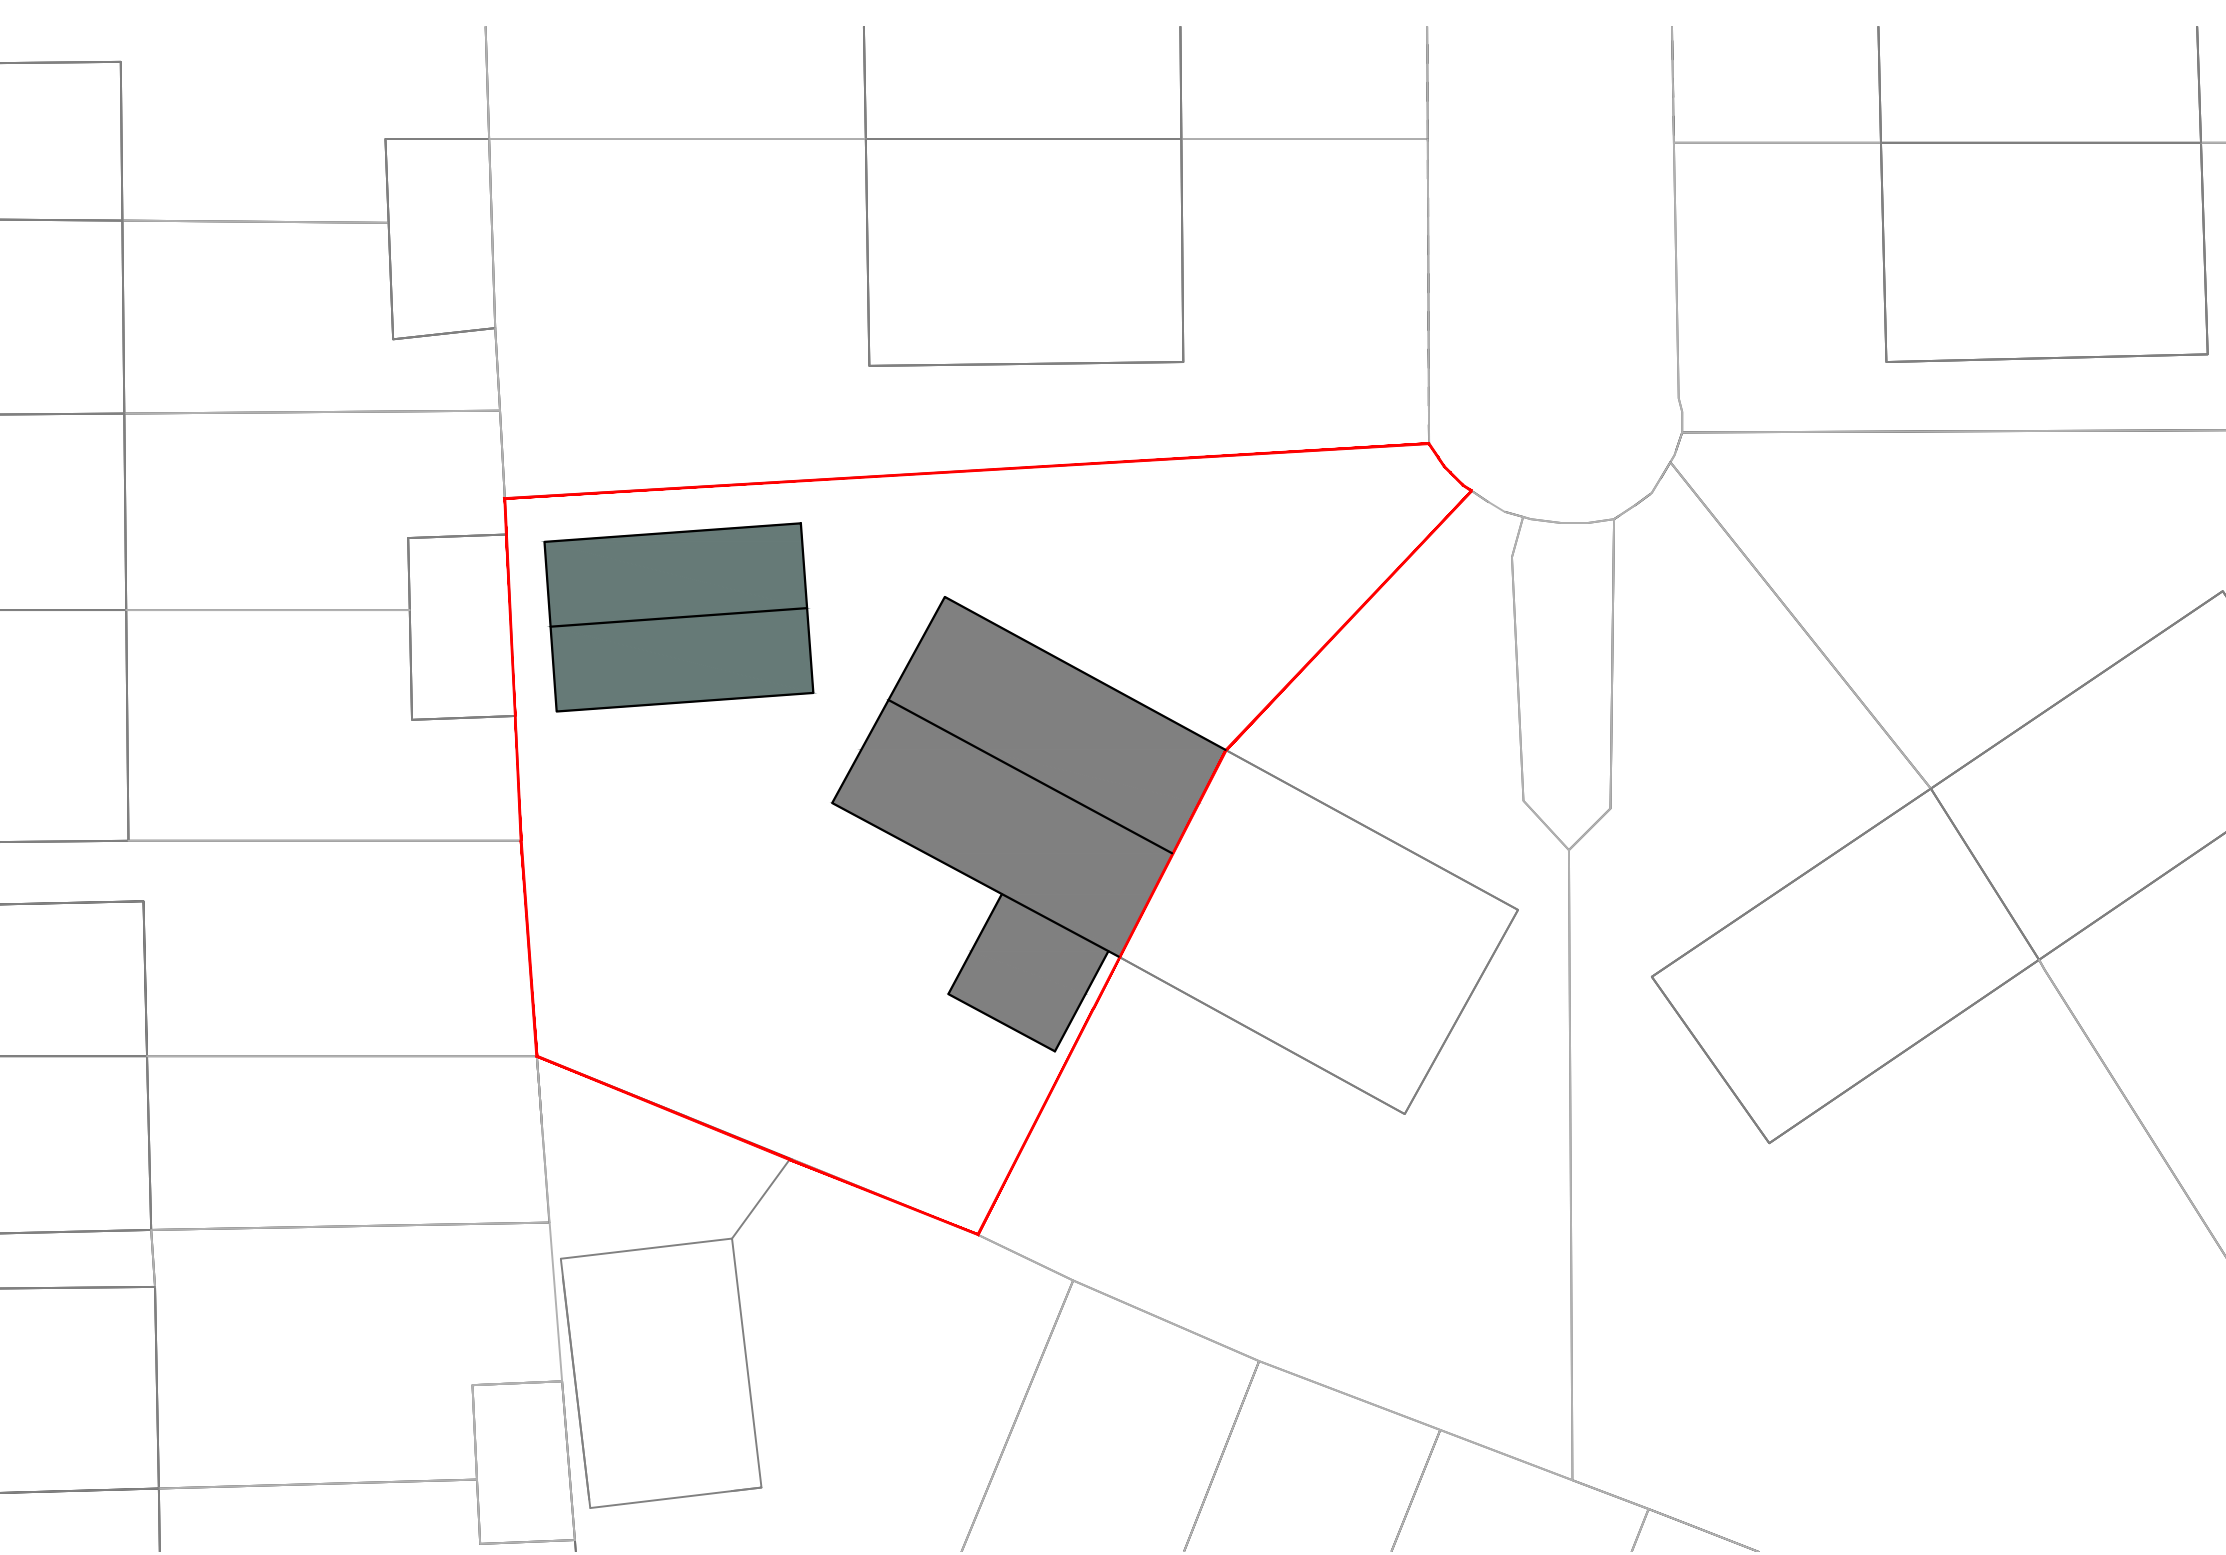

LOCATION PLAN 1:1250

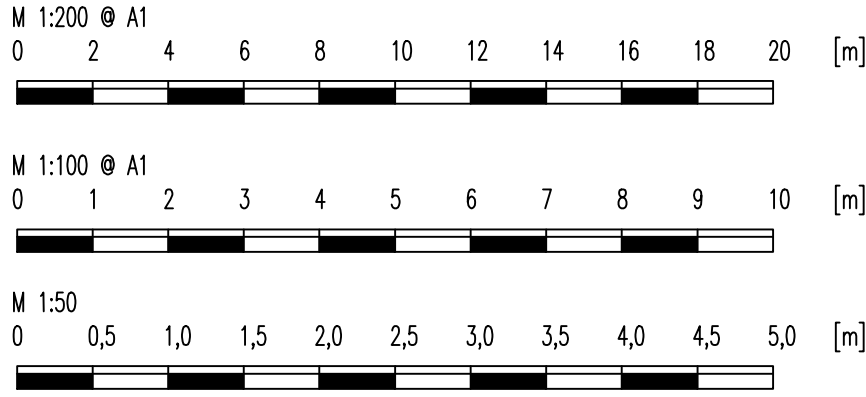

PLANNING DRAWINGS

10 Belgrade Avenue
Chinley
High Peak
SK23 6BG

Detached Garage and Store

Revision	Date

Drawing Ref 10BA/BR/01	Date 16th February 2024
---------------------------	----------------------------

PLANS ARE TO BE READ IN CONJUNCTION WITH STRUCTURAL ENGINEERS DETAILS. IT IS THE RESPONSIBILITY OF THE CONTRACTOR TO CHECK ALL MEASUREMENTS ON SITE PRIOR TO WORK COMMENCING. IT IS THE RESPONSIBILITY OF THE OWNER TO ENSURE ALL ASPECTS OF THE PARTY WALL ETC ACT 1996 ARE MET. PLEASE CONTACT PLAN DRAWER IF ANY ON SITE AMENDMENTS ARE TO BE MADE.

PLANS + DESIGN
Architectural Drawing

18 Eccles Road
Chapel en le Frith
High Peak
SK23 9RG
07912 845 210
info@plansanddesign.co.uk