


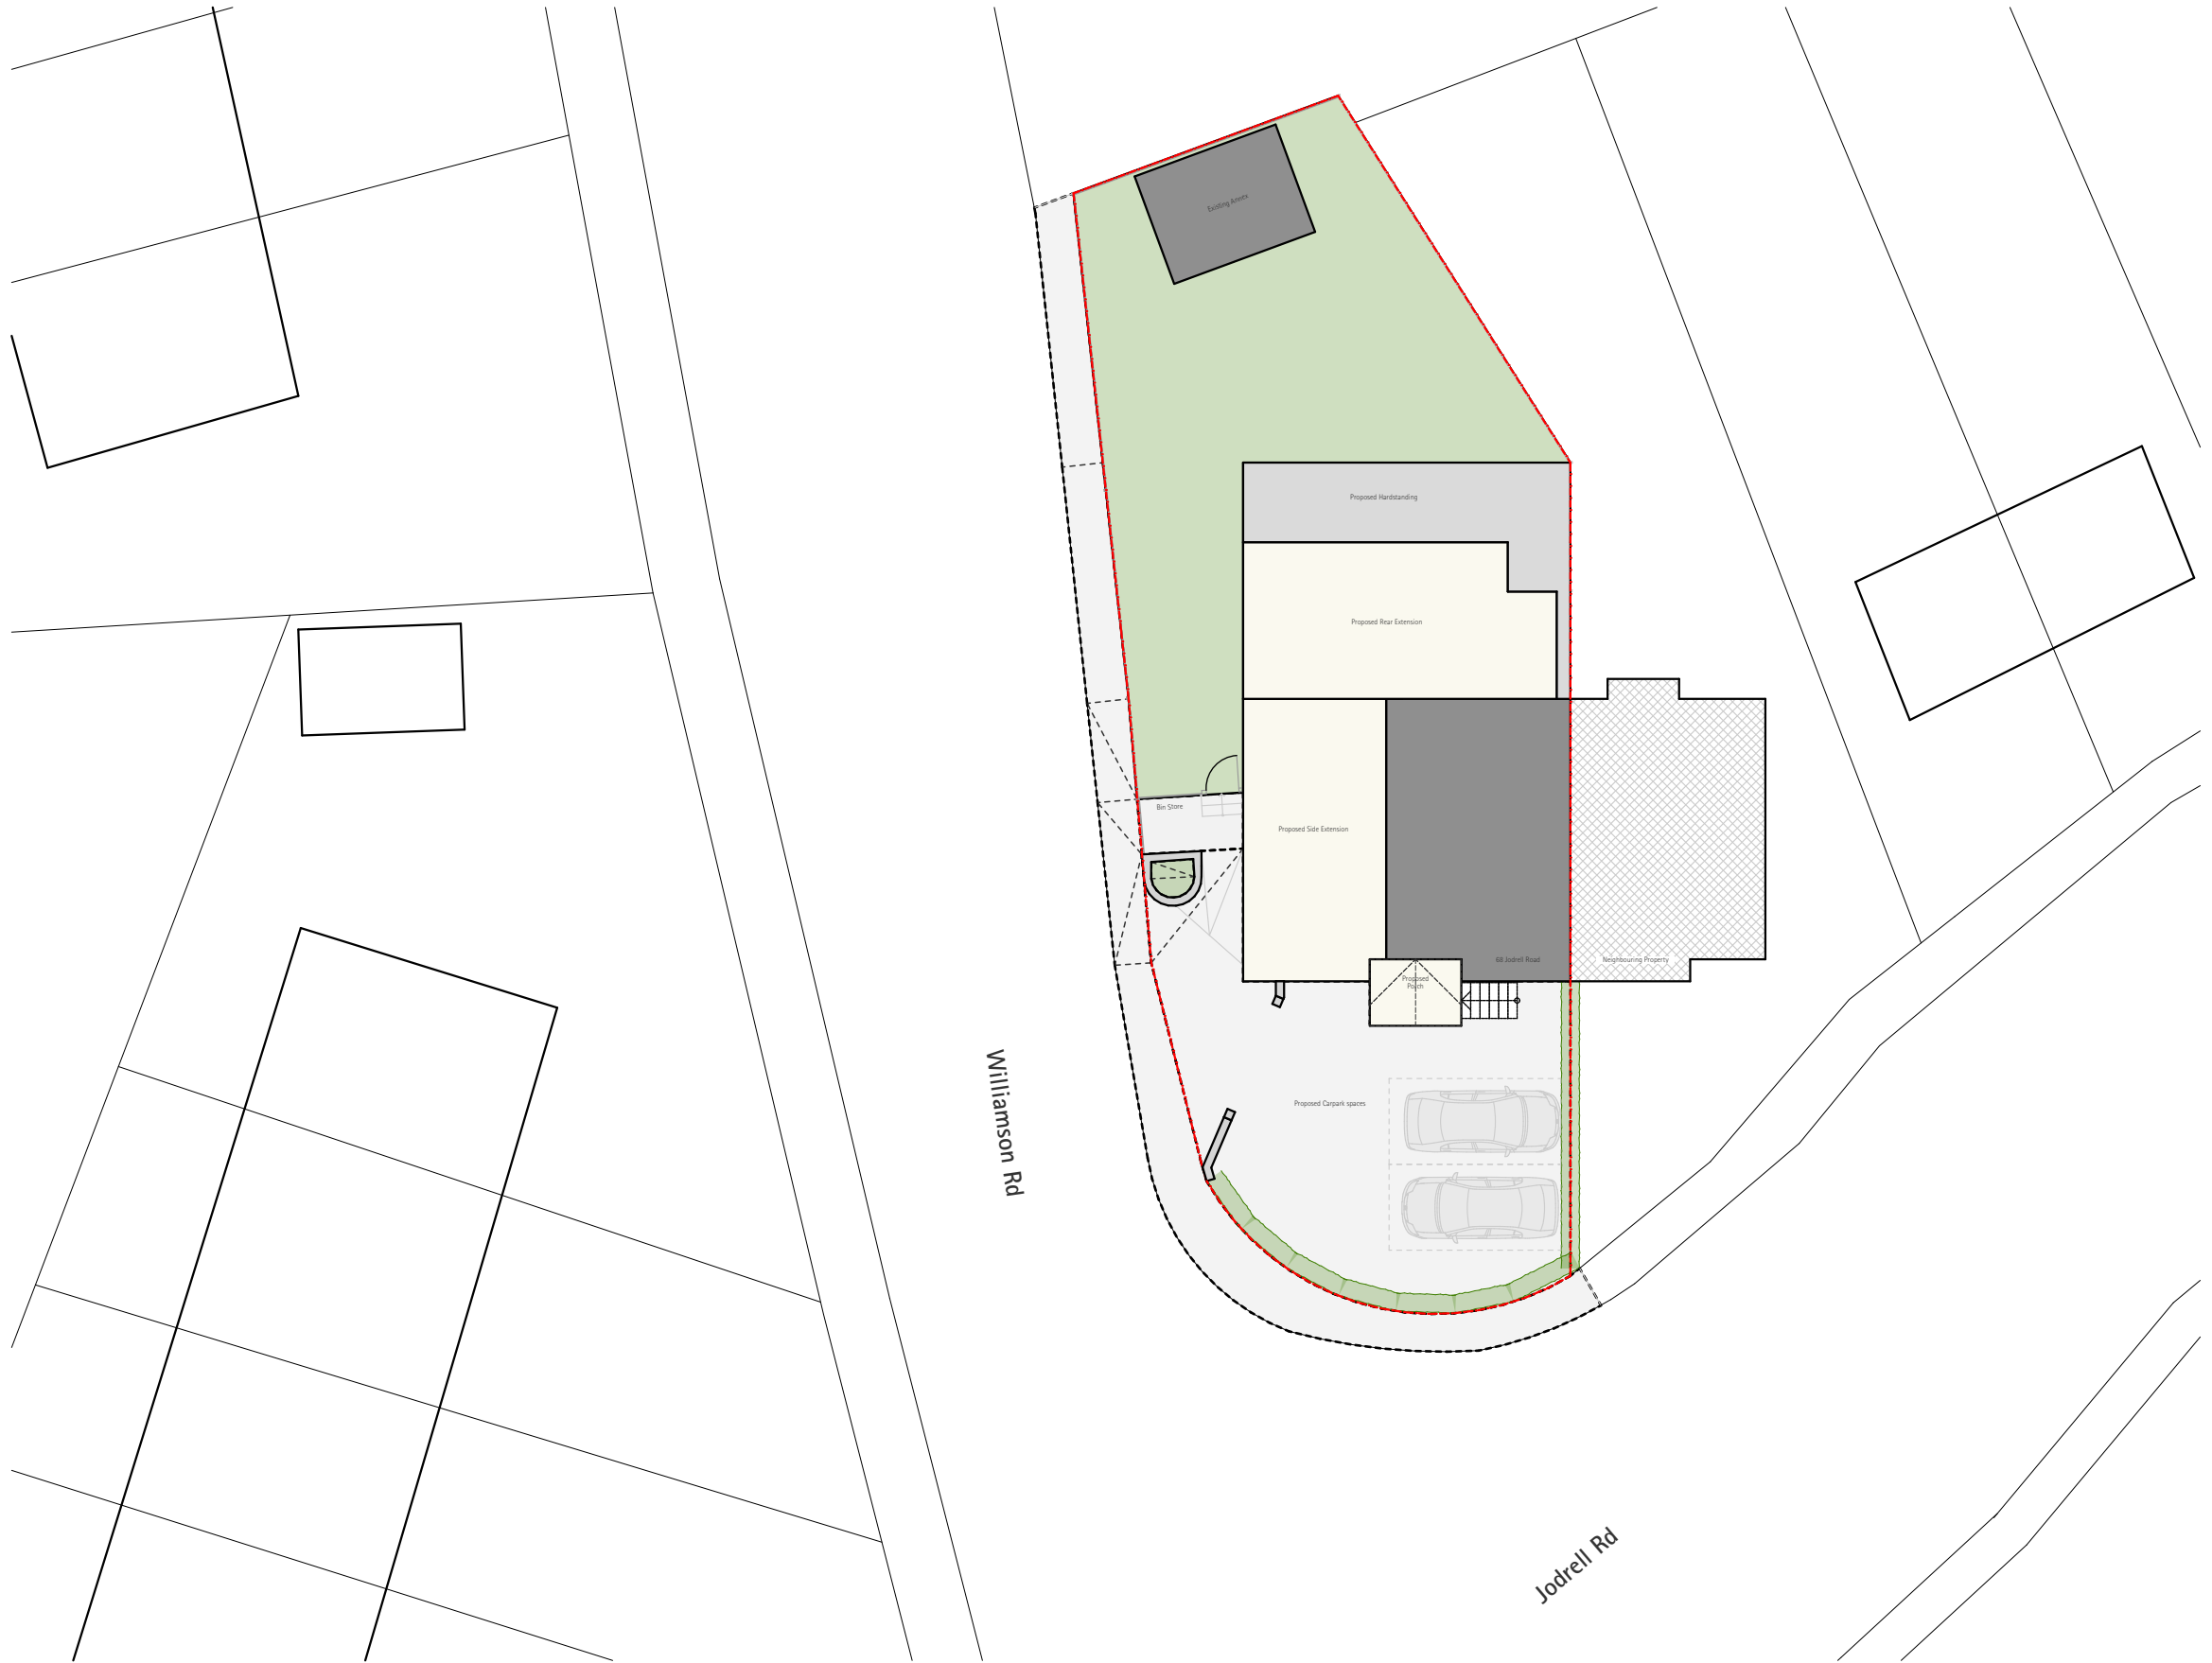

WCT Studio Ltd
Flat 5, 29 Bramcote Avenue
Manchester M23 1FX
07402261826
a.motlagh86@gmail.com

Project
68 Jodrell Road

Client **Mrs Shirley Andrew**
68 Jodrell Road, Whaley Bridge,
SK23 7AR

Project No. JRW
Scale @ A3 1:200
Sketch Number JRW-OD-0023
Date 06/03/2024

Drawing Status
Revision B

Published on: Wednesday, 6 March 2024 at 17:28