
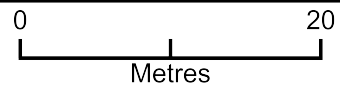


The Smithy Title Plan

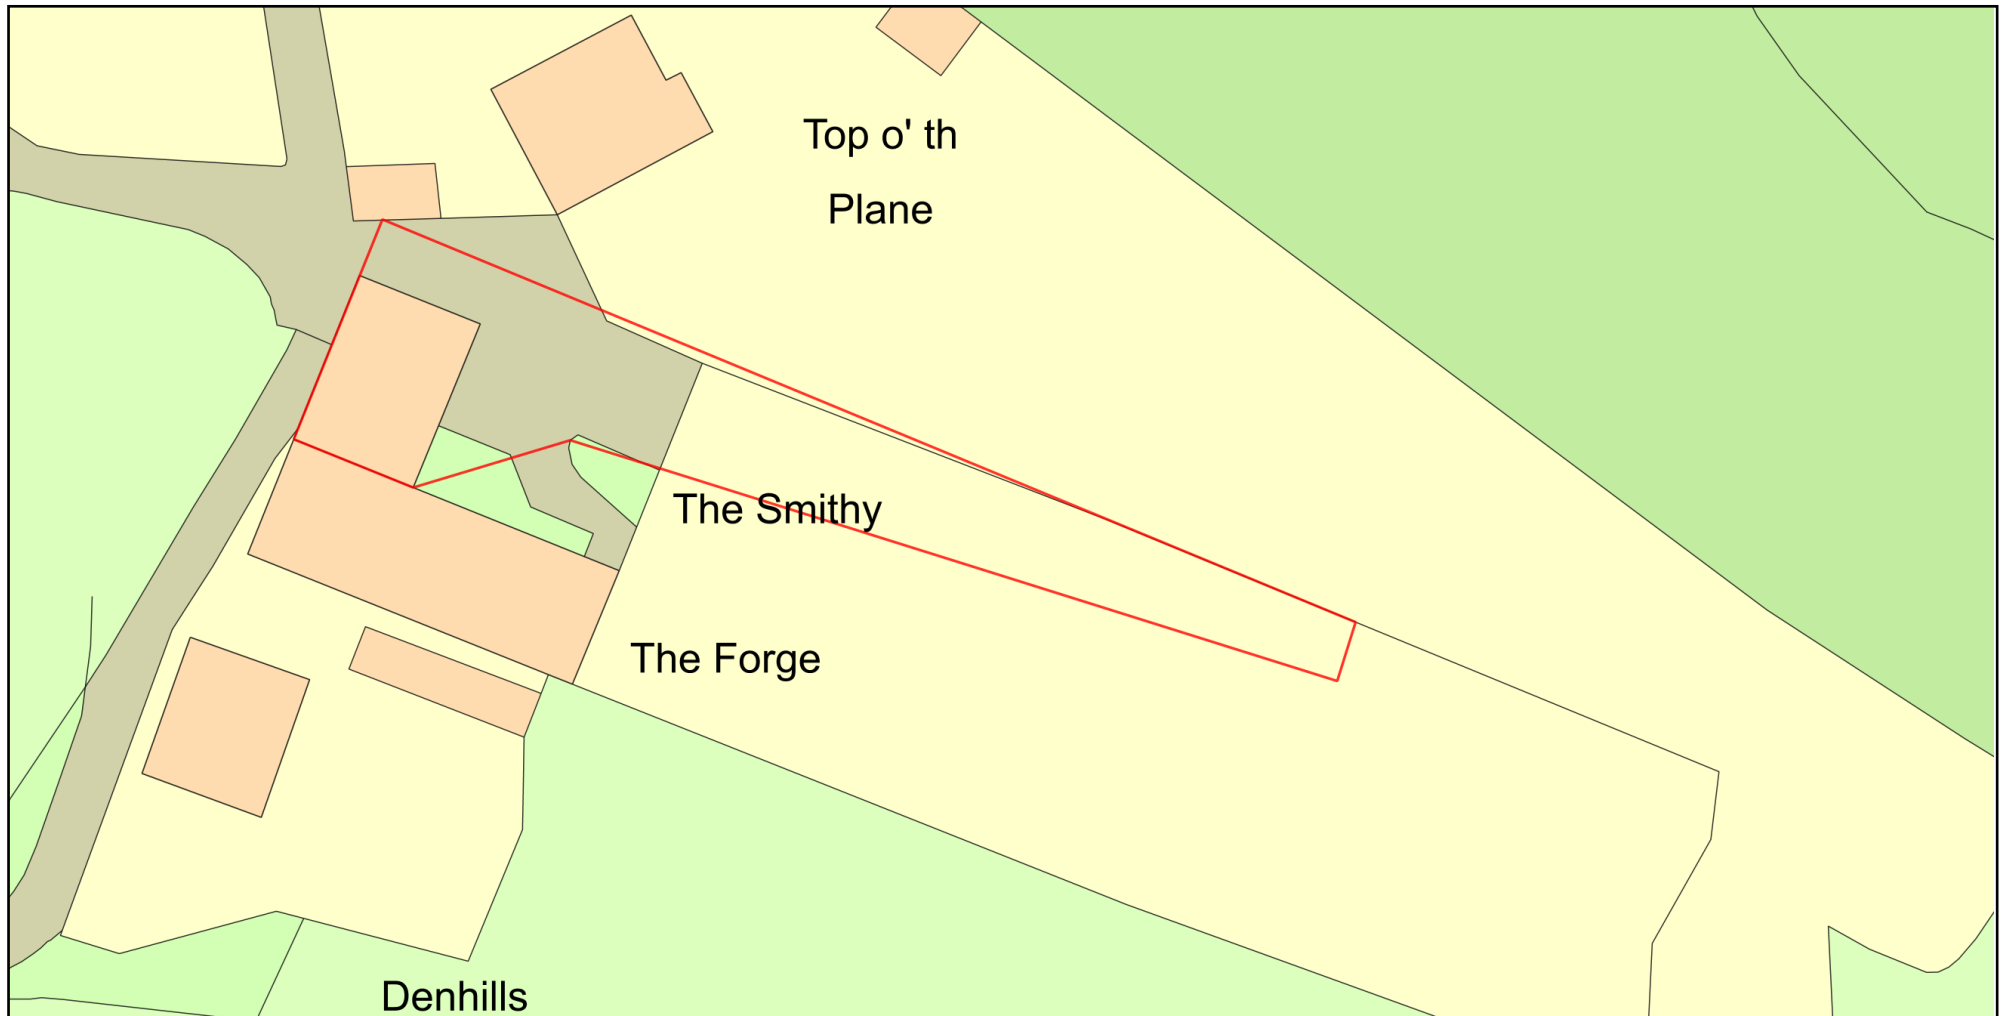

Plan Produced for: Dean Robinson

Date Produced: 05 Mar 2024

Plan Reference Number: TQRQM24065121729878

Scale: 1:500 @ A4

© Crown copyright and database rights 2023 OS 100042766