



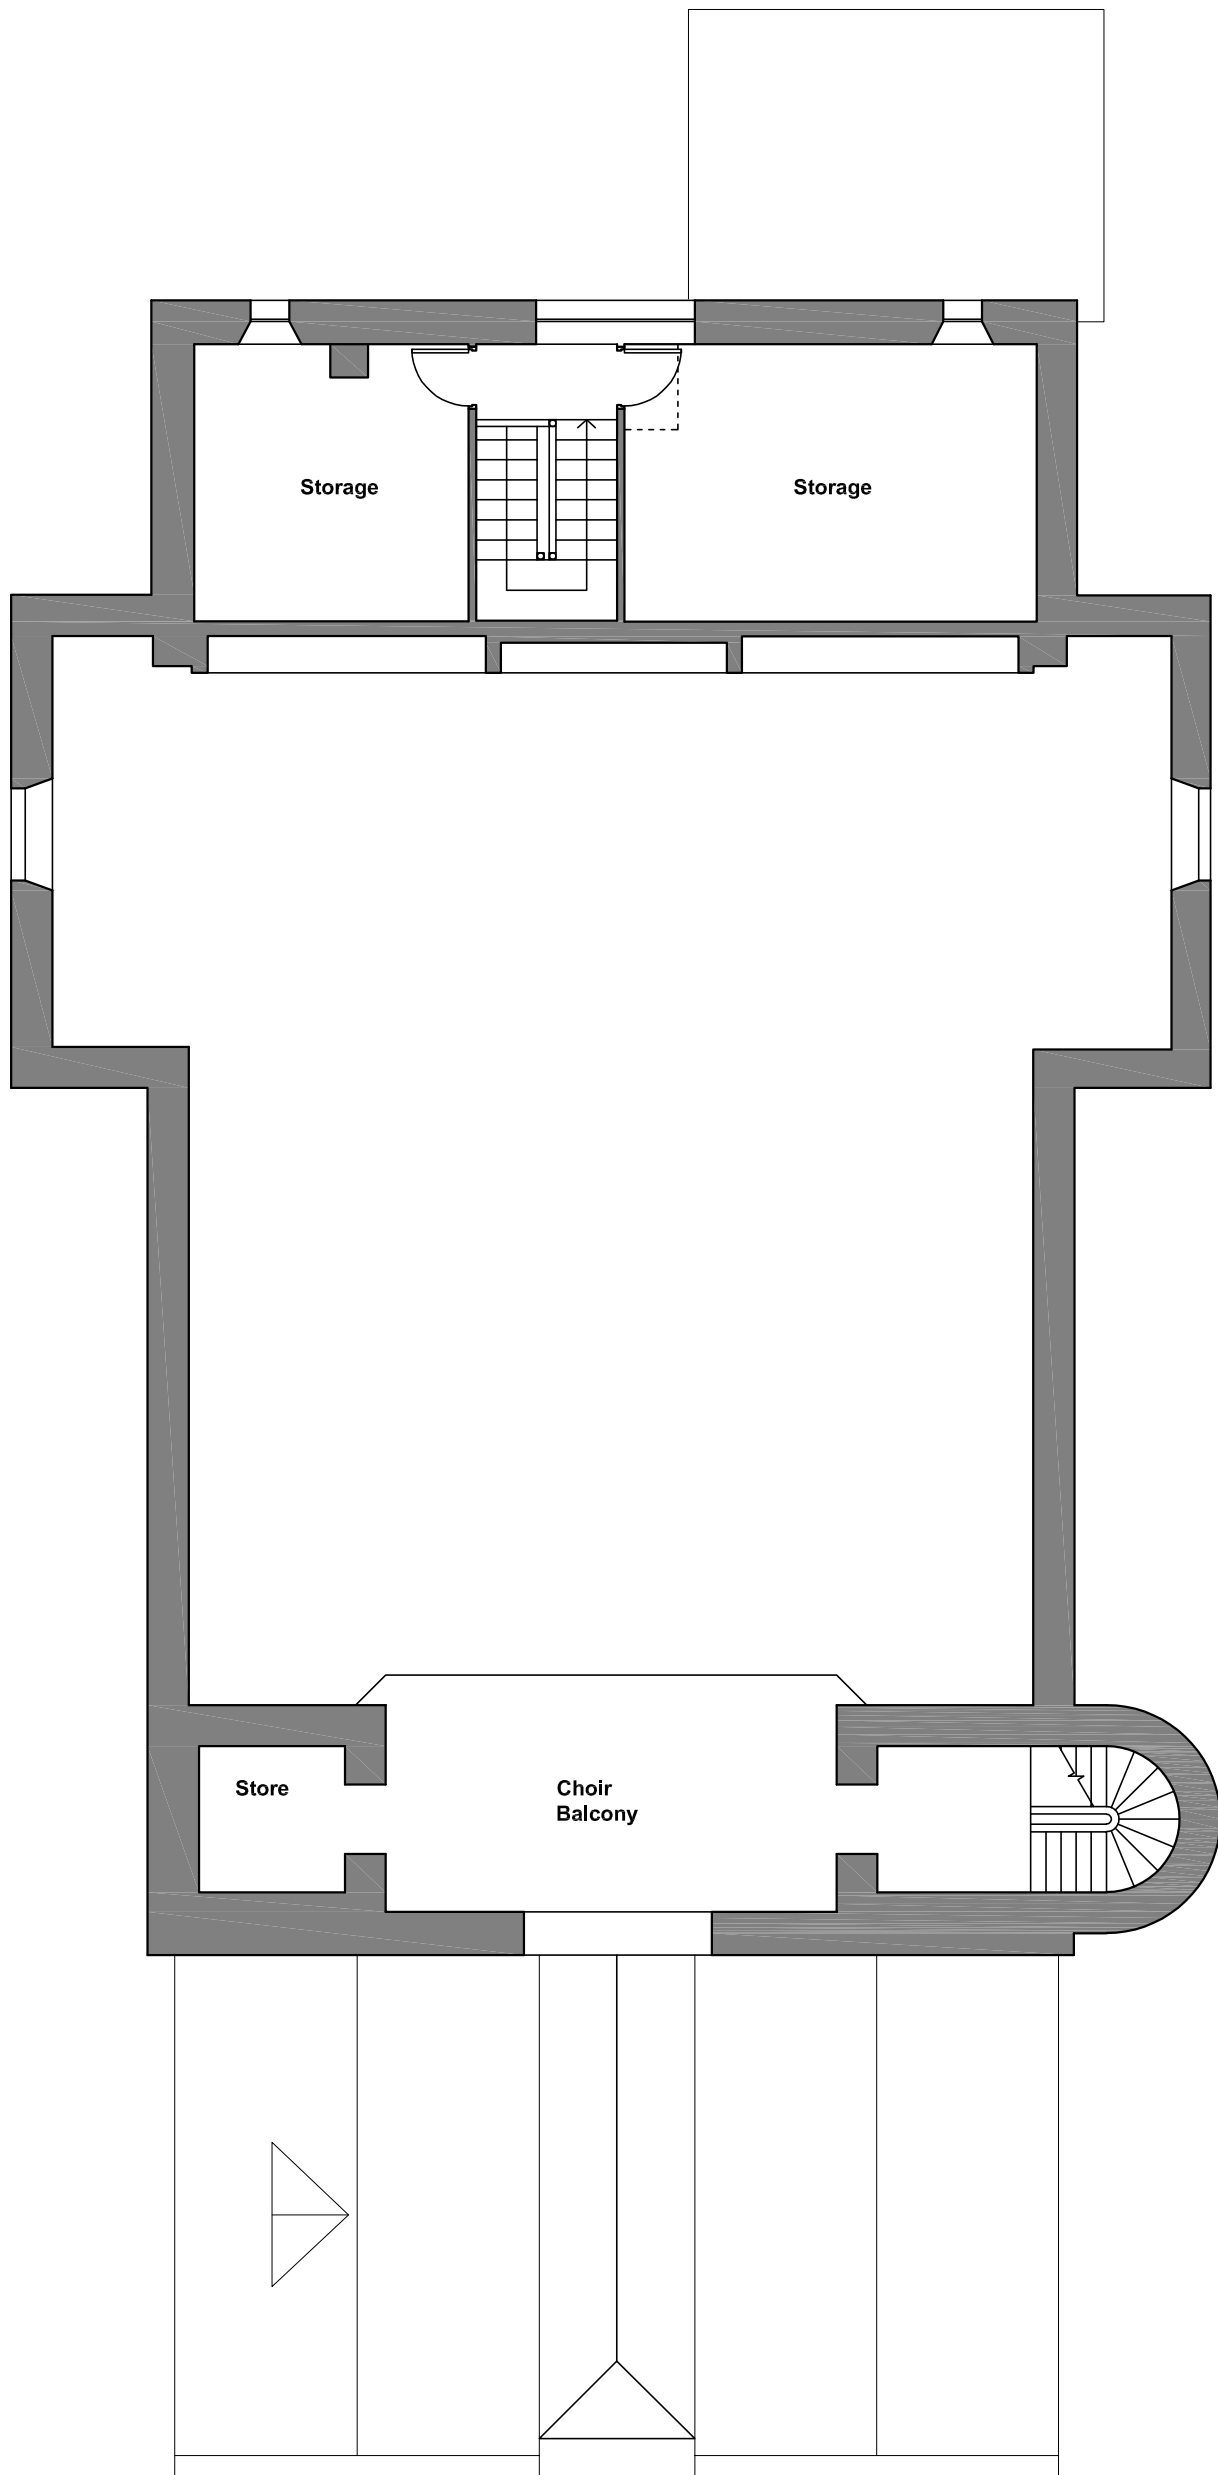

First Floor Plan

NOTE;
SURVEY CARRIED OUT TO INSIDE ONLY - ELEVATIONS
BASED ON INTERNAL DIMENSIONS AND
PHOTOGRAPHS. ANY CRITICAL DIMENSIONS TO BE
CHECKED.

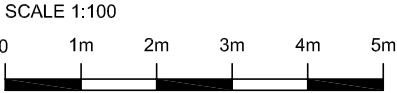

CLIENTS/CONTRACTORS ARE ADVISED TO CLARIFY
DIMENSIONS PRIOR TO SETTING OUT AND NOT TO
SCALE OFF THE DRAWING



HIGH PEAK ARCHITECTS LTD

2nd Floor, Wharf House, Wharf Road, Whaley Bridge, High Peak, Derbys SK23 7AD
Tel: 01663 719717 Web: www.highpeakarch.com Email: hpa@highpeakarch.com

Part Conversion to Holiday Let
Town End Church, Chapel en le Frith

Existing First Floor Plan
1883.PL04