




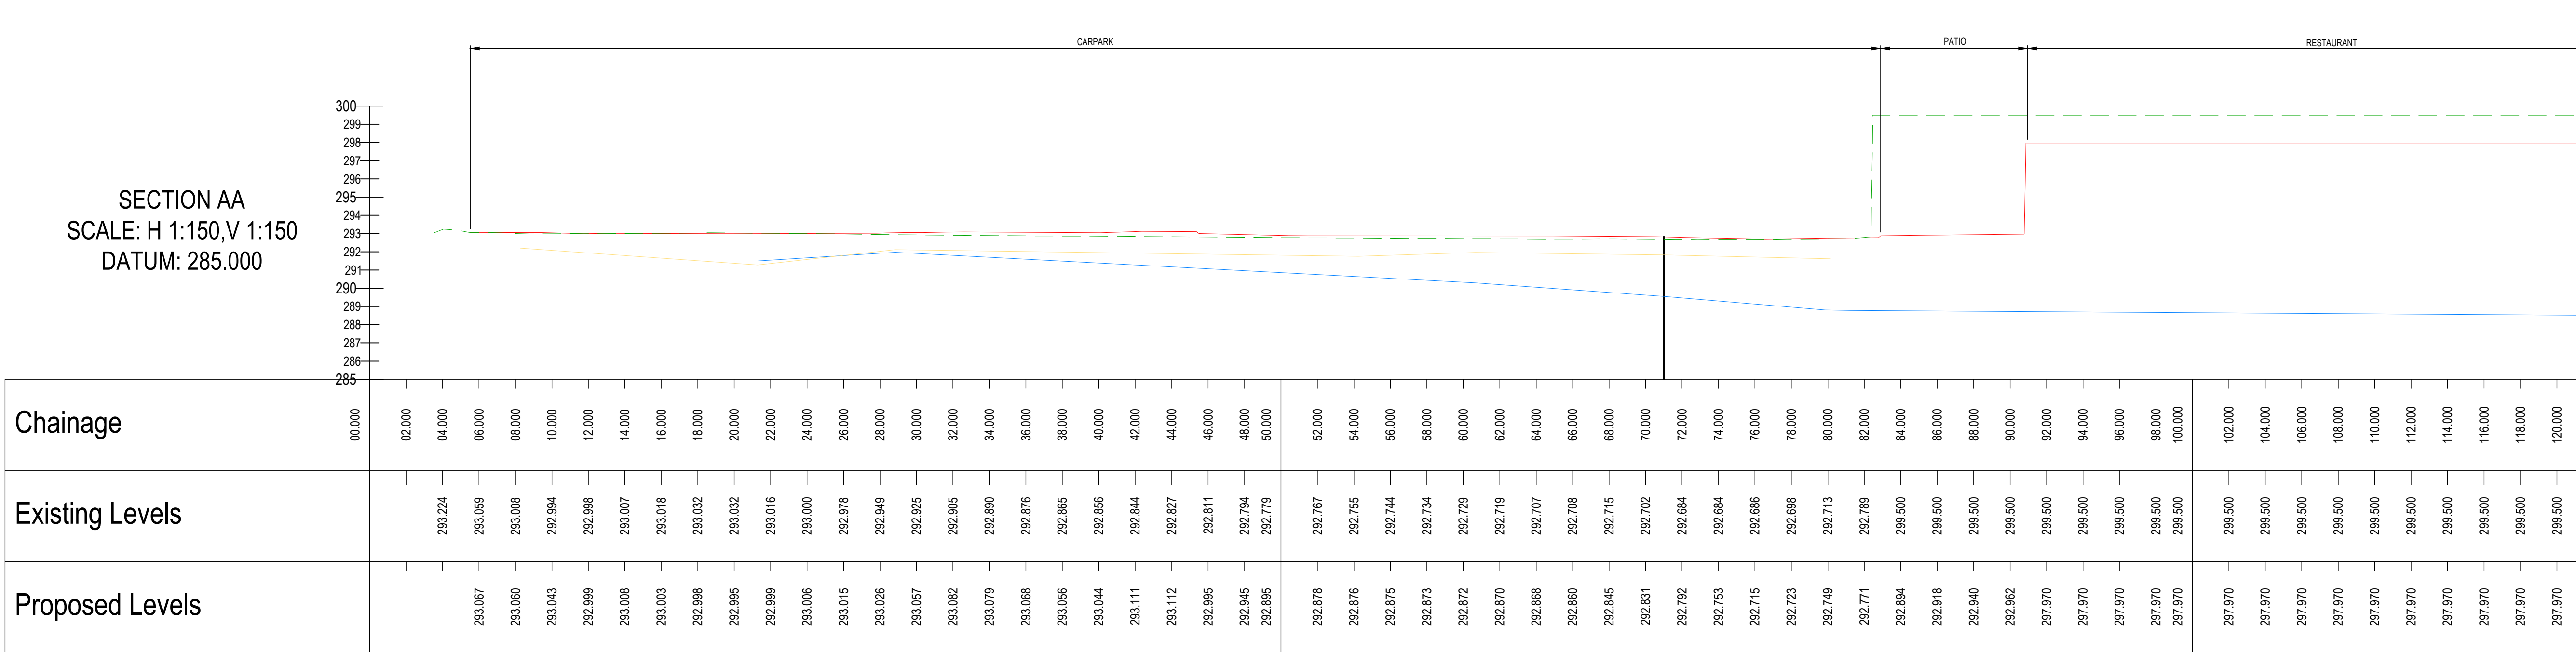


NOTES

1. THIS DRAWING IS TO BE READ IN CONJUNCTION WITH ALL RELEVANT DRAWINGS, DOCUMENTS AND SPECIFICATIONS. ANY DISCREPANCIES BETWEEN INFORMATION SHOWN ON THIS AND ANY OTHER DRAWING SHALL BE REPORTED TO THE ENGINEER IMMEDIATELY.
2. THIS DRAWING SHALL NOT BE USED FOR CONSTRUCTION PURPOSES UNLESS SPECIFICALLY STATED AS 'FOR CONSTRUCTION' IN THE DRAWING STATUS.
3. ALL DRAWING INFORMATION MUST BE READ FROM HARD COPY / PDF FILES ONLY, MARKED CHECKED. BEFORE PROCEEDING PLEASE ENSURE THE ISSUE STATUS IS APPROPRIATE FOR THE INTENDED USE. ALL INFORMATION EXTRACTED DIRECTLY FROM DRAWING FILES (E.G. DWG'S) IS DONE SO ENTIRELY AT THE USERS RISK.

KEY

- EXISTING GROUND LEVEL AND EXISTING BUILDING
- PROPOSED GROUND LEVEL
- EXISTING CLAY LEVEL
- INDICATIVE GROUND WATER LEVEL

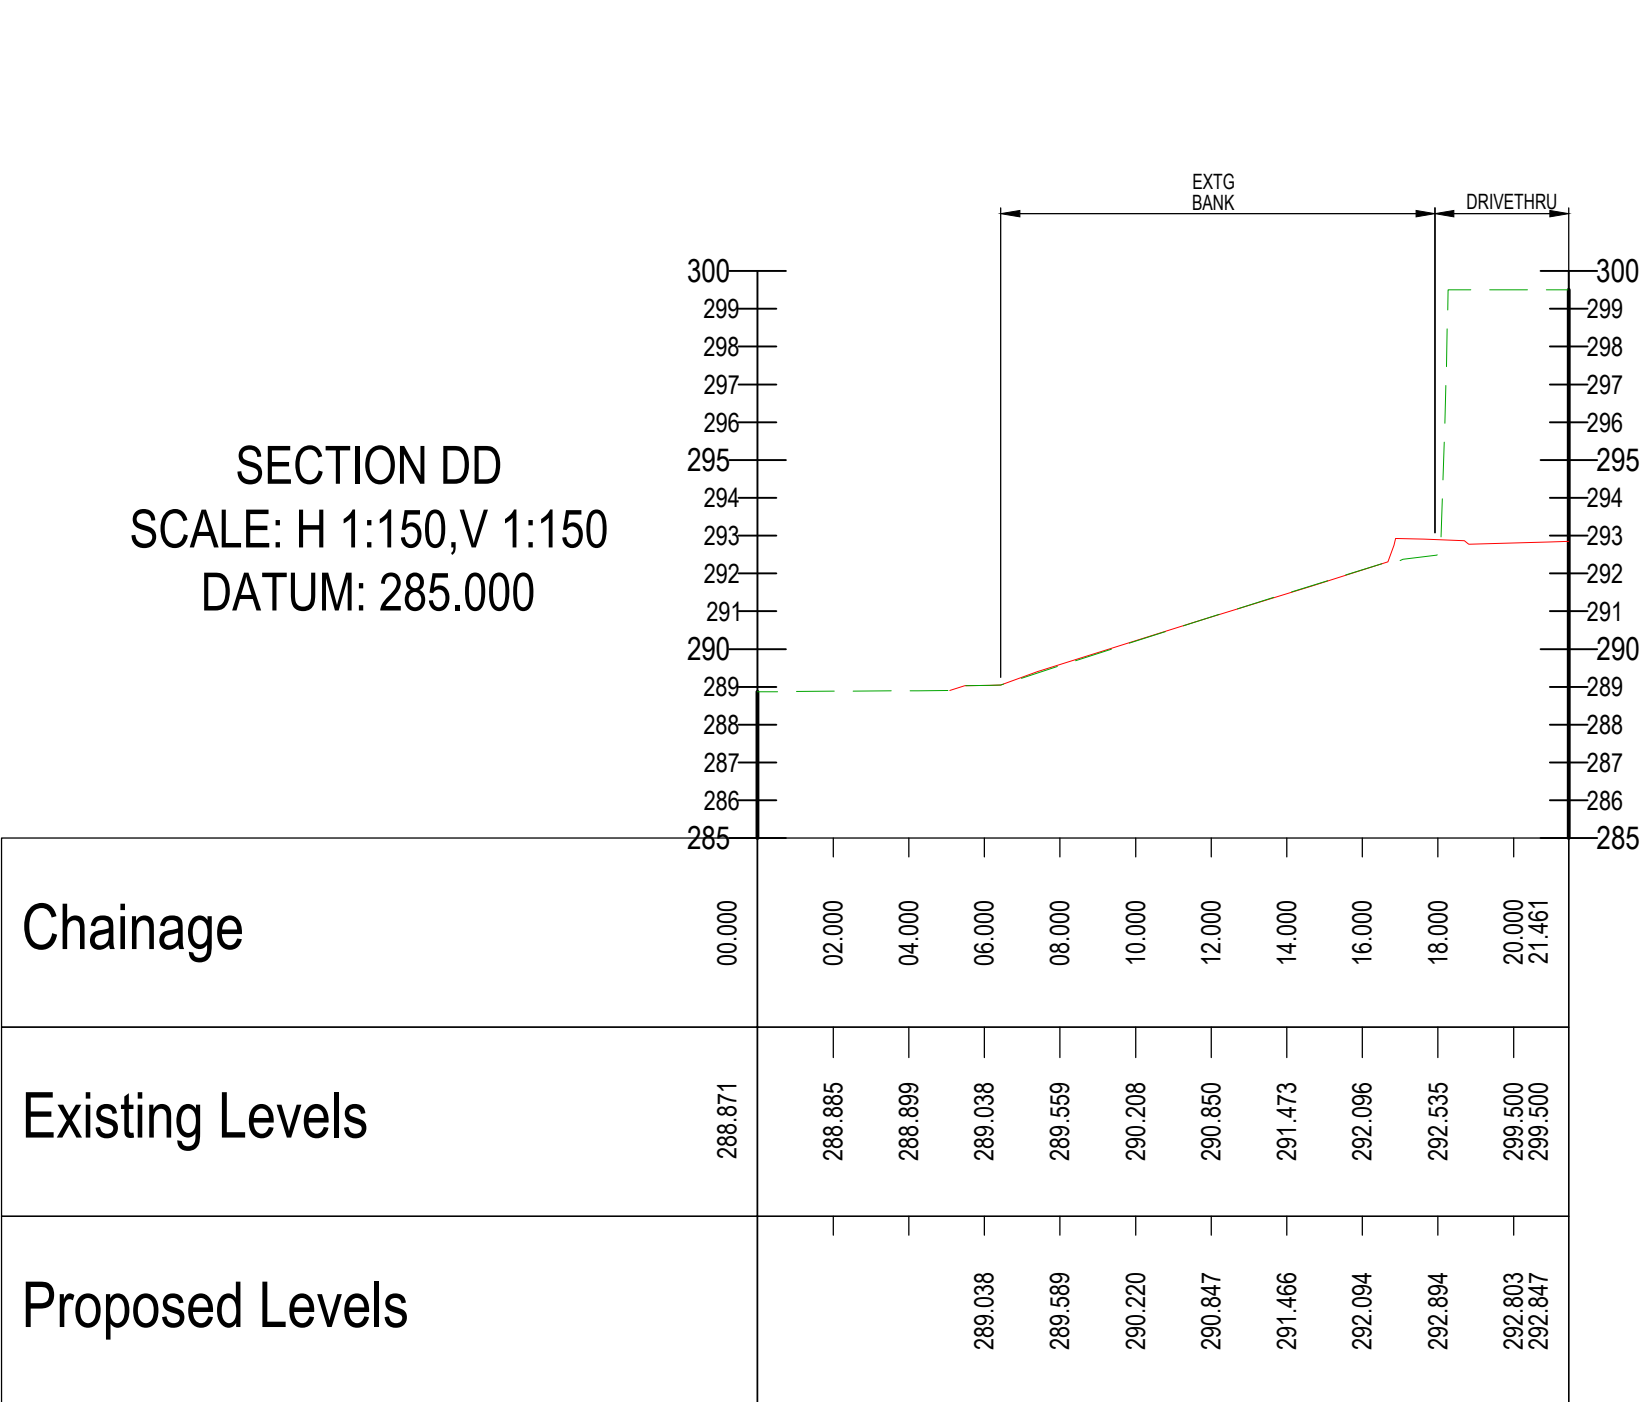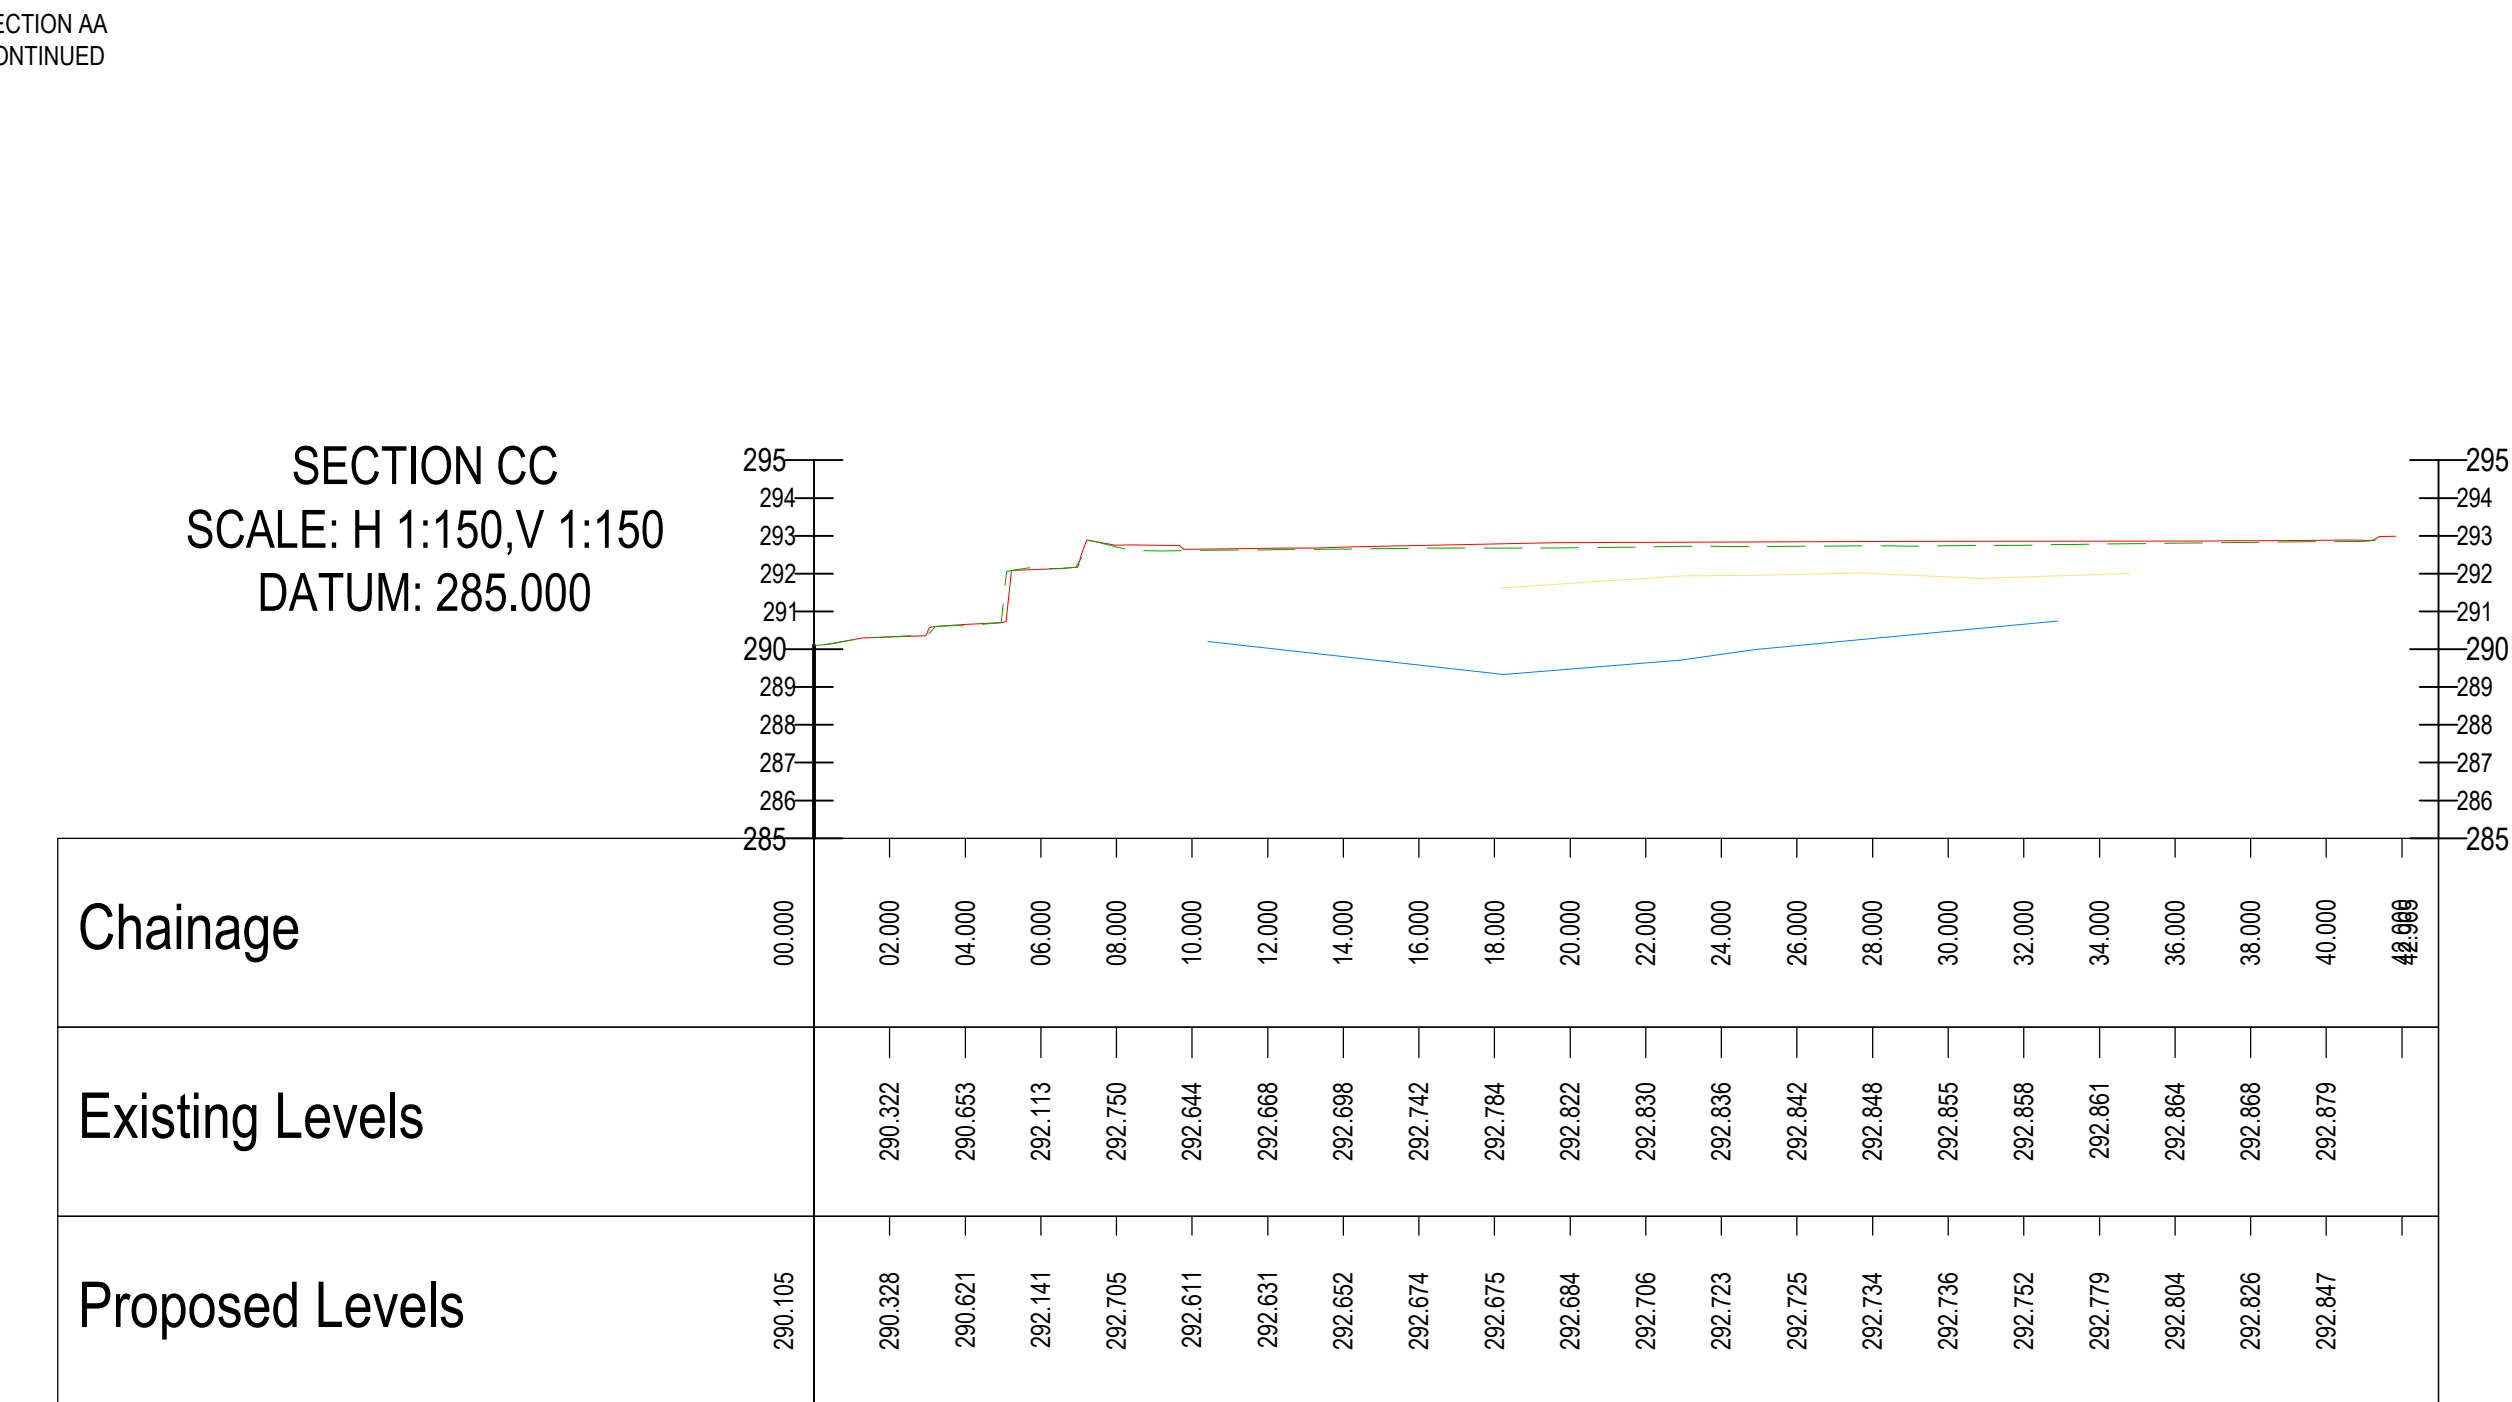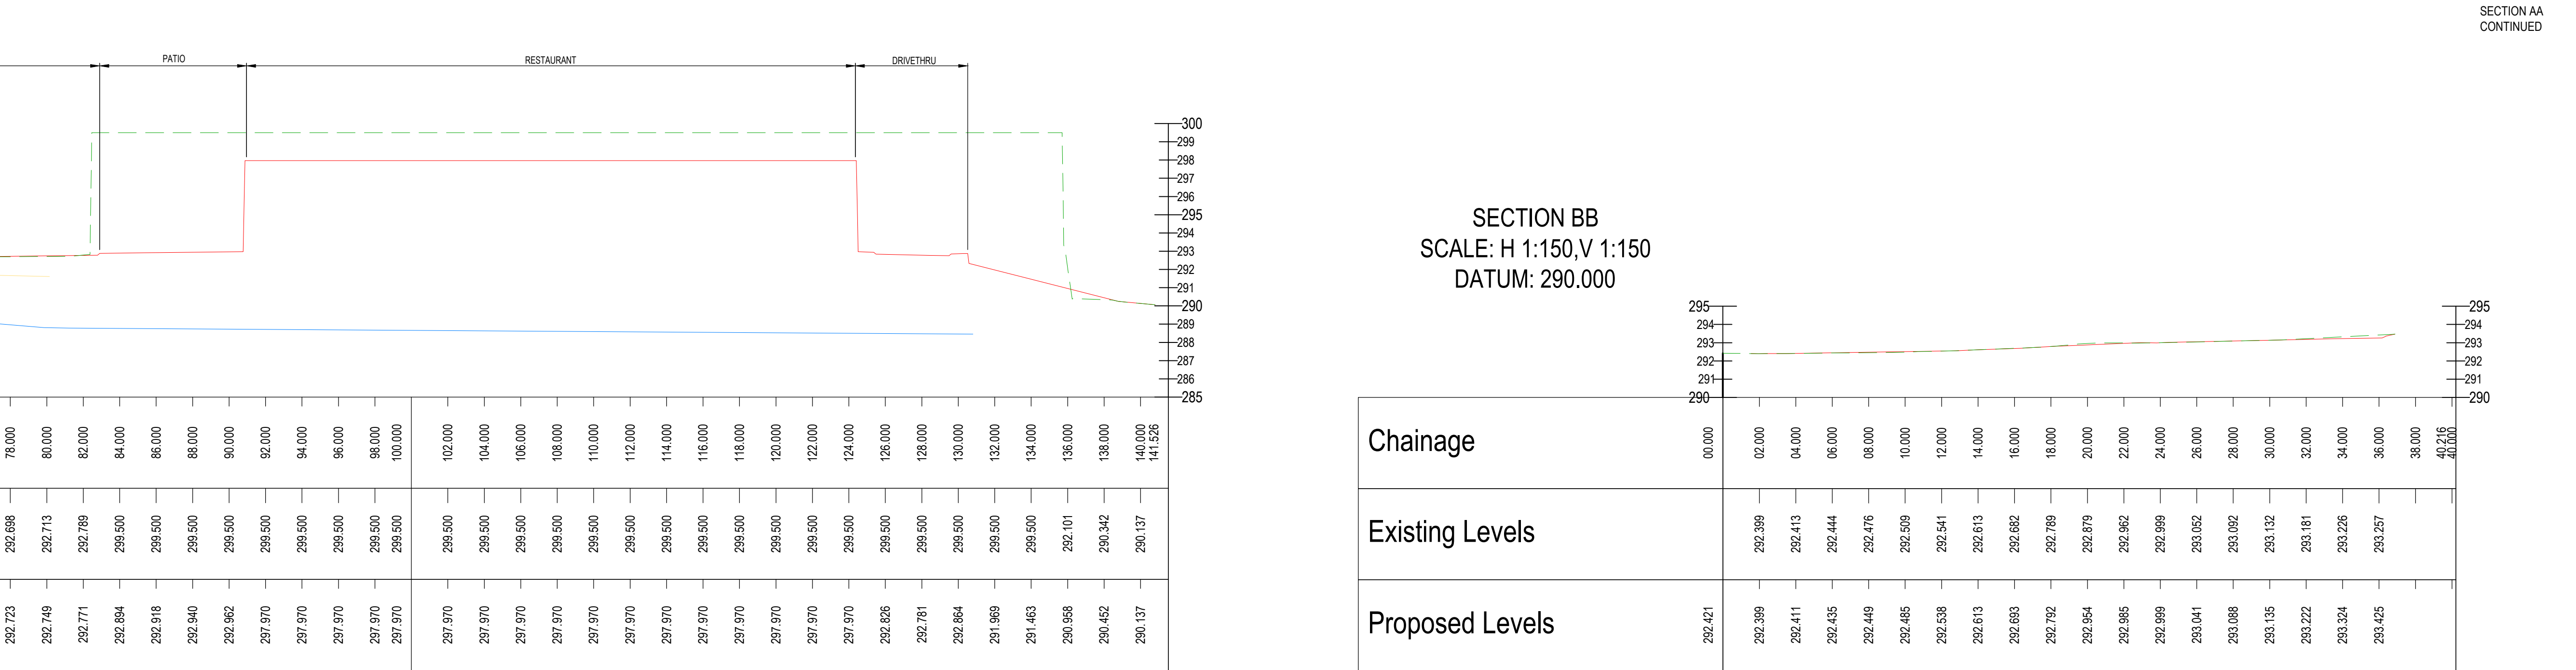

FOR TENDER

Rev.	Description	Date	Chkd
T3	SCALE REFERENCES AMENDED	06.03.24 GM	FG
T2	MINOR AMENDMENTS	01.03.24 GM	FG
T1	TENDER ISSUE	31.01.24 FC	FG



Glanville
3 Grovelands Business Centre
Boundary Way
Hemel Hempstead, Herts. HP2 7TE
Tel: (01442) 835999 Fax: (01442) 258924
postbox@glanvillegroup.com www.glanvillegroup.com

Client :


Project :
ALDI BUXTON (NB8990)
STATION ROAD
BUXTON SK17 6AQ

Title :
SITE SECTIONS
SHEET 1 OF 2

Project Engineer : F.G. Scale : 1:200 @ A1

Project Director : H.B.G. Date : JAN 2023

Status : TENDER

Drawing No.	4210567-1101	Rev	T3
-------------	--------------	-----	----