



SECTION EE
SCALE: H 1:150,V 1:150
DATUM: 285.000

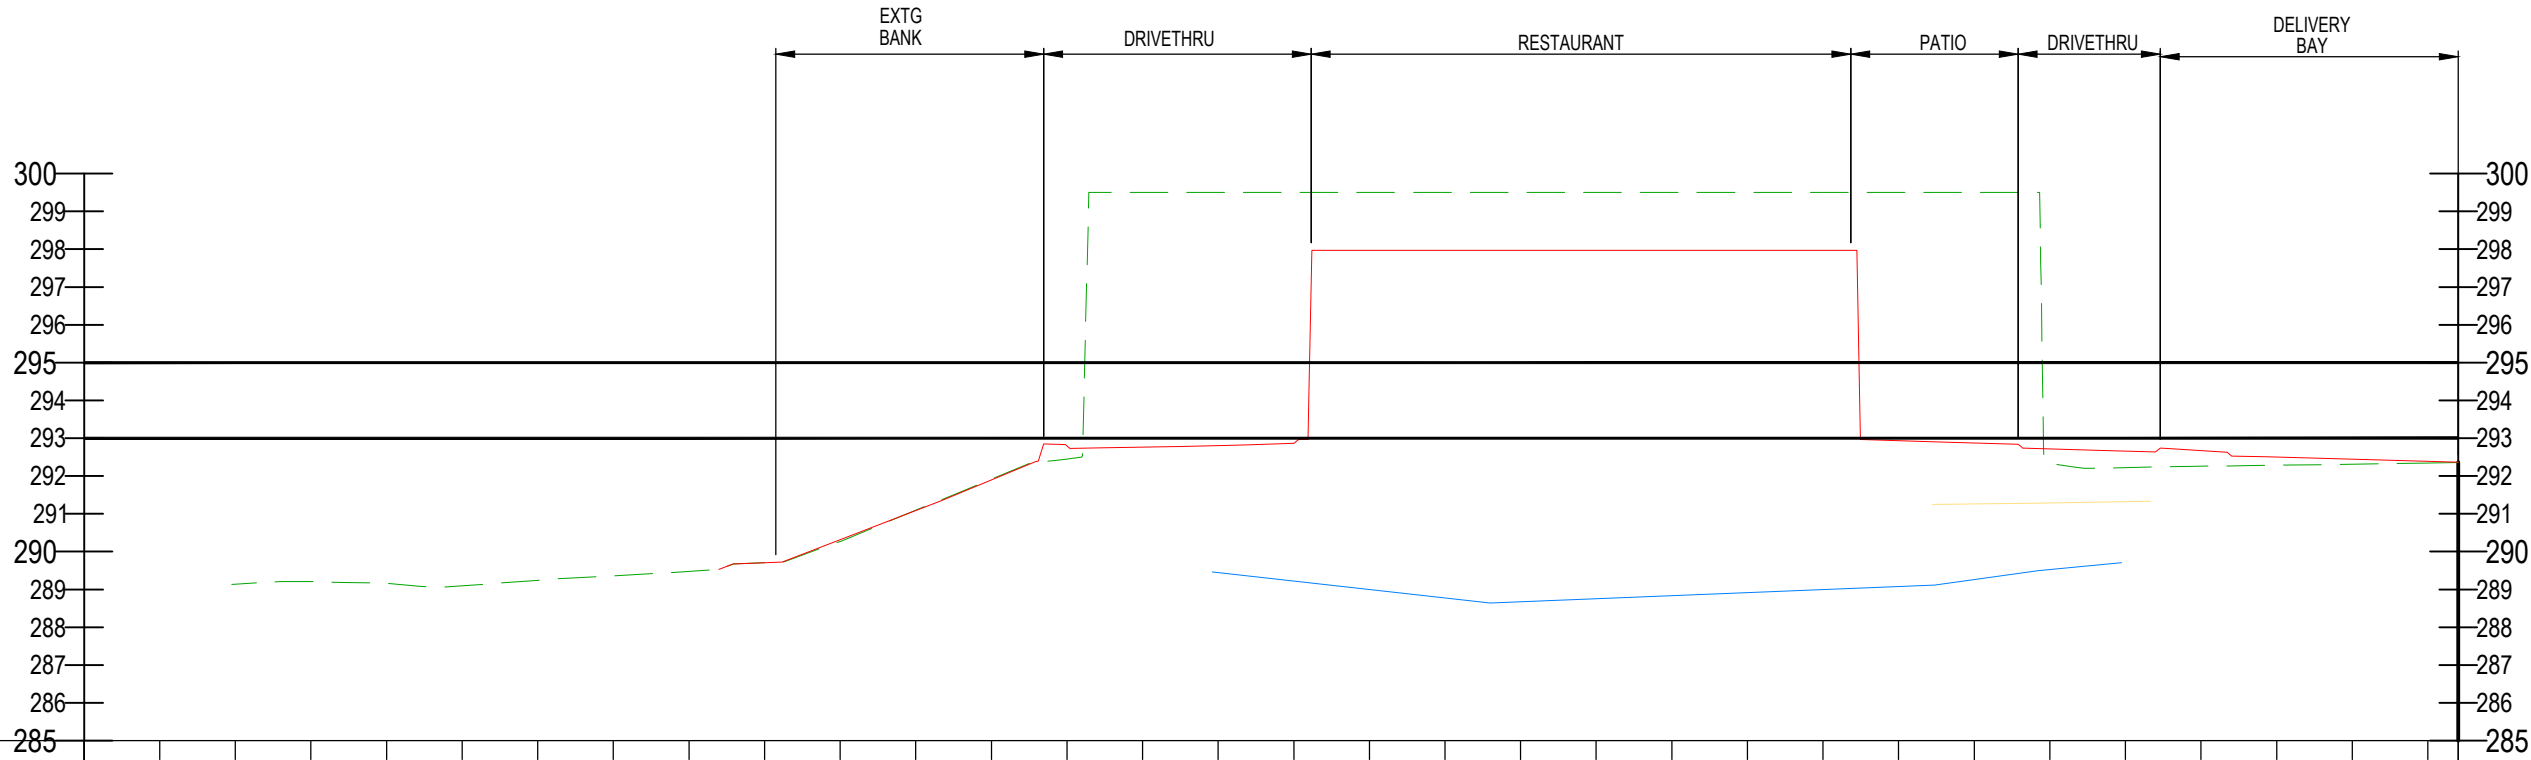


Chainage	00.000	02.000	04.000	06.000	08.000	10.000	12.000	14.000	16.000	18.000	20.000	22.000	24.000	26.000	28.000	30.000	32.000	34.000	36.000	38.000	40.000	42.000	44.000	46.000	48.000	50.000	52.000	54.000	56.000	58.000	60.000	62.800
			288.138	288.206	288.159	288.096	289.242	289.360	289.478	288.707	290.269	291.092	291.916	292.448	299.500	299.500	299.500	299.500	299.500	299.500	299.500	299.500	299.500	299.500	299.500	299.500	292.345	292.223	292.258	292.284	292.314	292.388
Existing Levels										289.708	290.317	291.089	291.900	292.794	292.766	292.805	292.868	297.970	297.970	297.970	297.970	297.970	297.970	297.970	292.937	292.874	292.718	292.657	292.675	292.506	292.447	292.388
Proposed Levels																																

SECTION GG
SCALE: H 1:150,V 1:150
DATUM: 285.000

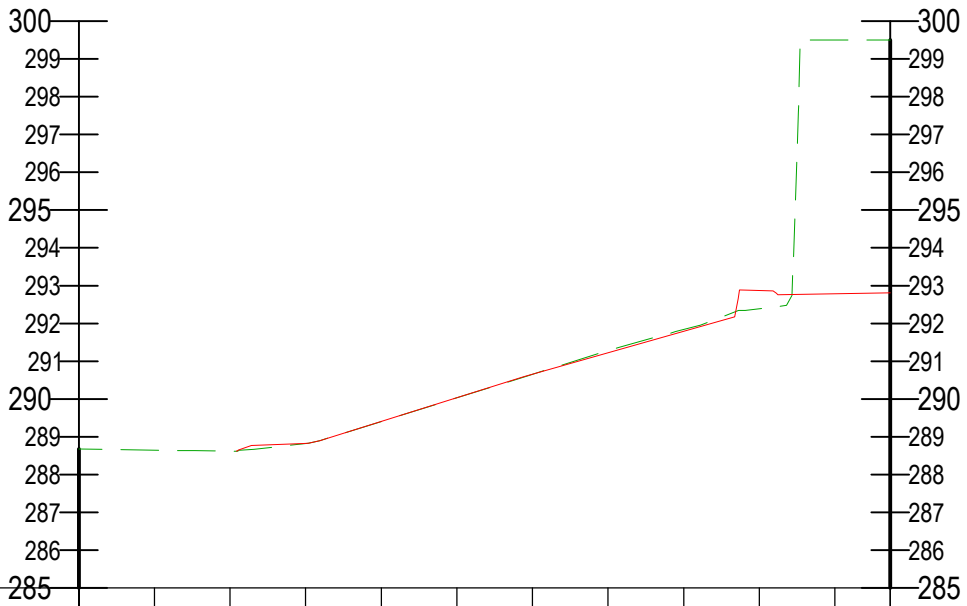


Chainage	00.000	02.000	04.000	06.000	08.000	10.000	12.000	14.000	16.000	18.000	20.000	21.461
Existing Levels	288.676	288.648	288.623	288.623	289.406	290.030	290.655	291.280	291.637	292.386	299.500	299.500
Proposed Levels				288.829	289.408	290.034	290.653	291.220	291.798	292.872	292.785	292.807

SECTION FF
SCALE: H 1:150,V 1:150
DATUM: 285.000

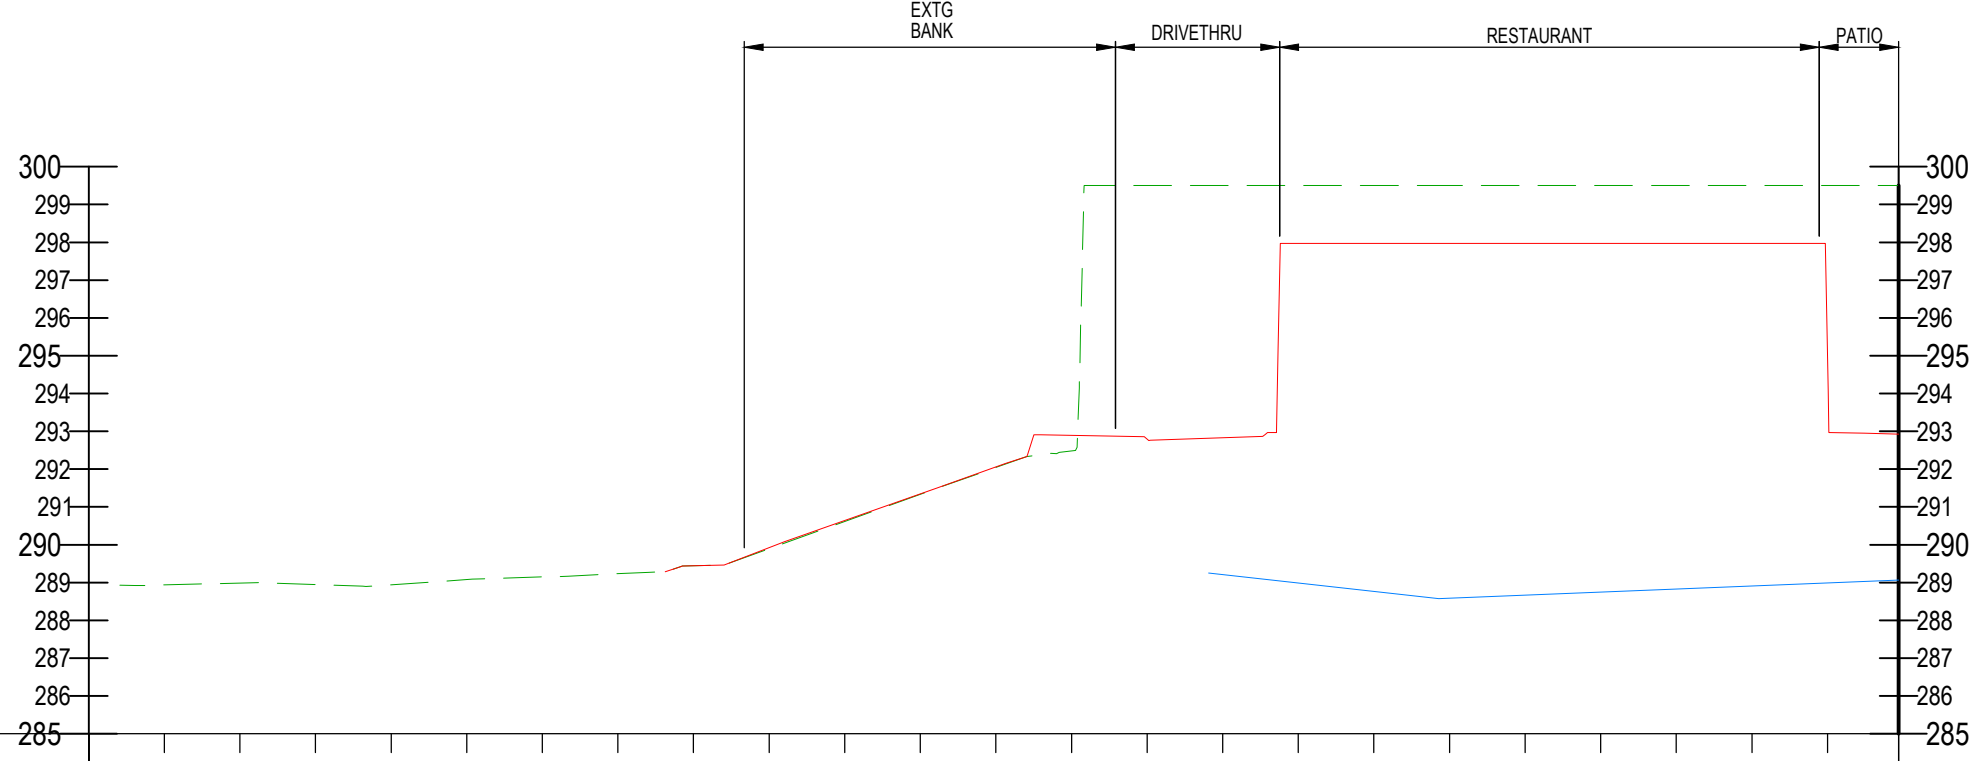

Chainage	00.000	02.000	04.000	06.000	08.000	10.000	12.000	14.000	16.000	18.000	20.000	22.000	24.000	26.000	28.000	30.000	32.000	34.000	36.000	38.000	40.000	42.000	44.000	46.000	47.877
Existing Levels		288.938	288.987	288.946	289.341	289.078	289.147	289.232	289.444	289.895	290.617	291.339	292.044	292.479	299.500	299.500	299.500	299.500	299.500	299.500	299.500	299.500	299.500	299.500	299.500
Proposed Levels									289.444	289.926	290.642	291.343	292.060	292.892	292.795	292.828	297.970	297.970	297.970	297.970	297.970	297.970	297.970	294.926	292.926

SECTION HH
SCALE: H 1:150,V 1:150
DATUM: 285.000

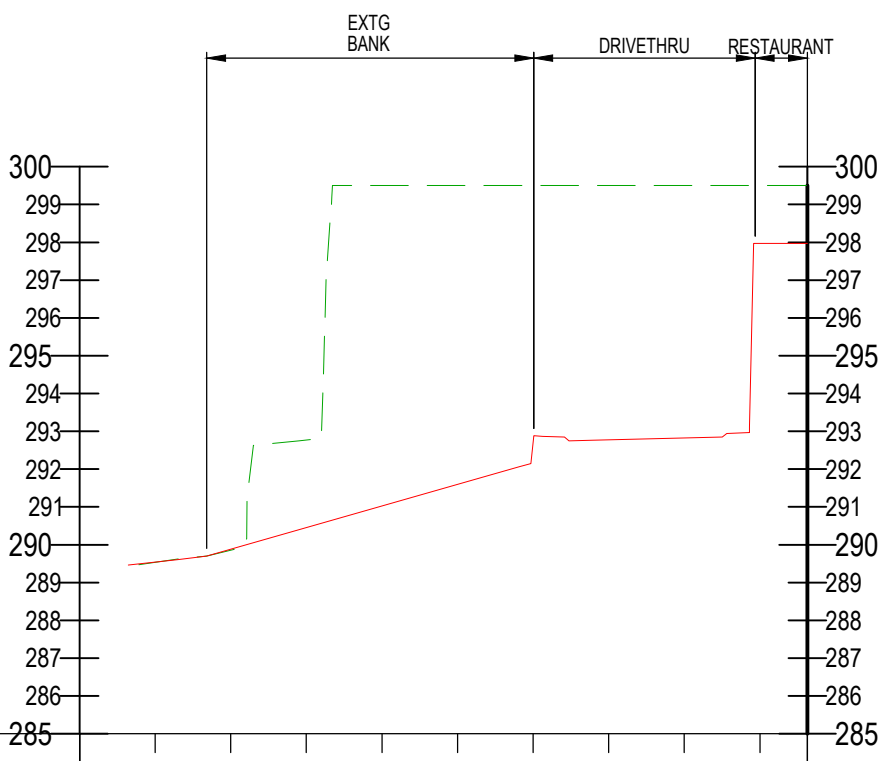

Chainage	00.000	02.000	04.000	06.000	08.000	10.000	12.000	14.000	16.000	18.999
Existing Levels		289.534	289.858	292.767	299.500	299.500	299.500	299.500	299.500	299.500
Proposed Levels		289.539	289.885	290.456	291.028	291.600	292.713	292.776	292.823	297.970

- NOTES
1. THIS DRAWING IS TO BE READ IN CONJUNCTION WITH ALL RELEVANT DRAWINGS, DOCUMENTS AND SPECIFICATIONS. ANY DISCREPANCIES BETWEEN INFORMATION SHOWN ON THIS AND ANY OTHER DRAWING SHALL BE REPORTED TO THE ENGINEER IMMEDIATELY.
 2. THIS DRAWING SHALL NOT BE USED FOR CONSTRUCTION PURPOSES UNLESS SPECIFICALLY STATED AS 'FOR CONSTRUCTION' IN THE DRAWING STATUS.
 3. ALL DRAWING INFORMATION MUST BE READ FROM HARD COPY / PDF FILES ONLY, MARKED CHECKED. BEFORE PROCEEDING PLEASE ENSURE THE ISSUE STATUS IS APPROPRIATE FOR THE INTENDED USE. ALL INFORMATION EXTRACTED DIRECTLY FROM DRAWING FILES (E.G. DWG'S) IS DONE SO ENTIRELY AT THE USERS RISK.

- KEY
- EXISTING GROUND LEVEL AND EXISTING BUILDING
 - PROPOSED GROUND LEVEL
 - EXISTING CLAY LEVEL
 - INDICATIVE GROUND WATER LEVEL

FOR TENDER

T3	SCALE REFERENCES AMENDED	06.03.24 GM	FG
T2	MINOR AMENDMENTS	01.03.24 GM	FG
T1	TENDER ISSUE	31.01.24 FC	FG

Rev.	Description	Date	Chkd
------	-------------	------	------



Glanville
3 Grovelands Business Centre
Boundary Way
Hemel Hempstead, Herts. HP2 7TE
Tel: (01442) 835999 Fax: (01442) 258924
postbox@glanvillegroup.com www.glanvillegroup.com

Client : 

Project : **ALDI BUXTON (NB8990)**
STATION ROAD
BUXTON SK17 6AQ

Title : **SITE SECTIONS**
SHEET 2 OF 2

Project Engineer :	F.G	Scale :	1:200 @ A1
Project Director :	H.B.G.	Date :	JAN 2023
Status :	TENDER		

Drawing No.	4210567-1102	Rev	T3
-------------	--------------	-----	----