


General Notes

1.

This drawing is to be read in conjunction with all relevant drawings, documents and specifications. Any discrepancies between information shown on this or any other drawing shall be reported to the Engineer immediately.
2.

Typically for setting out refer to Architects details and drawings.
3.

For general notes refer to drawing 2000.

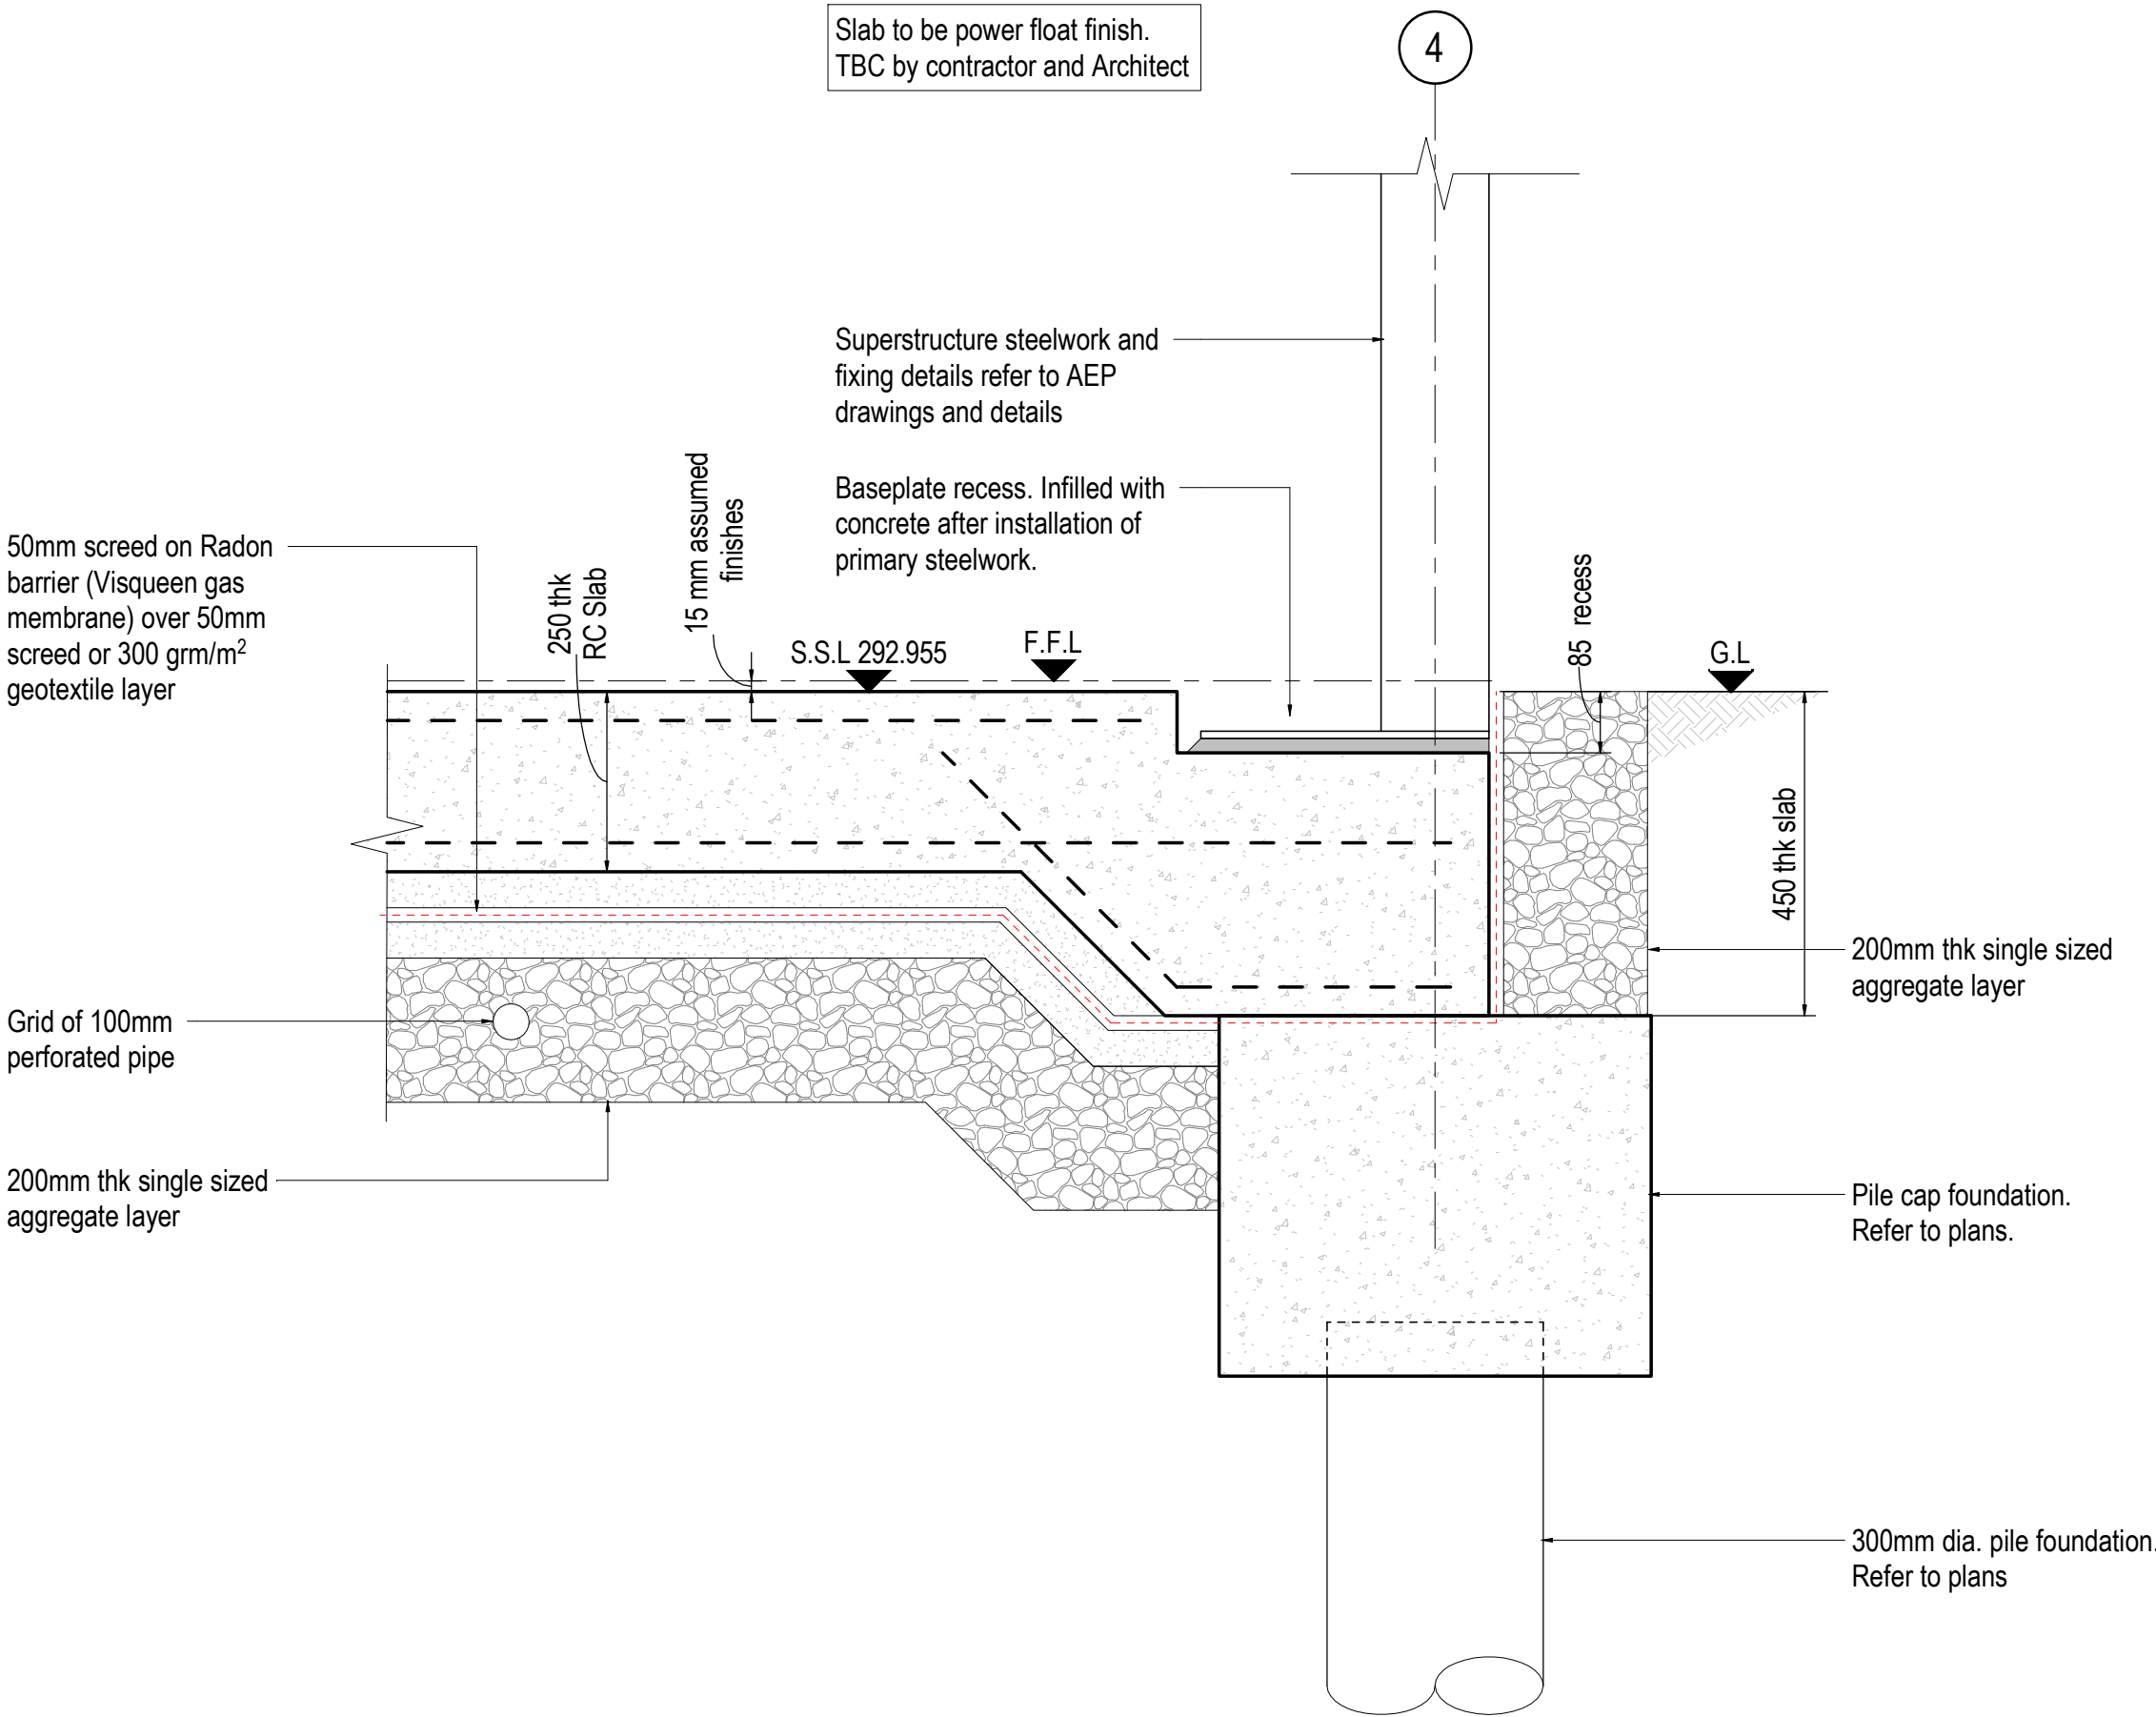

Perimeter Section

1 : 10

F.F.L = 292.970  
S.S.L = 292.955

Building Type: AEP NG100

I01 For Information

29.02.24 M.M R.A

| Rev   | Description | Date | By | Chkd |
|---|-------------|------|----|------|
| <div><div><div><div><div></div><div></div></div><div><div></div><div></div></div></div><div><div><div><div>G</div><div>Glanville</div><div>3 Grovelands Business Centre,<br/>Boundary Way,<br/>Hemel Hempstead,<br/>Hertfordshire, HP2 7TE<br/>Tel: (01442) 835999 Fax: (01442) 258924<br/>postbox@glanvillegroup.com<br/>www.glanvillegroup.com</div></div></div><div><div>Client :</div><div><div><div><div></div><div>McDonald's</div><div>RESTAURANT</div></div></div></div></div><div><div>Project :</div><div><div>McDonald's</div><div>Station Road, Buxton (ST1706)</div></div></div><div><div>Title :</div><div><div>Perimeter Section</div></div></div><div><div>Project Engineer :</div><div>RA</div><div>Scale :</div><div>1 : 10 @ A1</div></div><div><div>Project Director :</div><div>HD</div><div>Date :</div><div>Feb. 2024</div></div><div><div>Status:</div><div>FOR INFORMATION</div></div><div><div>Drawing Number :</div><div>4210567_sK2410</div><div>Rev :</div><div>I01</div></div></div></div></div> |             |      |    |      |