

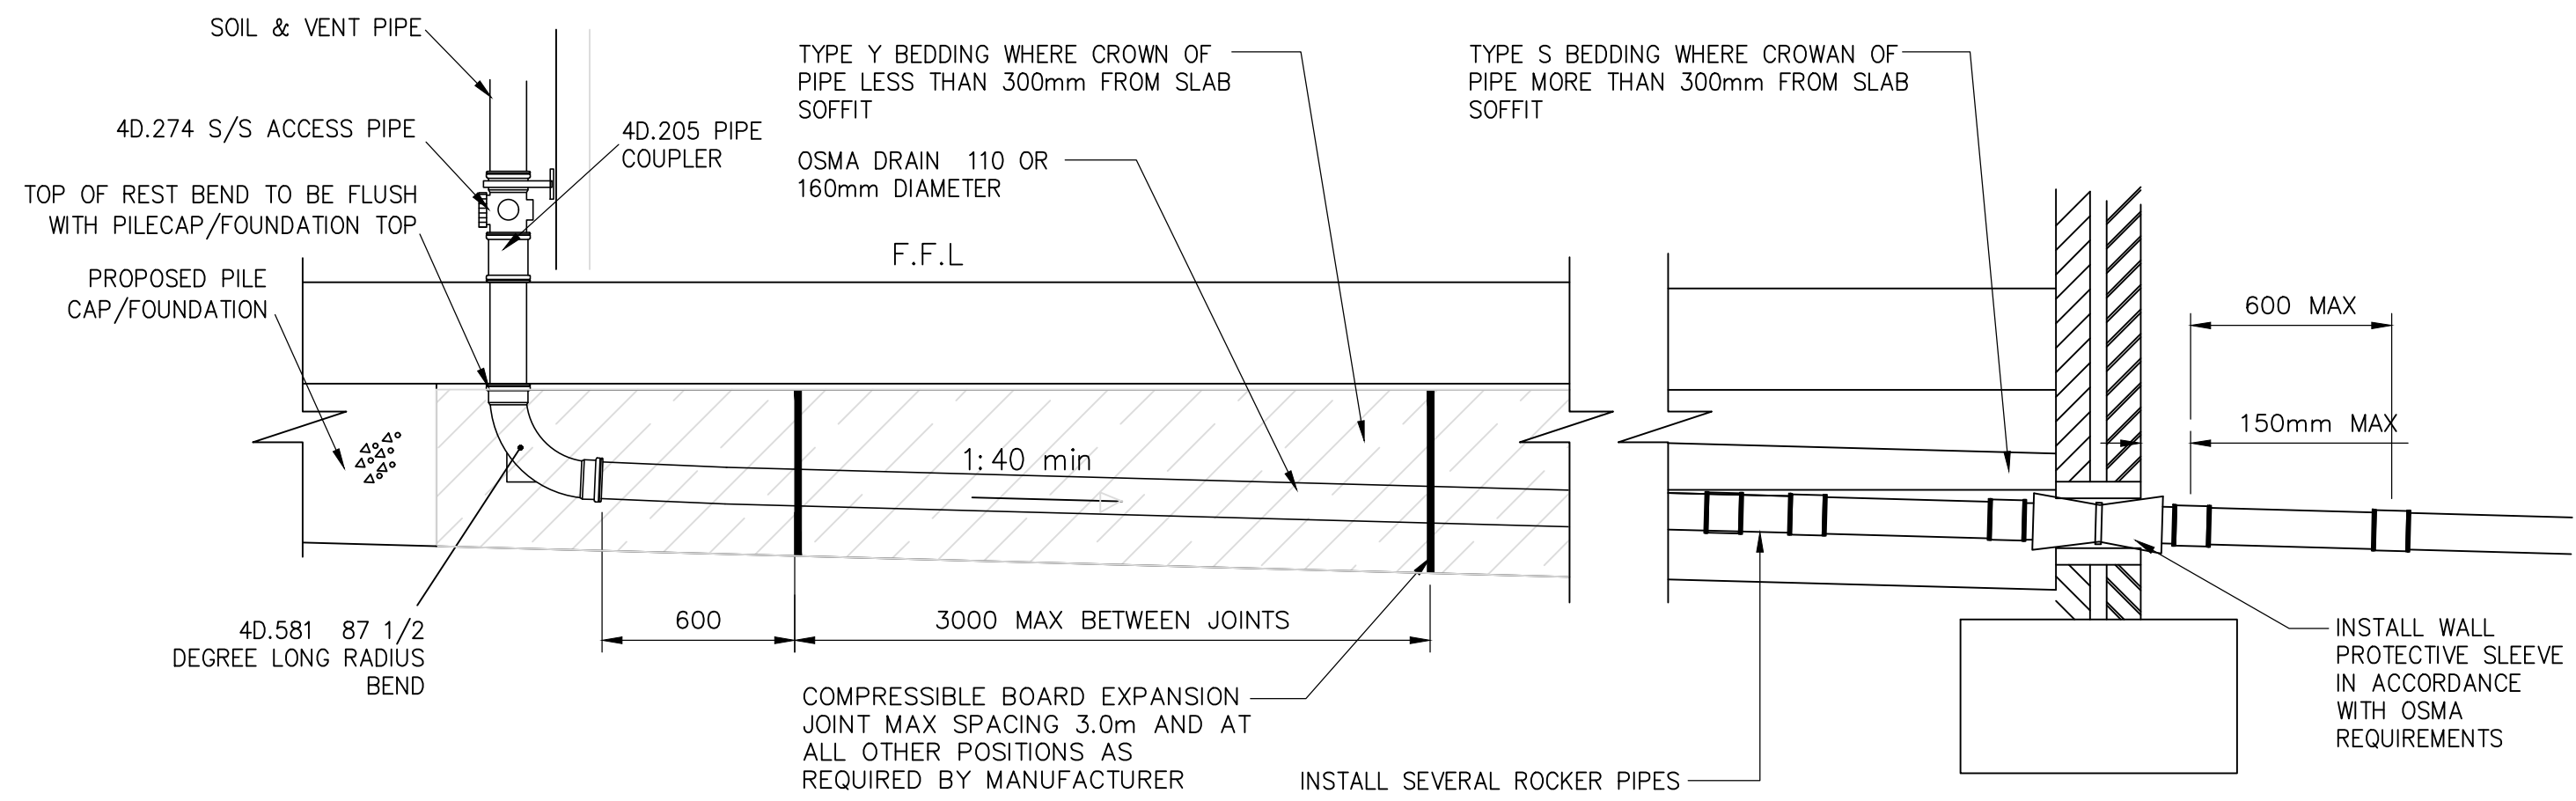
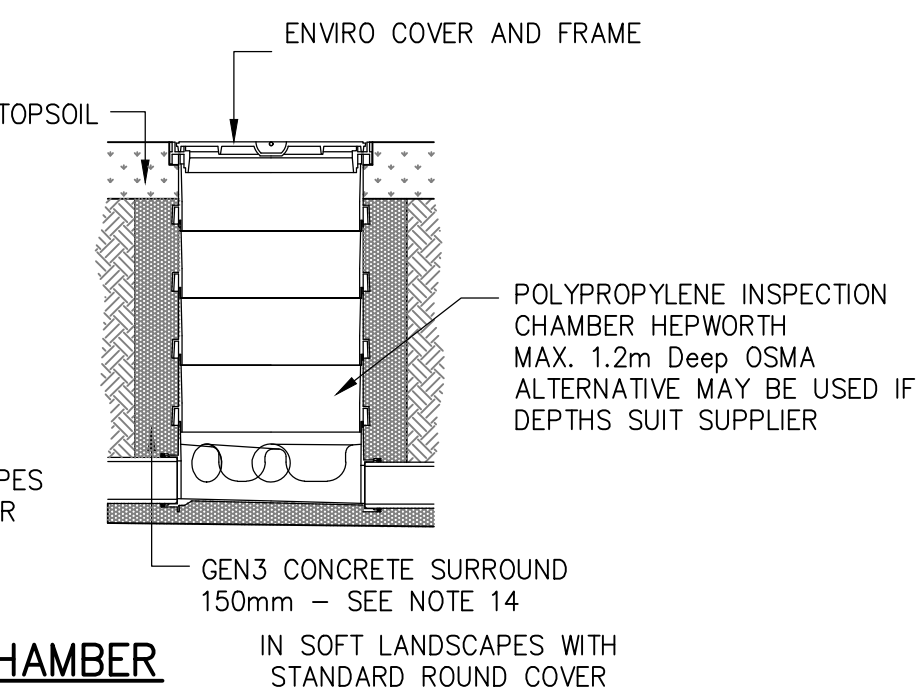
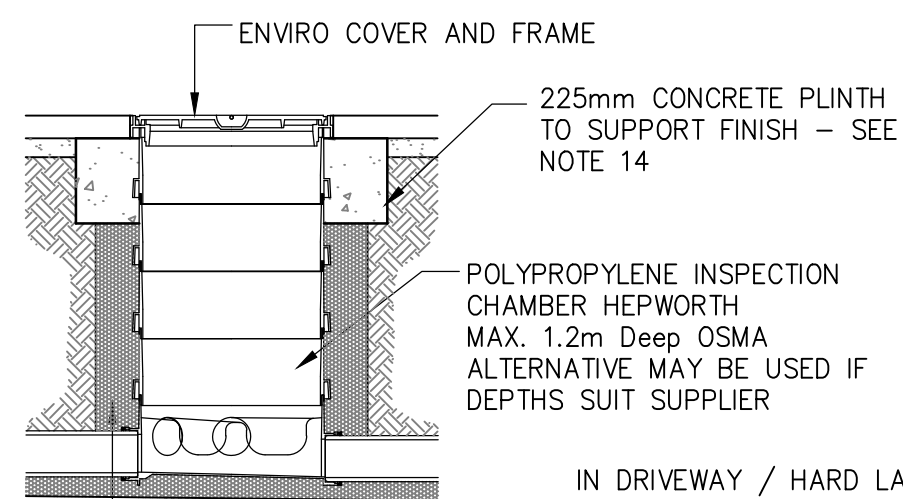
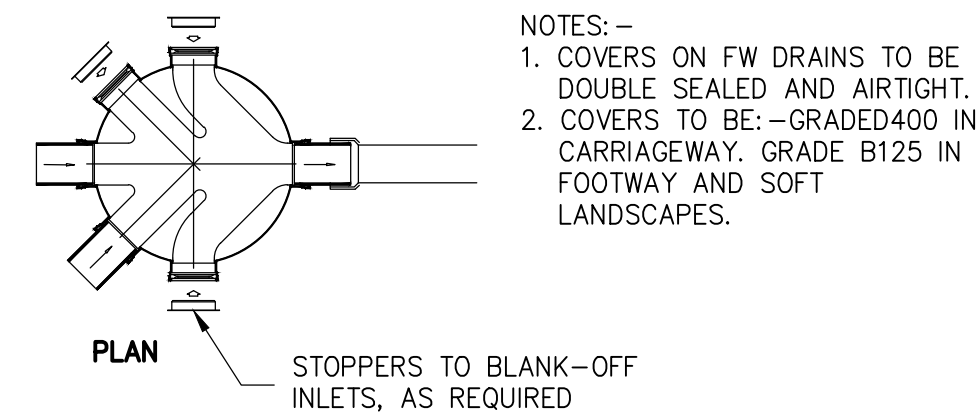


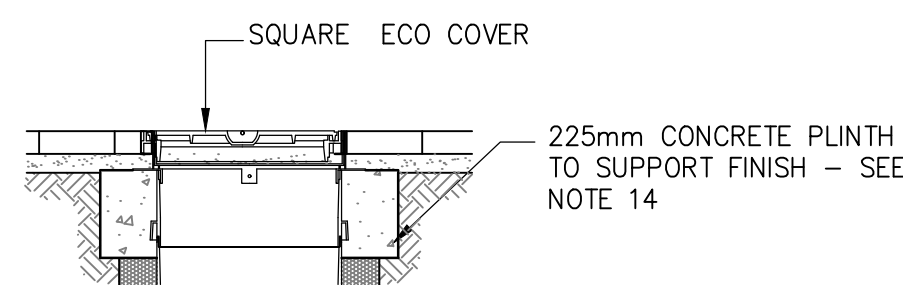

TYPICAL DETAIL OF BELOW SLAB OSMa DRAIN INSTALLATION
SCALE 1:20


ALTERNATIVE RAIN WATER PIPE CONNECTION

N.T.S


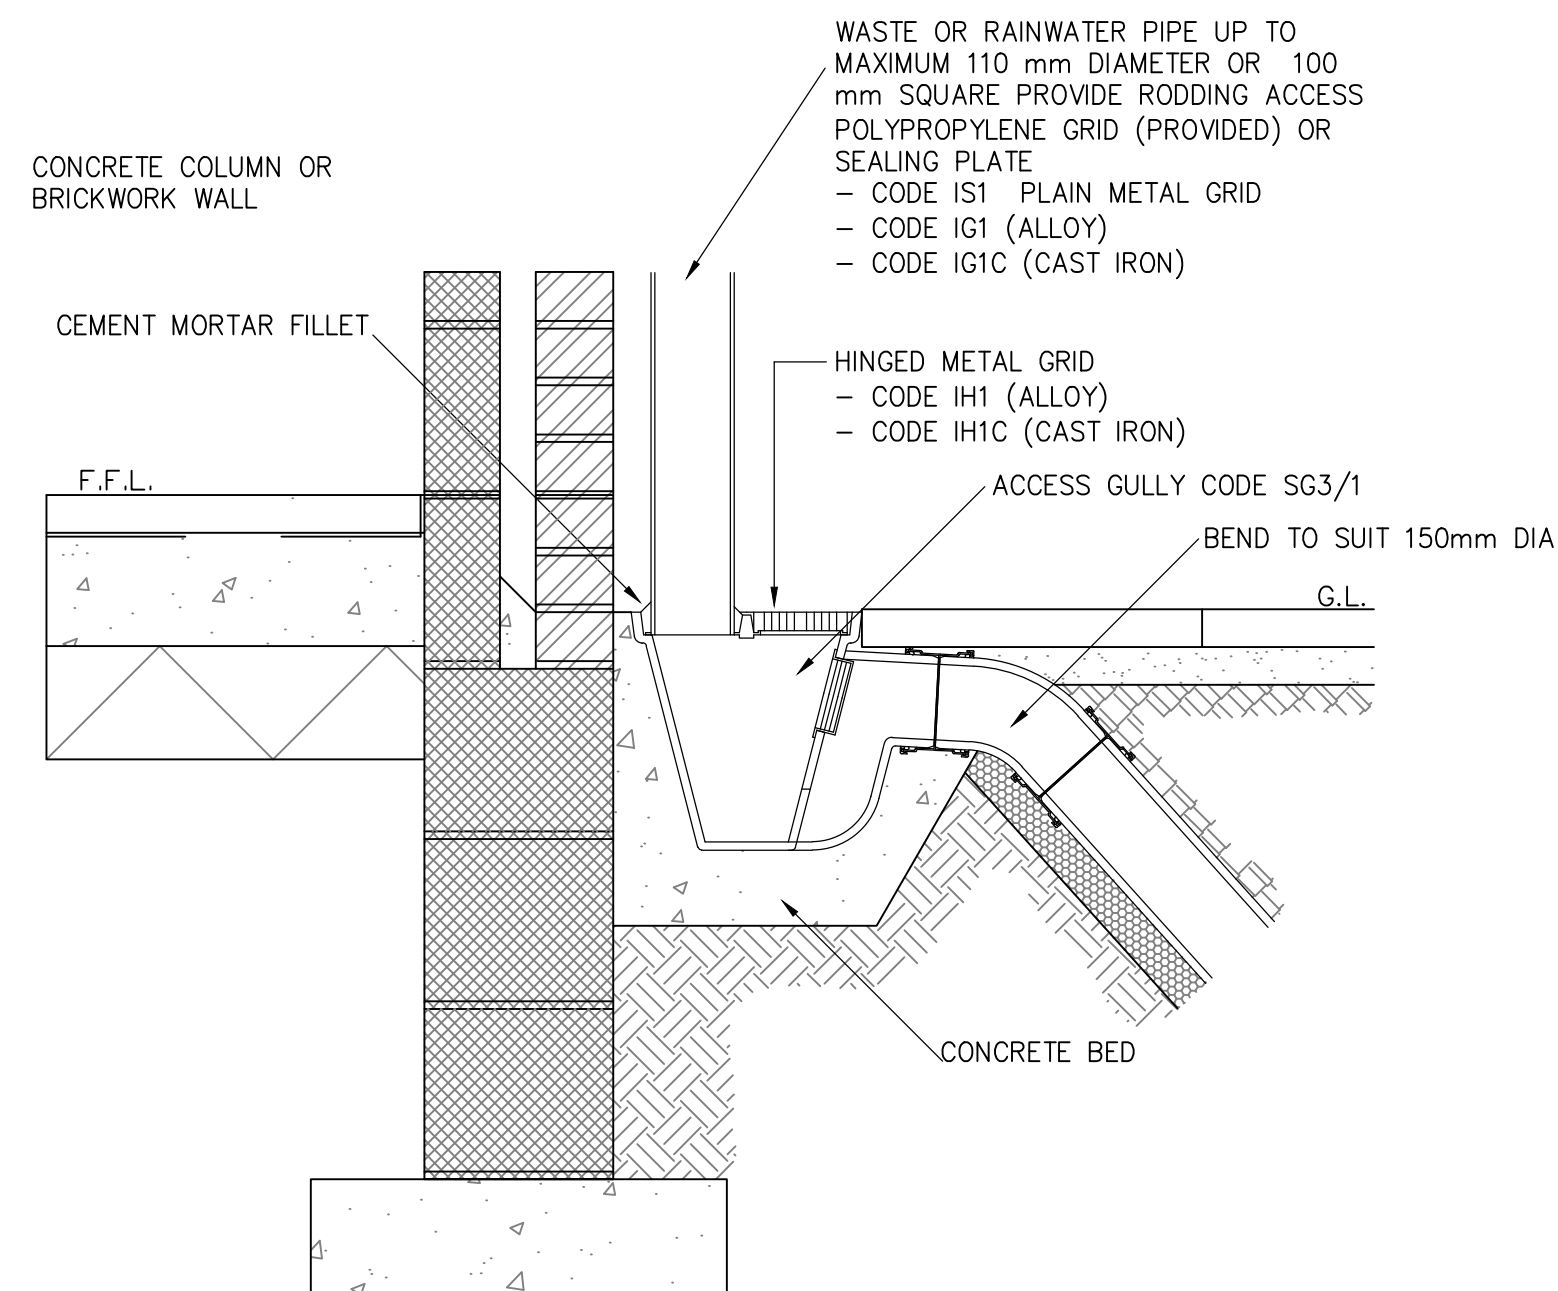


**MANHOLE DETAIL – TYPE PPIC
POLYPROPYLENE INSPECTION CHAMBER
(MAXIMUM DEPTH 1.2m)**
Scale 1:20


NOTE. FOR MANHOLES DEEPER THAN 1.2m (UPTO 3m) AND PIPE SIZES UPTO 150ø THEN USE WAVIN 450. FOR MANHOLES DEEPER THAN 1.2m (UPTO 3m) AND PIPE SIZES GREATER THAN 150ø USE WAVIN 600.

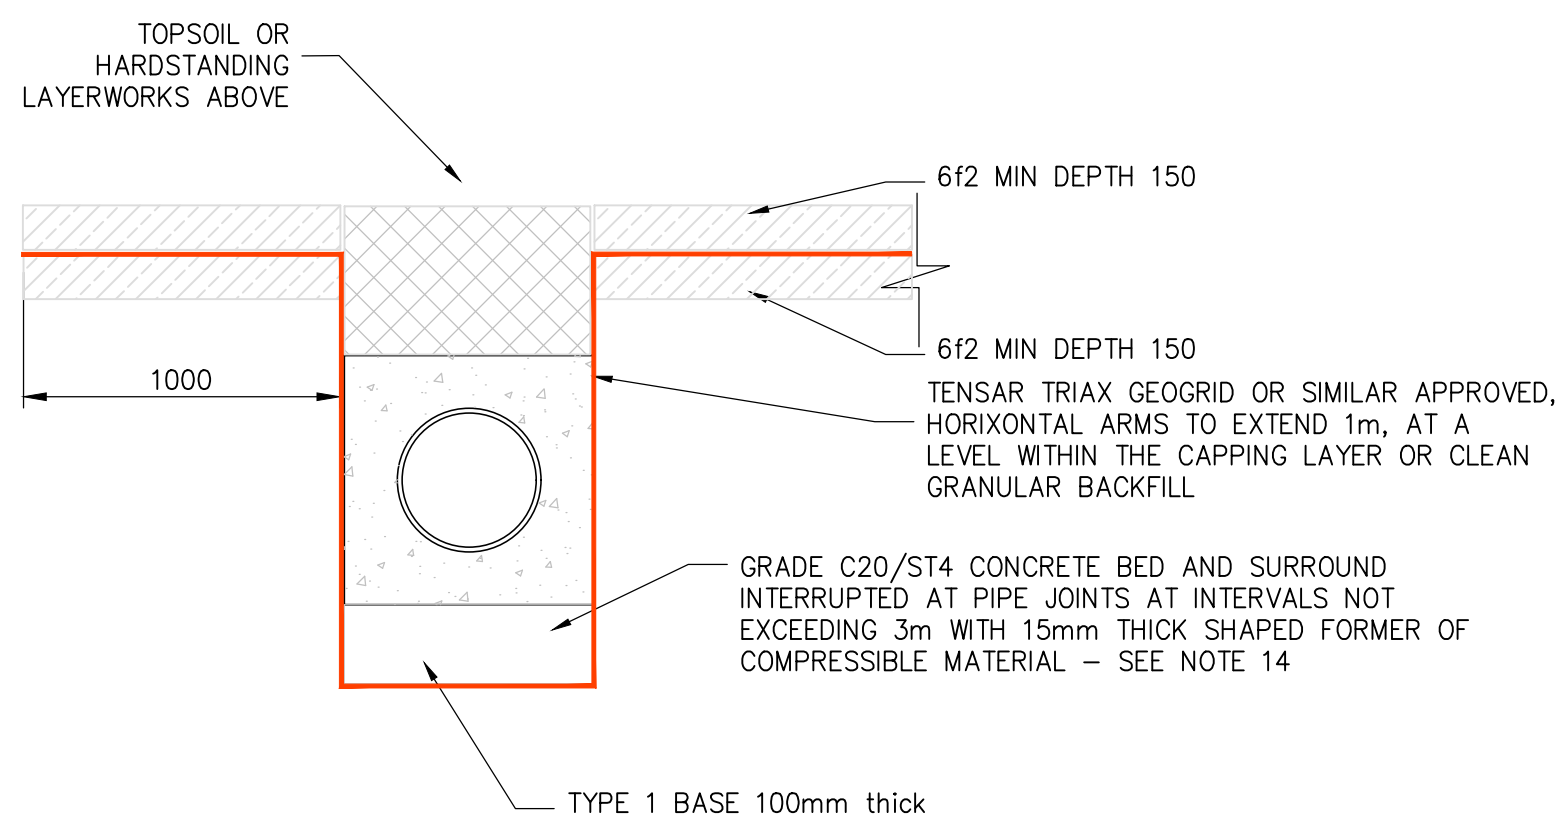


**DETAIL A
TRENCH SUPPORT FOR SOFT MADE GROUND**
N.T.S

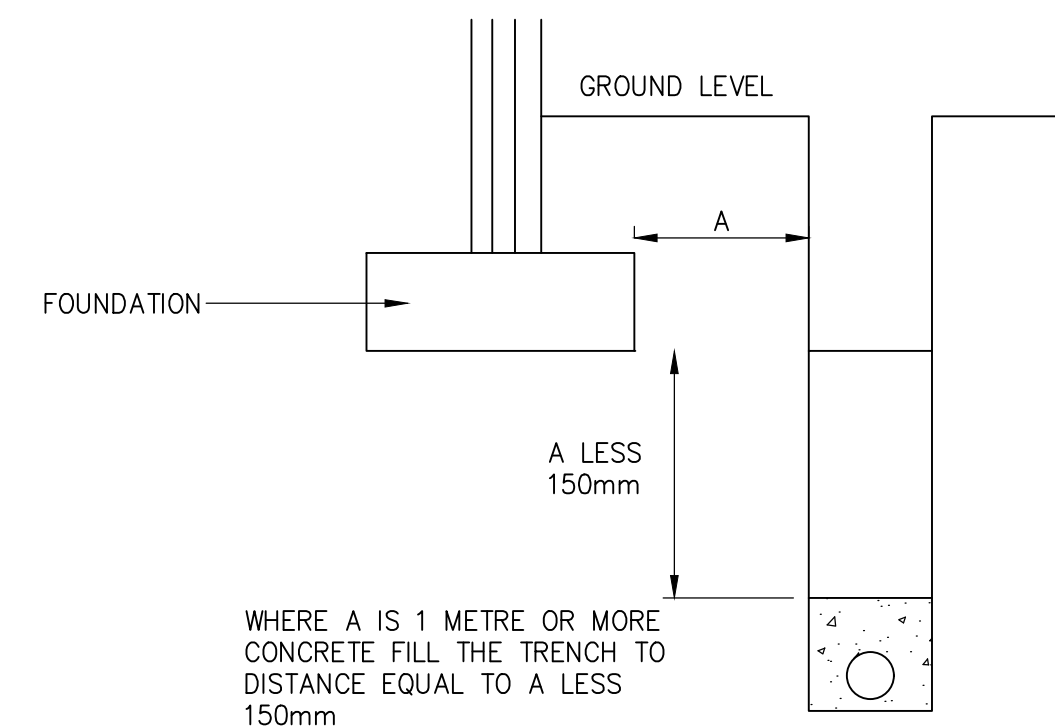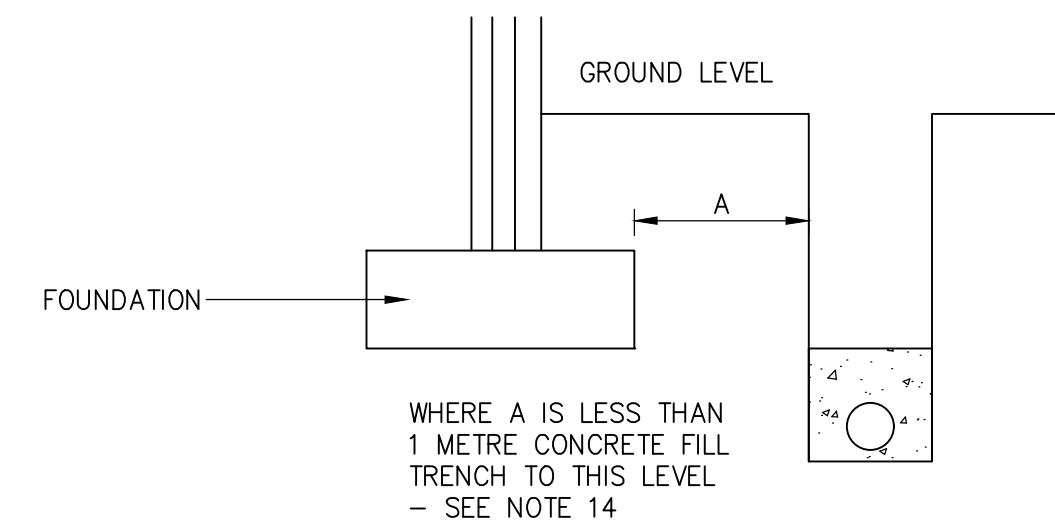

**PIPE RUNS NEAR BUILDINGS
FROM BUILDING REGULATIONS PART H**

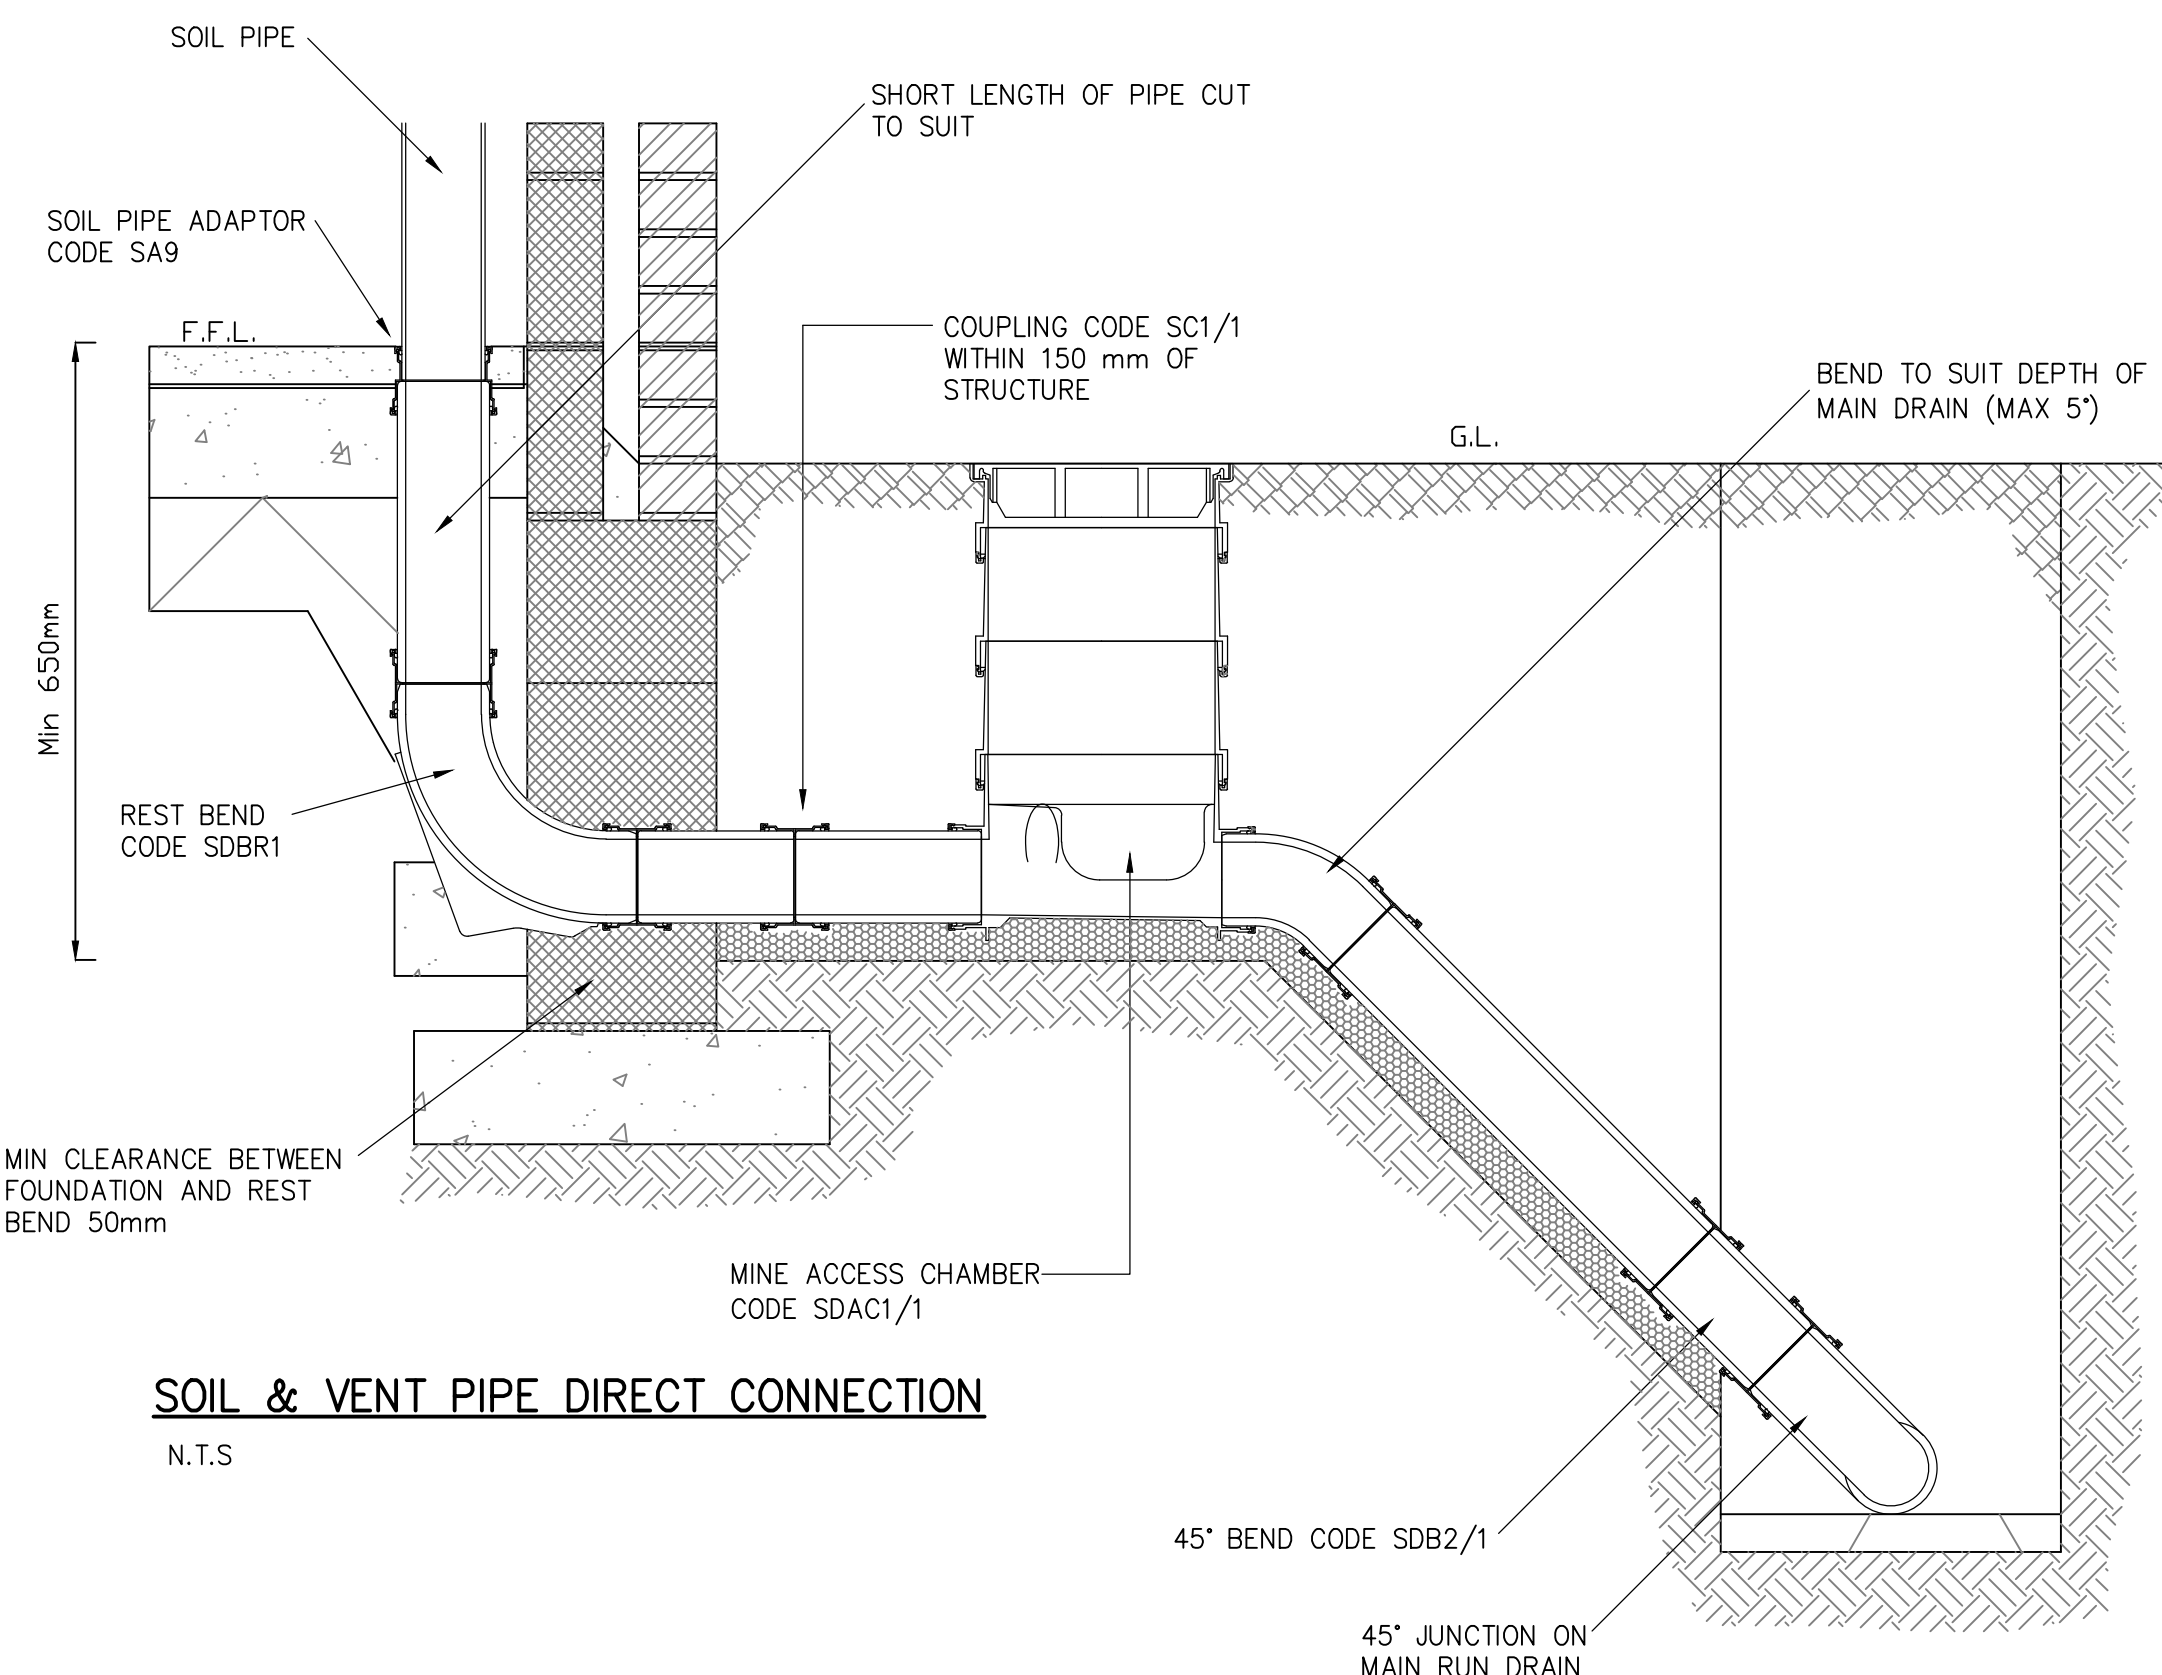

SOIL & VENT PIPE DIRECT CONNECTION
N.T.S

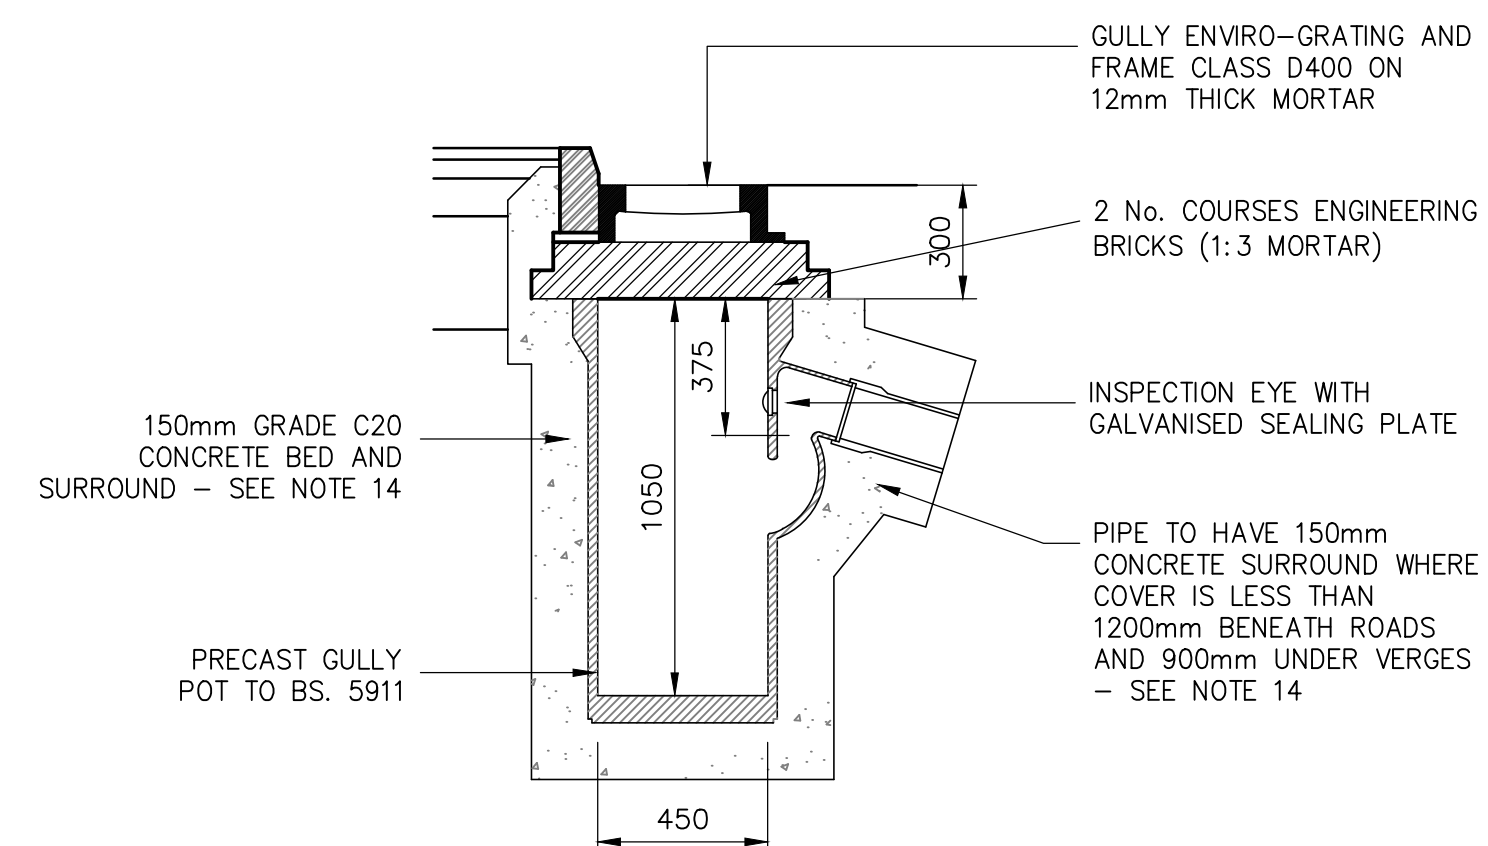

STANDARD TYPICAL ROAD GULLY DETAIL
SCALE 1:20

0mm 40mm 80mm

ORIGINAL
SHEET SIZE A1

NOTES:
NOTES AS PER DRAWING – 4210567-1210

T3	DO NOT SCALE NOTES REMOVED	06.03.24 GM	FG
T2	MINOR AMENDMENTS	01.03.24 GM	FG
T1	TENDER ISSUE	29.01.21 DMH	HBG
Rev.	Description	Date	Chkd



Glanville
3 Grovelands Business Centre
Boundary Way
Hemel Hempstead, Herts. HP2 7TE
Tel: (01442) 835999 Fax: (01442) 258924
postbox@glanvillegroup.com www.glanvillegroup.com

Client : 

Project : **ALDI BUXTON (NB8990)**
STATION ROAD
BUXTON KT17 6AQ

Title : **DRAINAGE DETAILS**
DETAILS SHEET 2 OF 3

Project Engineer : DH Scale : NTS @ A1
Project Director : HBG Date : FEB 2021
Status : TENDER

Drawing No. 4210567-1211 Rev T3