



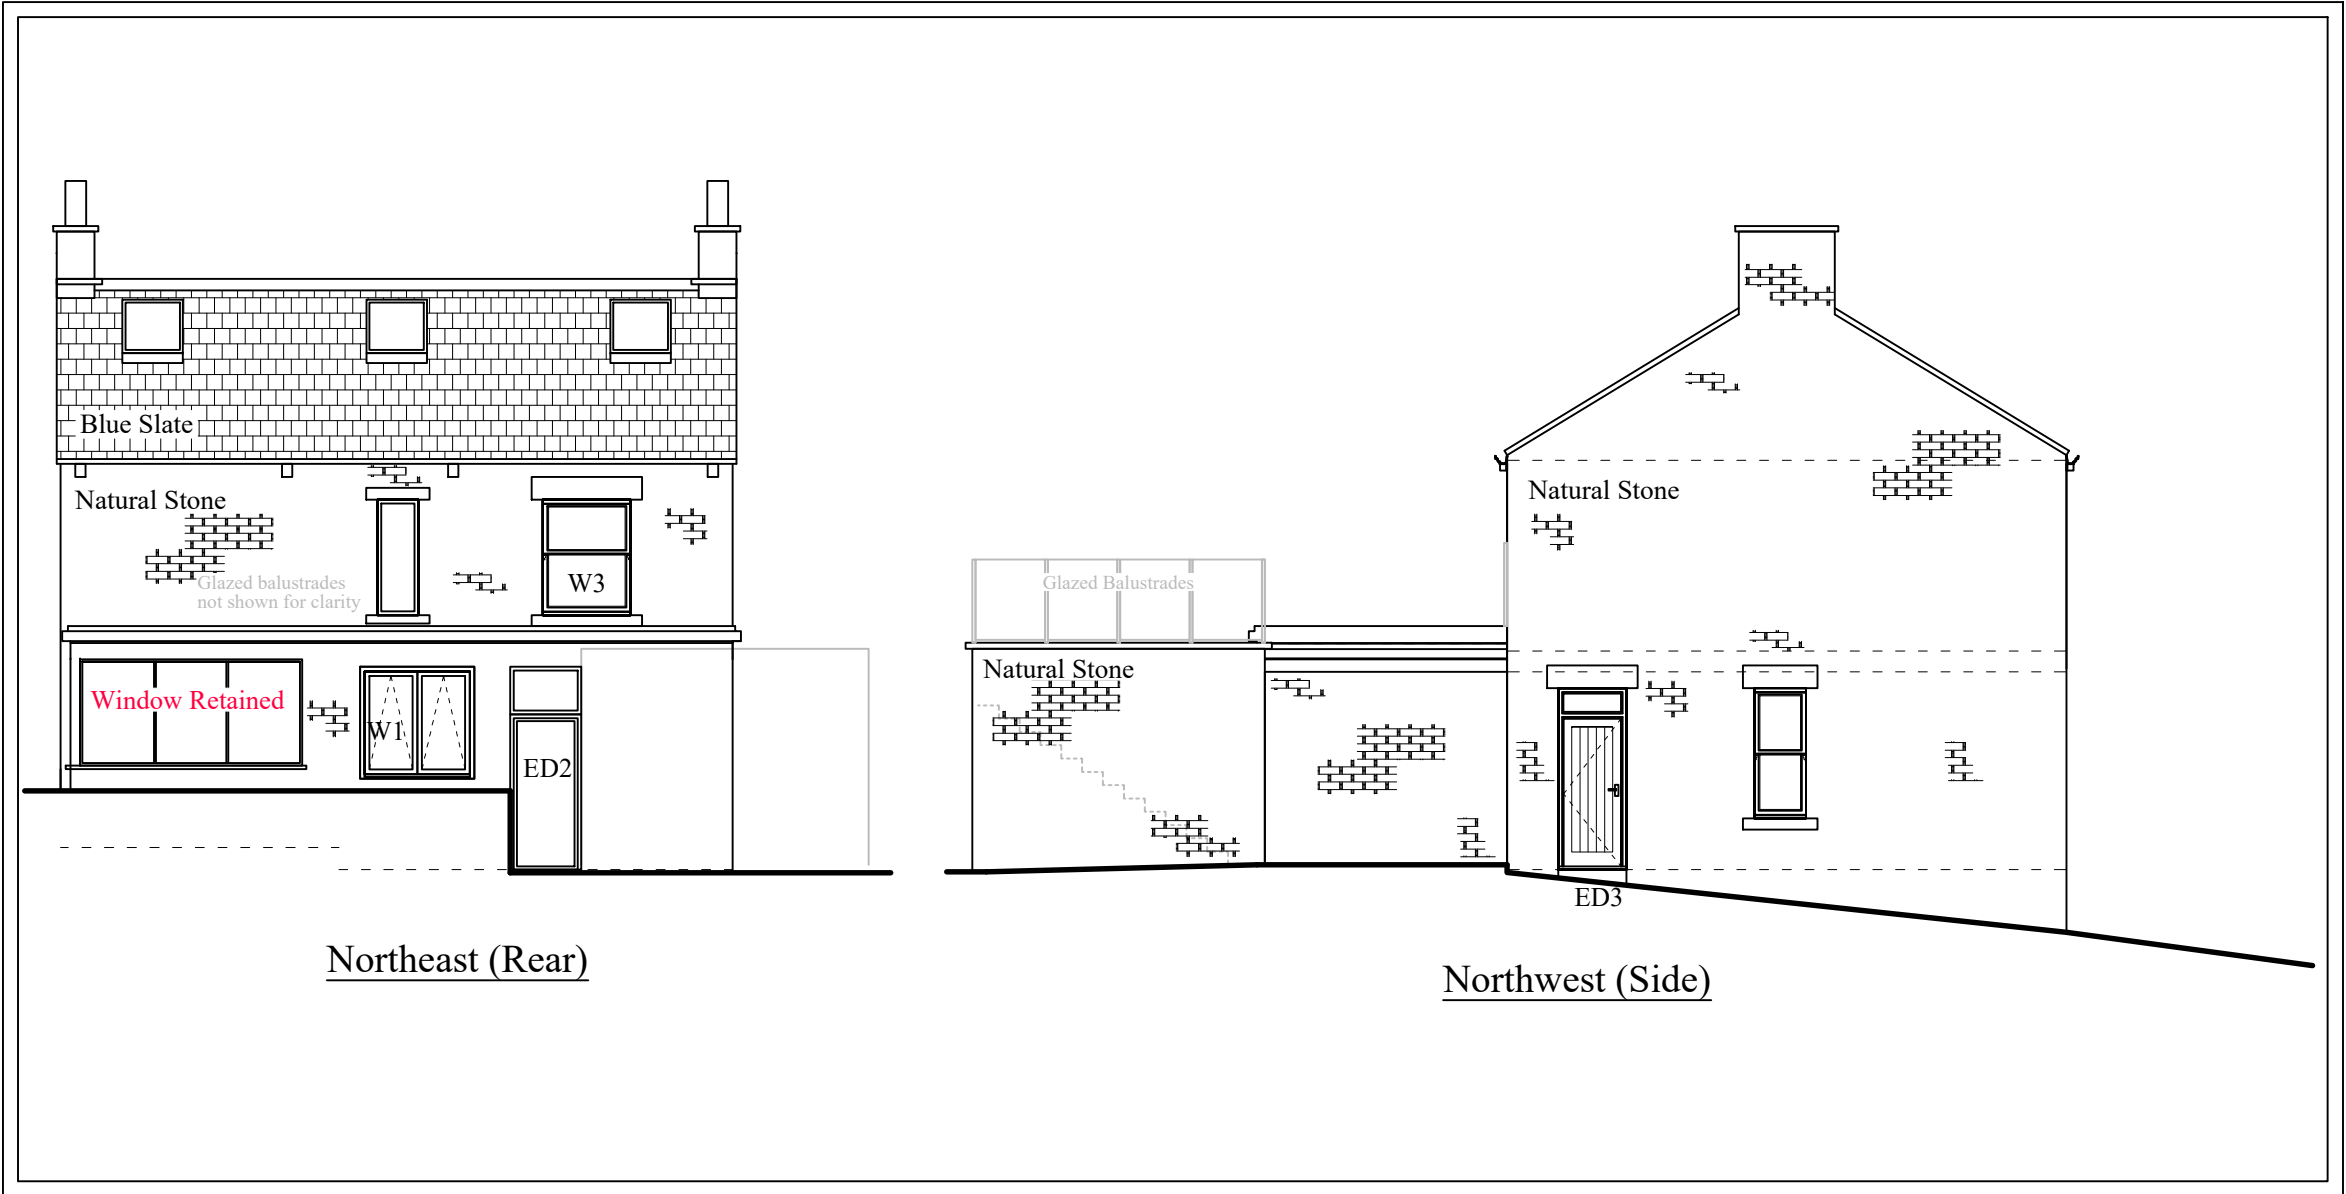

Planning

This drawing is the Copyright of SJ Design Limited.
All dimensions must be checked on site.
All materials and workmanship are to be in accordance with prevailing British
Standards, Code of Practice, Building Regulations, manufacturers and fabrication
recommendations and all to the complete satisfaction of SJ Design Limited.

A	04.03.24	Revised for DOC/NMA

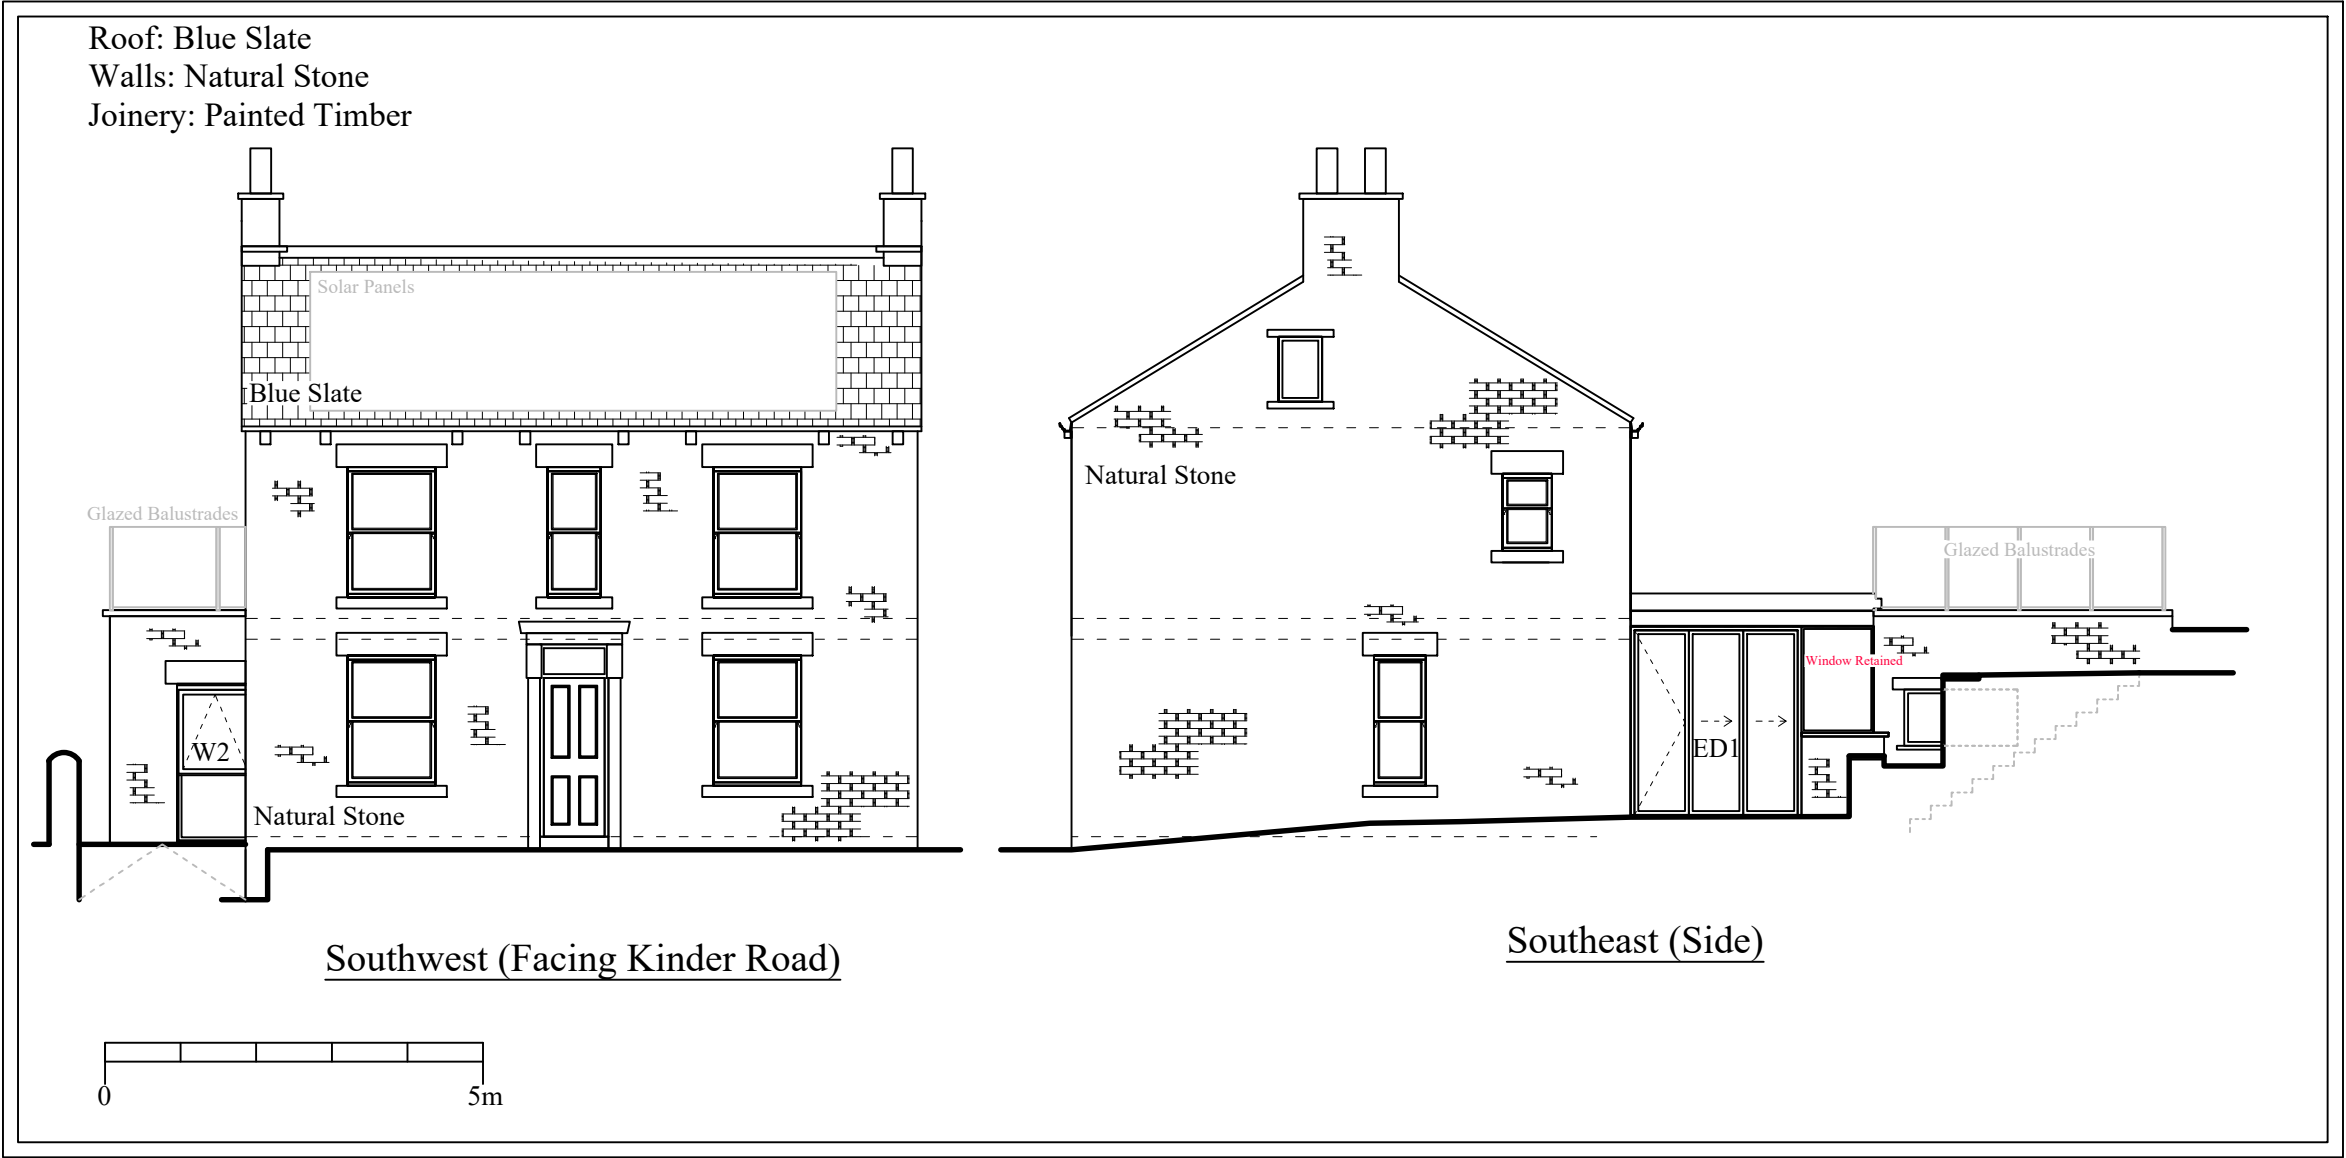

Building Design & Surveying Consultants
The Old Co-Op Building, Church Street,
Hayfield, High Peak SK22 2JE
Tel:01463 743903 Fax:01463 731247
Mobile: 07984 007 087 Email: info@sjdesign.net
www.sjdesign.net

Client
Liza and David Harrison
Job Title
Proposed extension and alterations at
49 Kinder Road
Hayfield
High Peak
SK22 2HS

Drawing Title
**Elevations
As Proposed**

Scale 1:100 at A2	Drawn by SJ
Date January 2023	Rev. A