


- Notes:
- 1) 4:24:4 double glazed units
 - 2) Accoya timber frames (colour 'Oxford Stone' to match existing frames)
 - 3) 220 x 40 cill
 - 4) 70 x 95 frame
 - 5) 91 x 17 vertical T&G boards

ED3 Door Detail (1:10)


Elevation

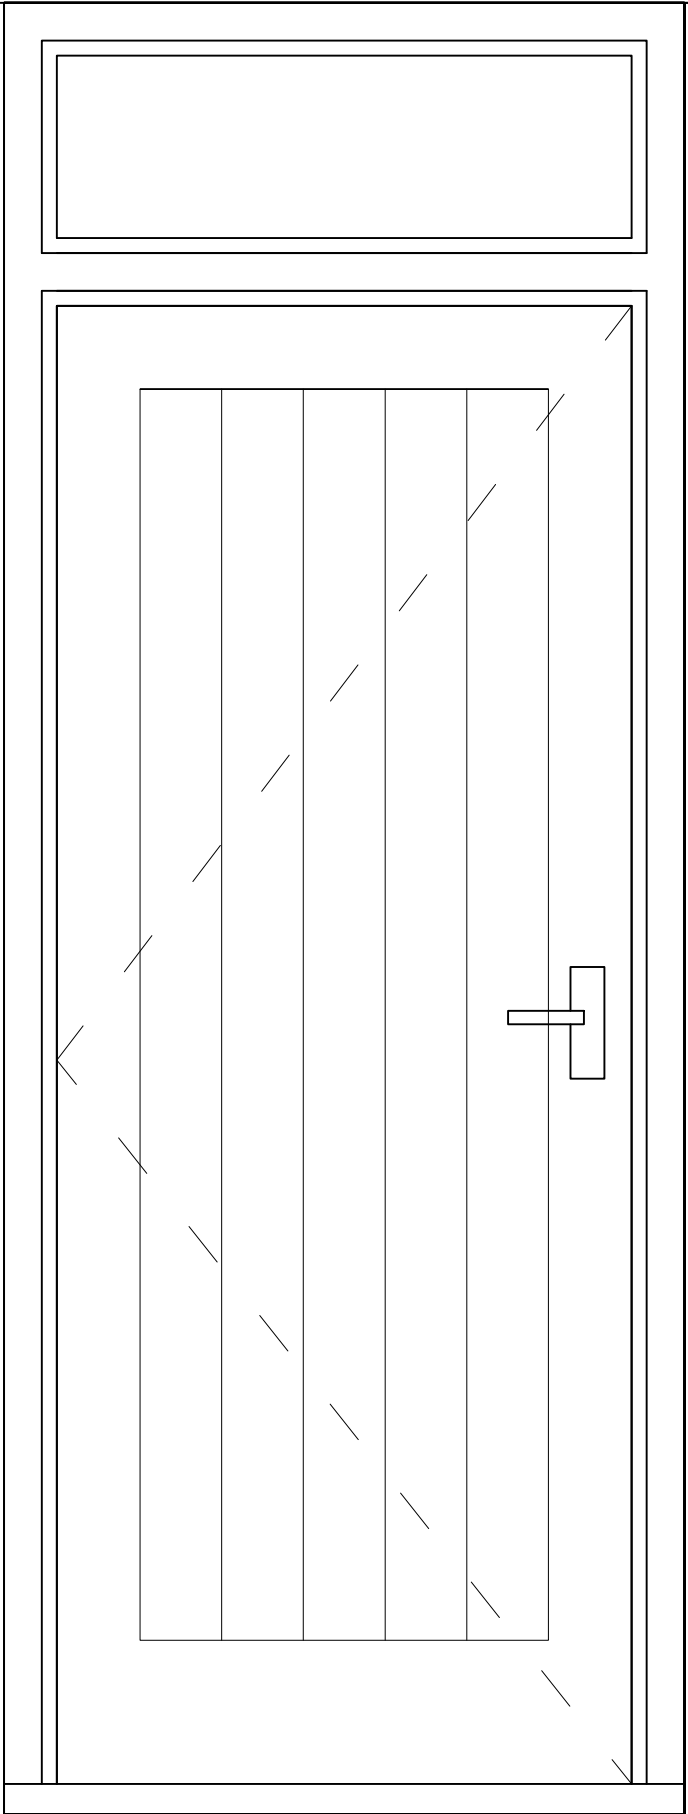

- Notes:
- 1) 4:24:4 double glazed units
 - 2) Aluminum frames (colour 'Oxford Stone' to match existing frames)


ED2 Door Detail (1:10)

Elevation




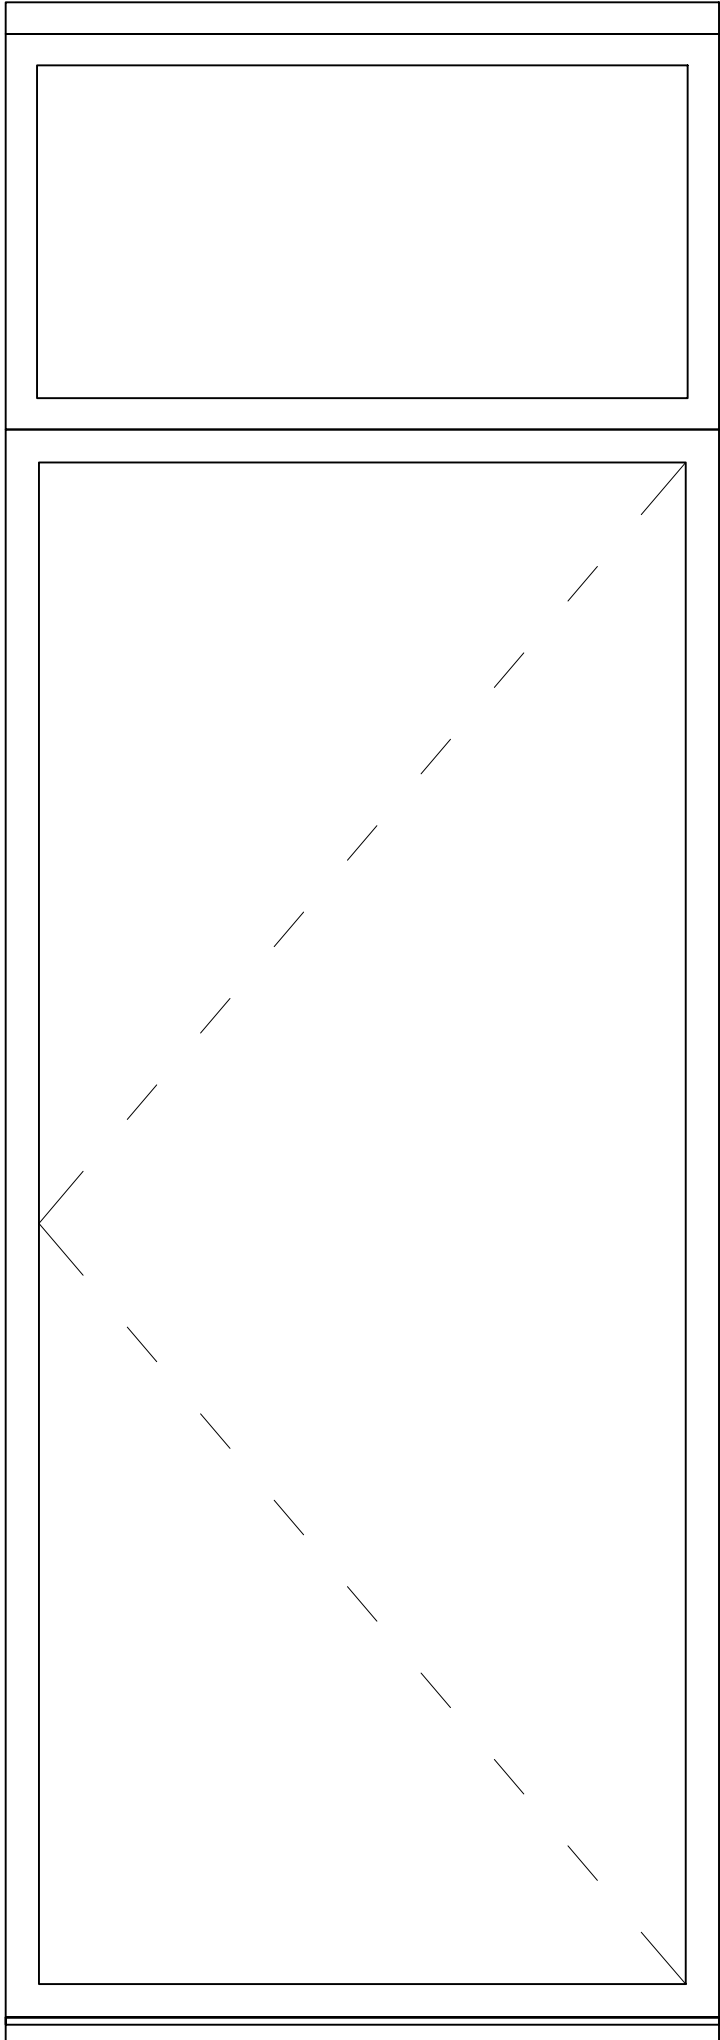


ED2a Door Detail (1:10)

Elevation

 


Section

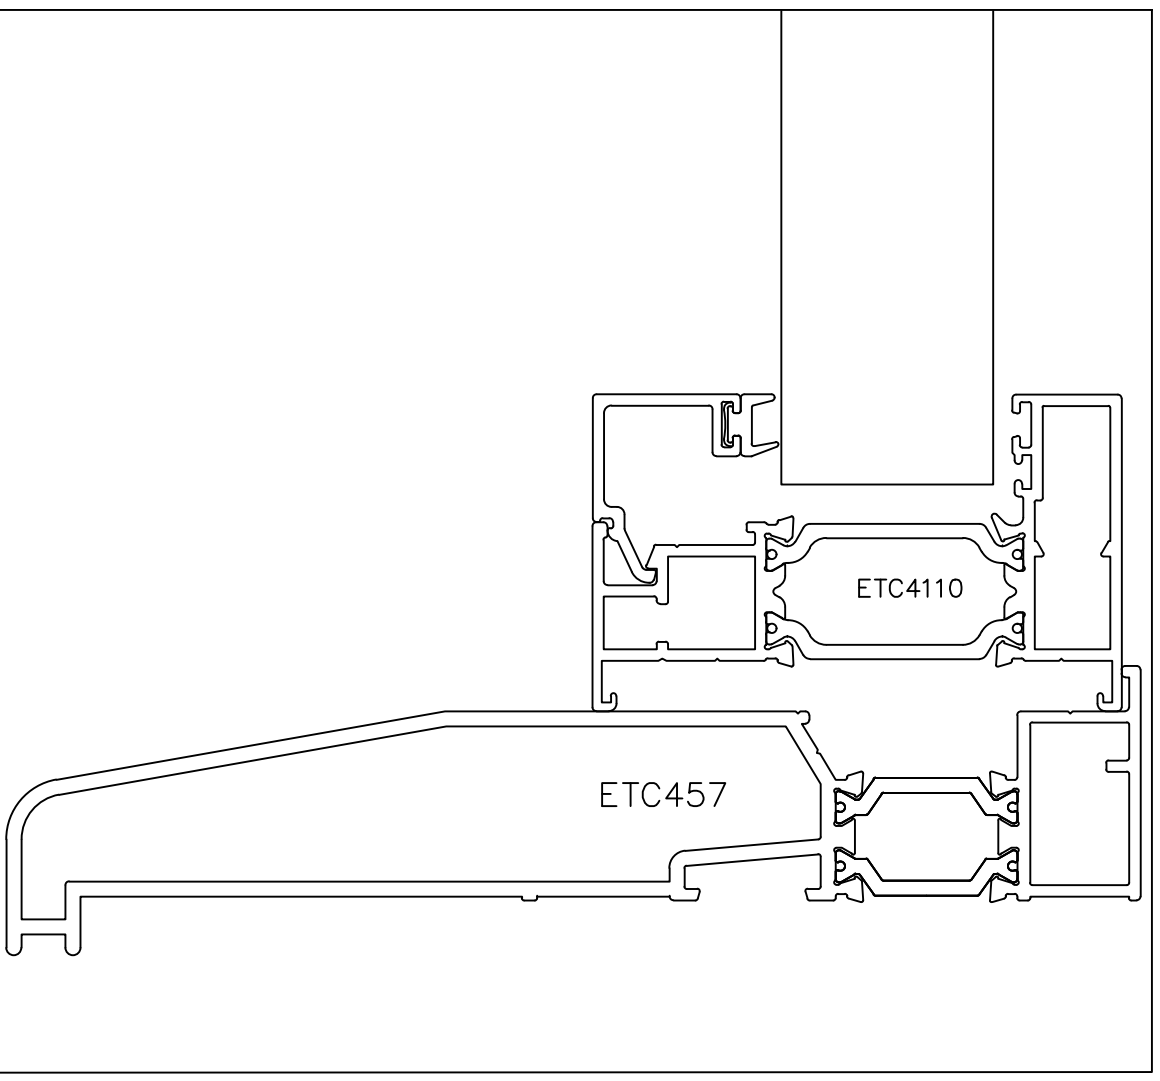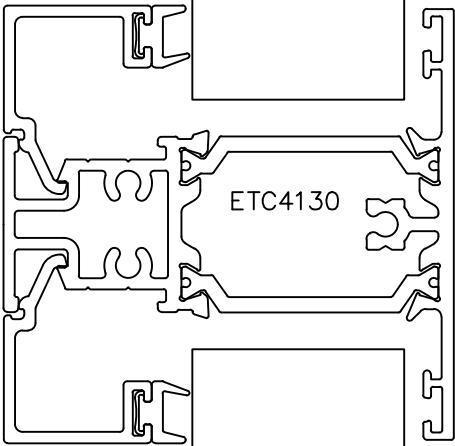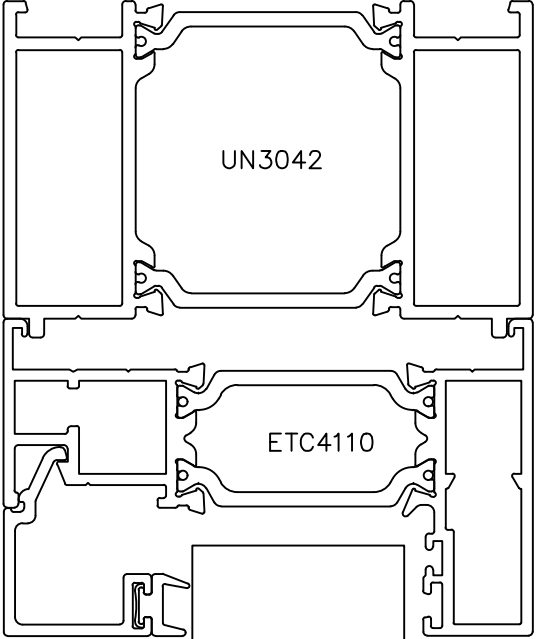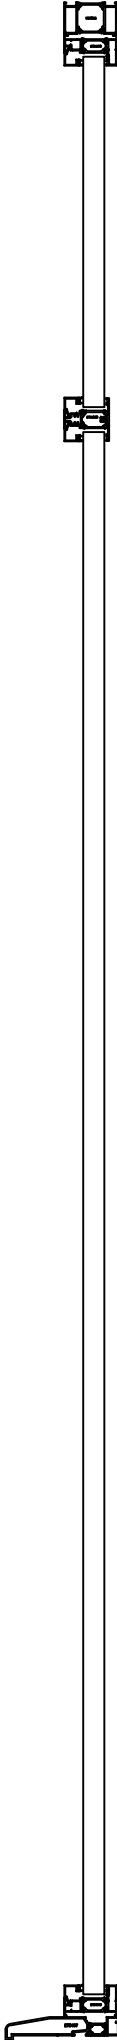

ED2/ED2a Vertical Section (1:1)

Planning

This drawing is the Copyright of SJ Design Limited.
All dimensions must be checked on site.
All materials and workmanship are to be in accordance with prevailing British Standards, Code of Practice, Building Regulations, manufacturers and industry recommendations and all to the complete satisfaction of SJ Design Limited.

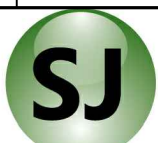

DESIGN LTD

Building Design & Surveying Consultants
The Old Co-Op Building, Church Street,
Hayfield, High Peak SK22 2JE
Tel:01463 742903 Fax:01463 751247
Mobile: 07984 007 087 Email: info@sjdesign.net
www.sjdesign.net

Client
Liza and David Harrison

Job Title
Proposed extension and alterations at
49 Kinder Road
Hayfield
High Peak
SK22 2HS

Drawing Title
ED2 and ED3 Details

Scale
1:10 at A2

Date
March 2024

Drawn by
SJ

Drawing No.
301

Rev.
-