

Construction Notes:

1. General Notes:

- 1.1. This drawing to be read in conjunction with all relevant Architect's, Engineer's and Specialist's drawings and specifications.
- 1.2. Work to be carried out in accordance with current good practice, Building Regulations and subsequent amendments, the project specification, relevant British Standards and codes of practice. Materials and components to be suitable for their intended use.

2. Structural Steelwork Notes:

- 2.1. Materials, fabrication and erection to be to BS.5950. Part 2.
Hot rolled sections Grade S275.
Welded connections to be shop made 6mm full profile continuous fillet welds u.n.o.
All bolts Grade 8.8 u.n.o.
All steel to be painted with ½ hr. intumescent - colour to client's requirements.

A	Revised to Planning Department comments.	DB	PRG	05/03/2024
Rev	Description	By	Chkd	Date

Drawing Status:

-

Rhodes
&partners

Consulting Civil and Structural Engineers
Suite 4, Marple House, 39 Stockport Road, Marple, Stockport SK6 6BD
t:0161 427 8388 e:office@rhodesandpartners.co.uk

Client:

Mr. B. Lupton

Project:

Ladyshawe House, Bridge Street,
New Mills SK22 4DN


Drawing Title:

Floor Strengthening Details

Drawn By: DB	Checked By: PRG	Date: 13/02/2024	Scale: As noted on A3
-----------------	--------------------	---------------------	--------------------------

Drawing No:
D27287-101

Revision:
A

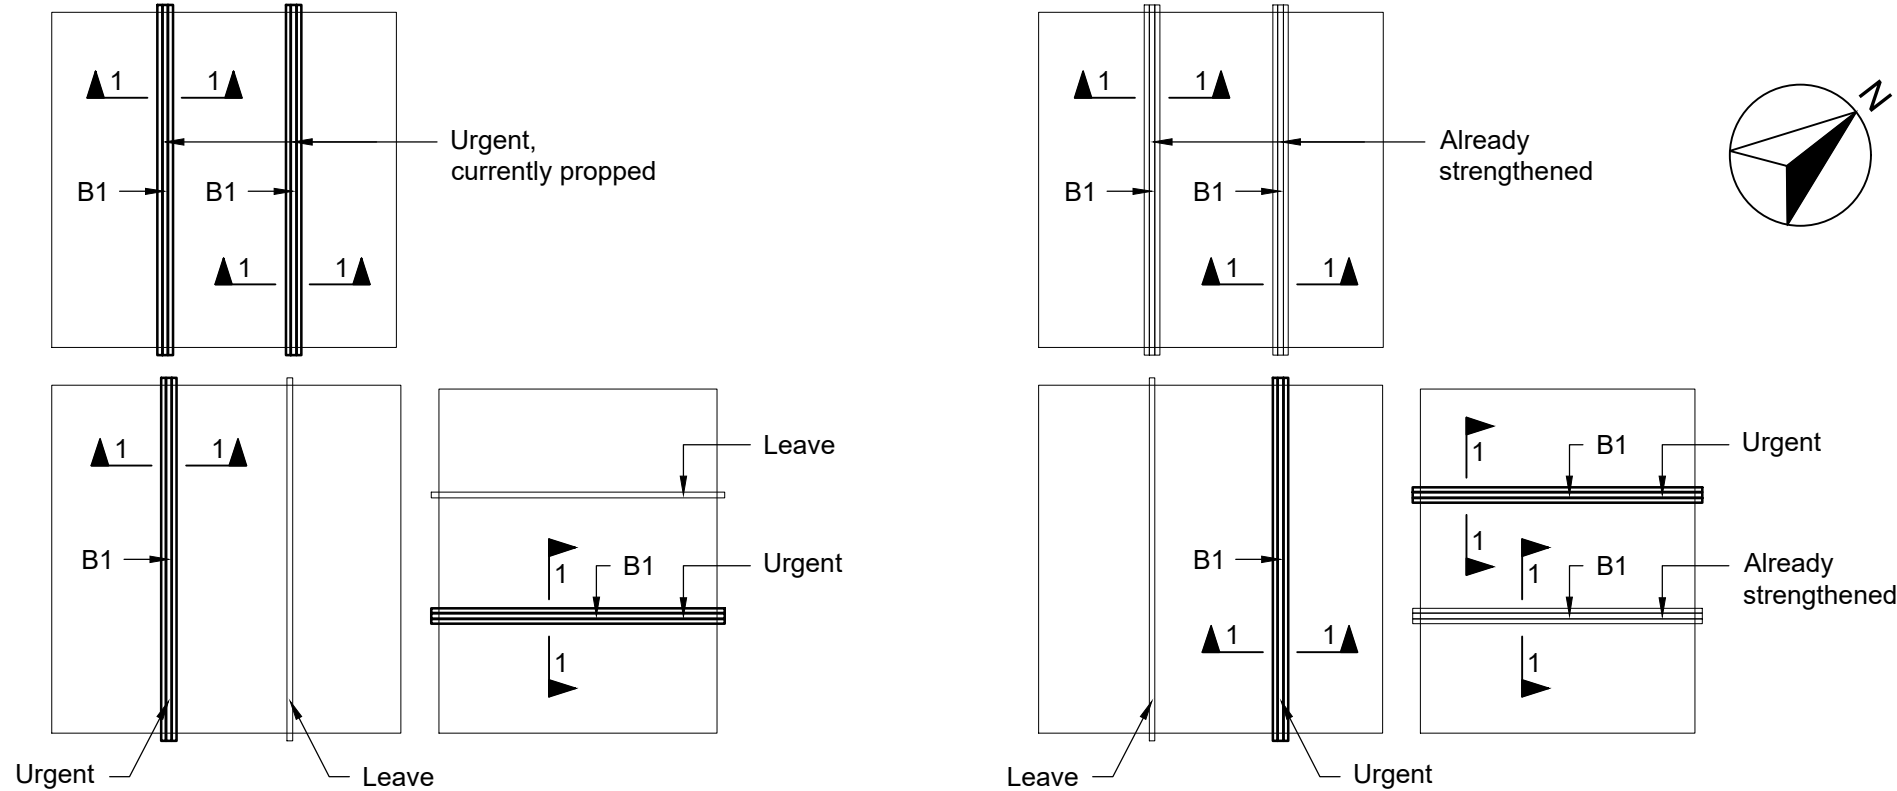


First Floor Layout

[Scale 1:100]

Second Floor Layout

[Scale 1:100]

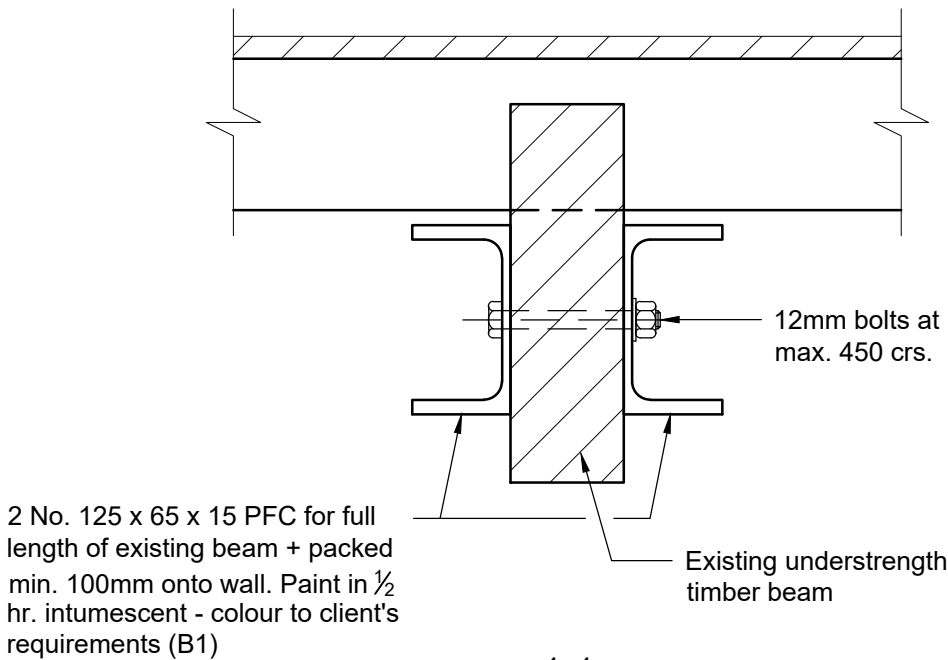

1-1
[Scale 1:5]

