
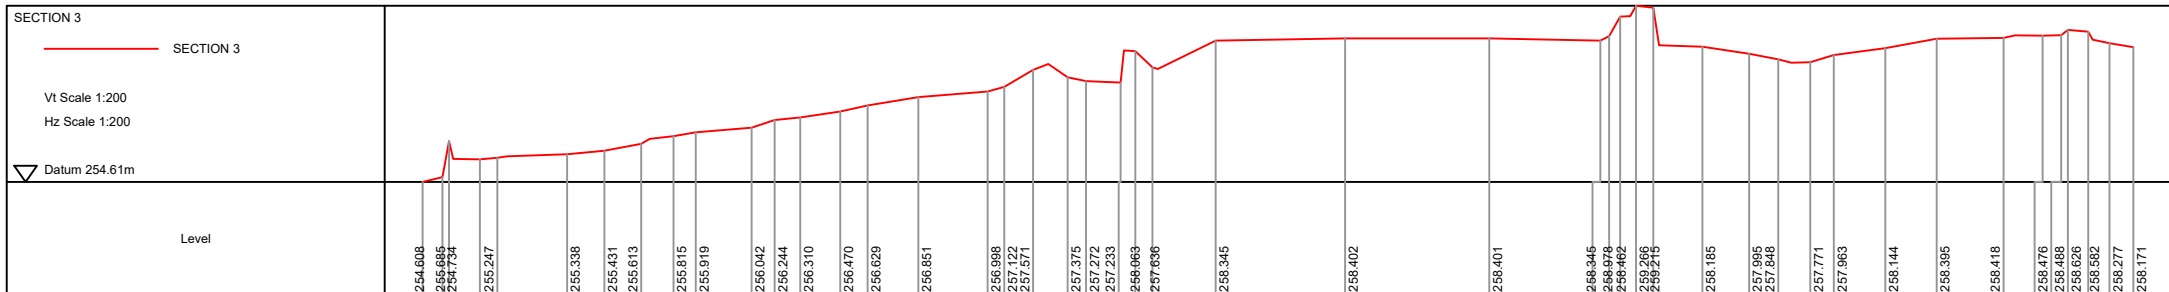
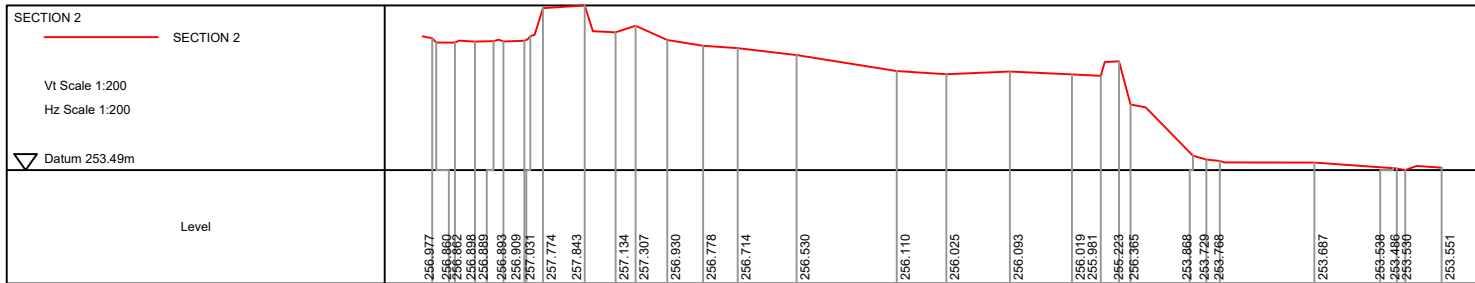
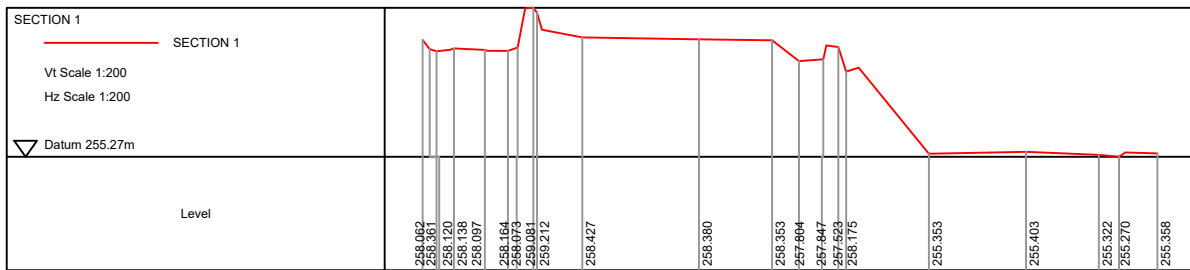
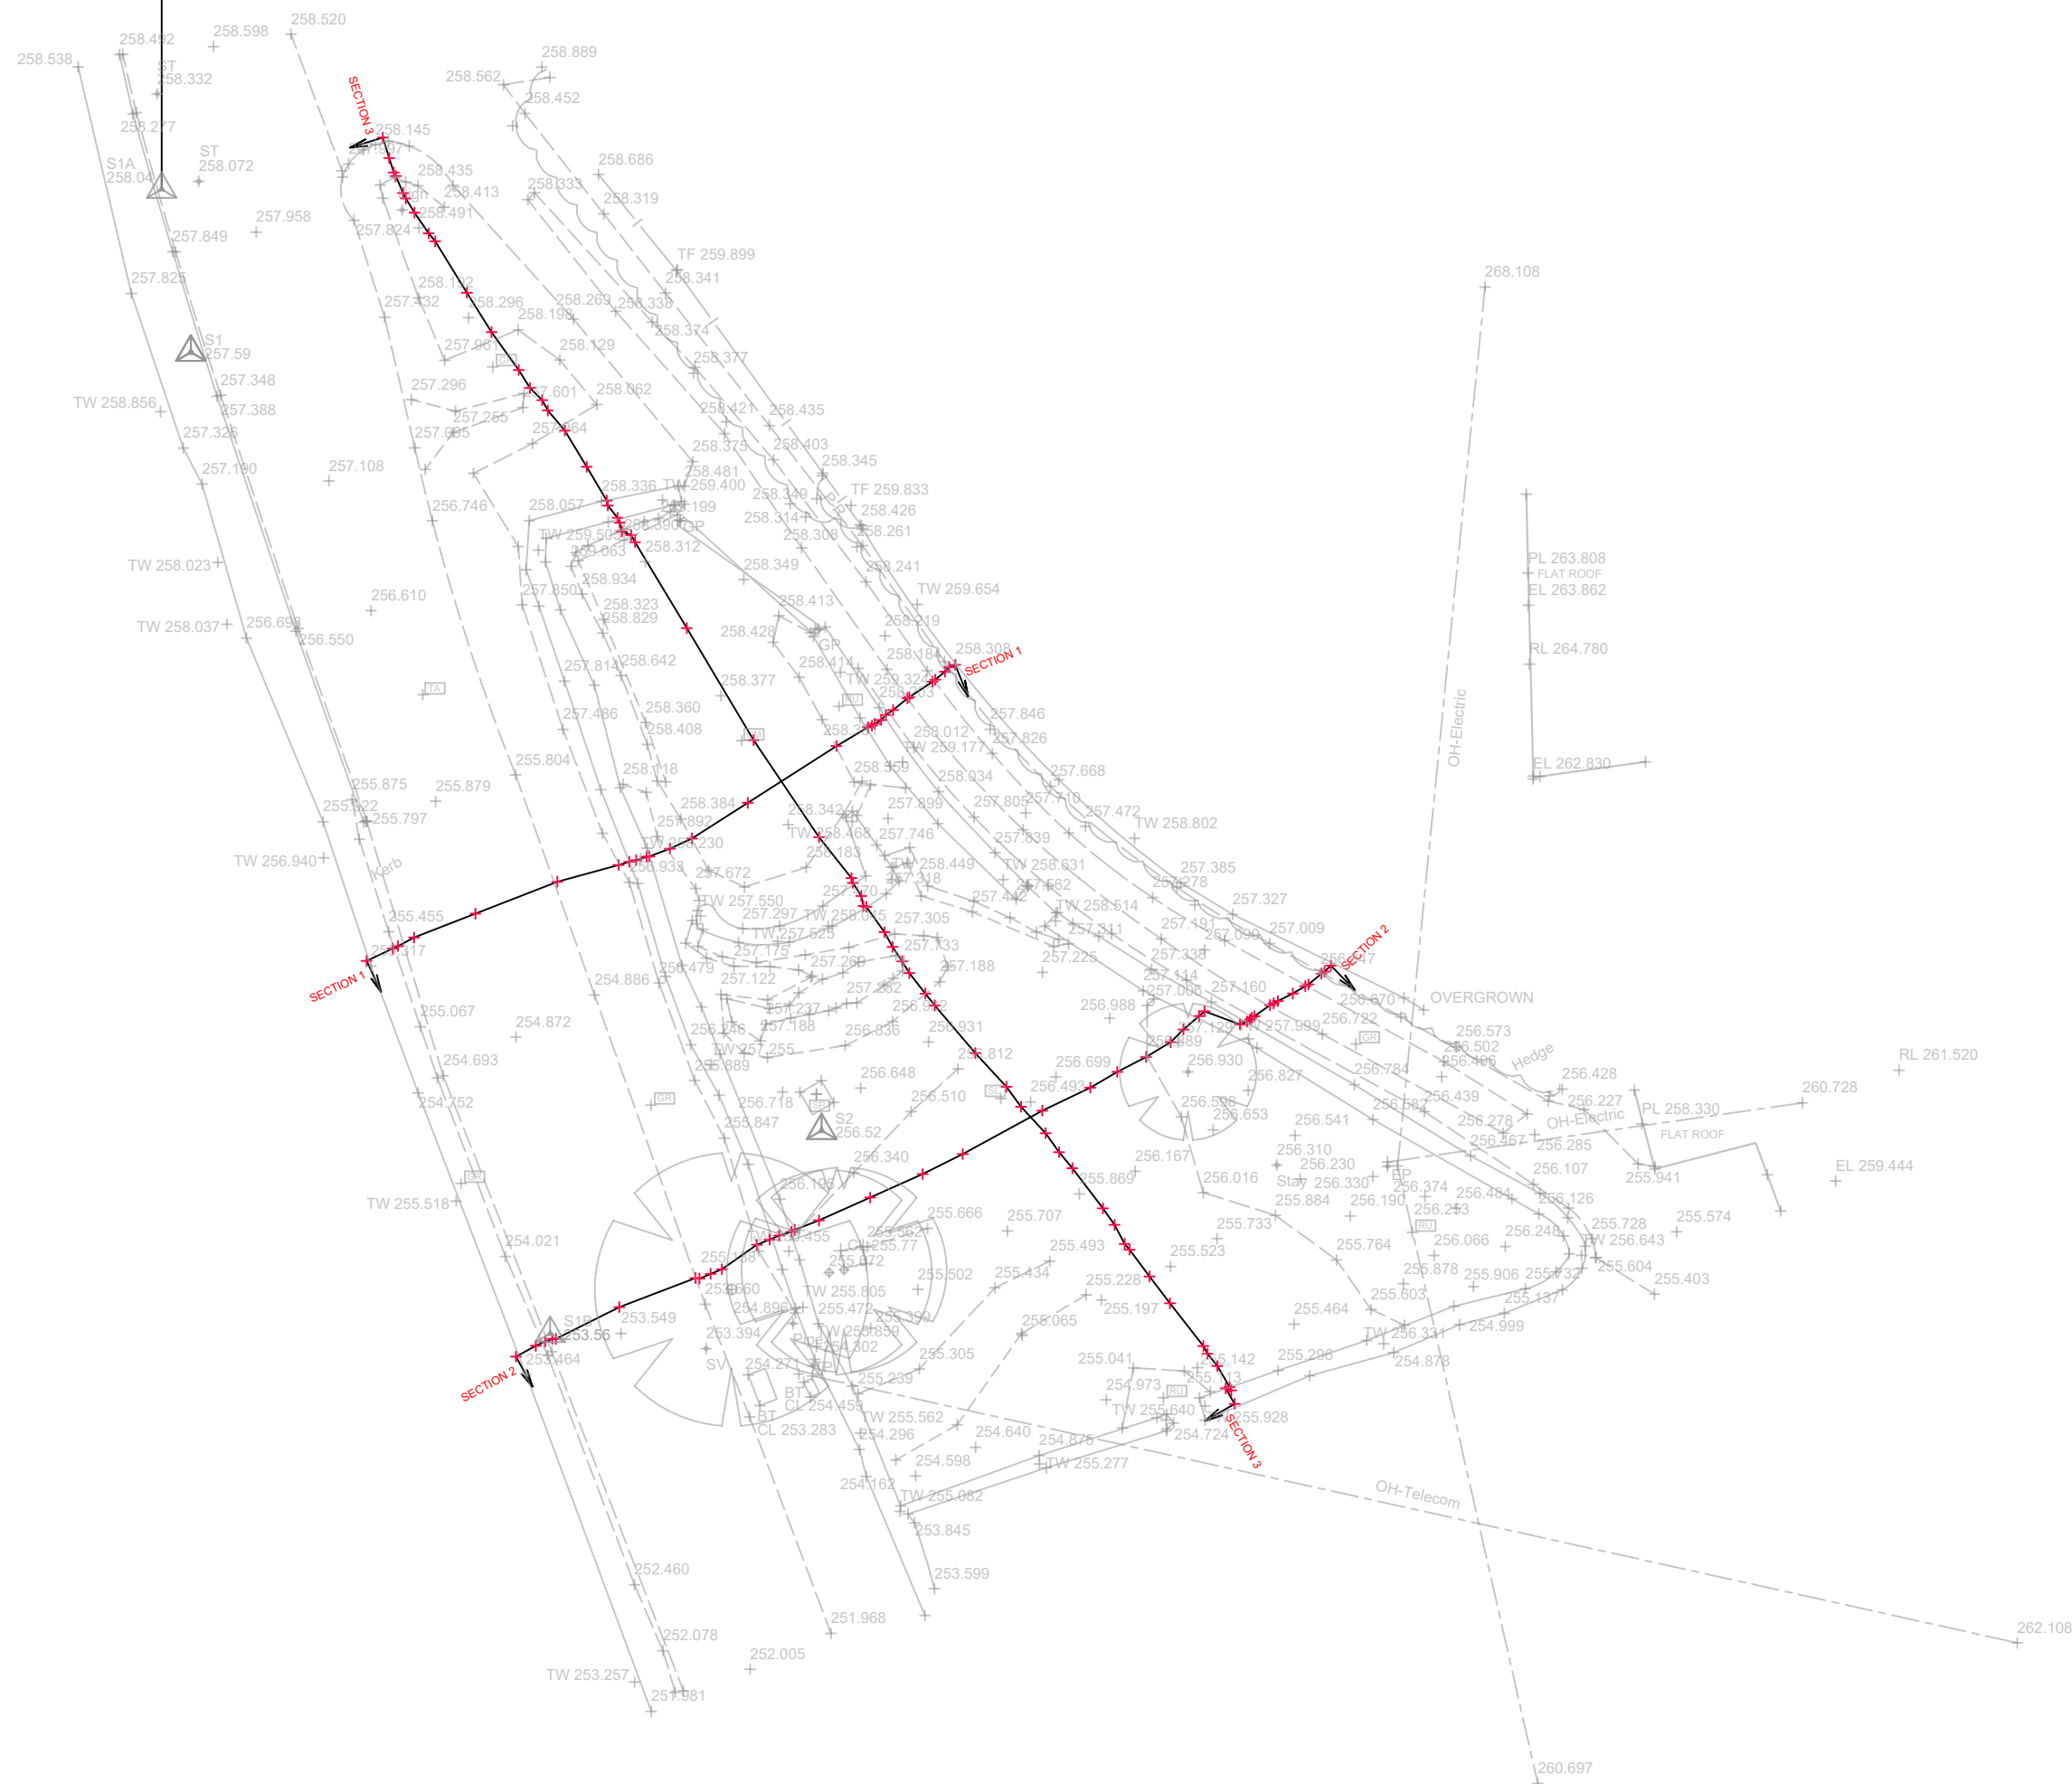
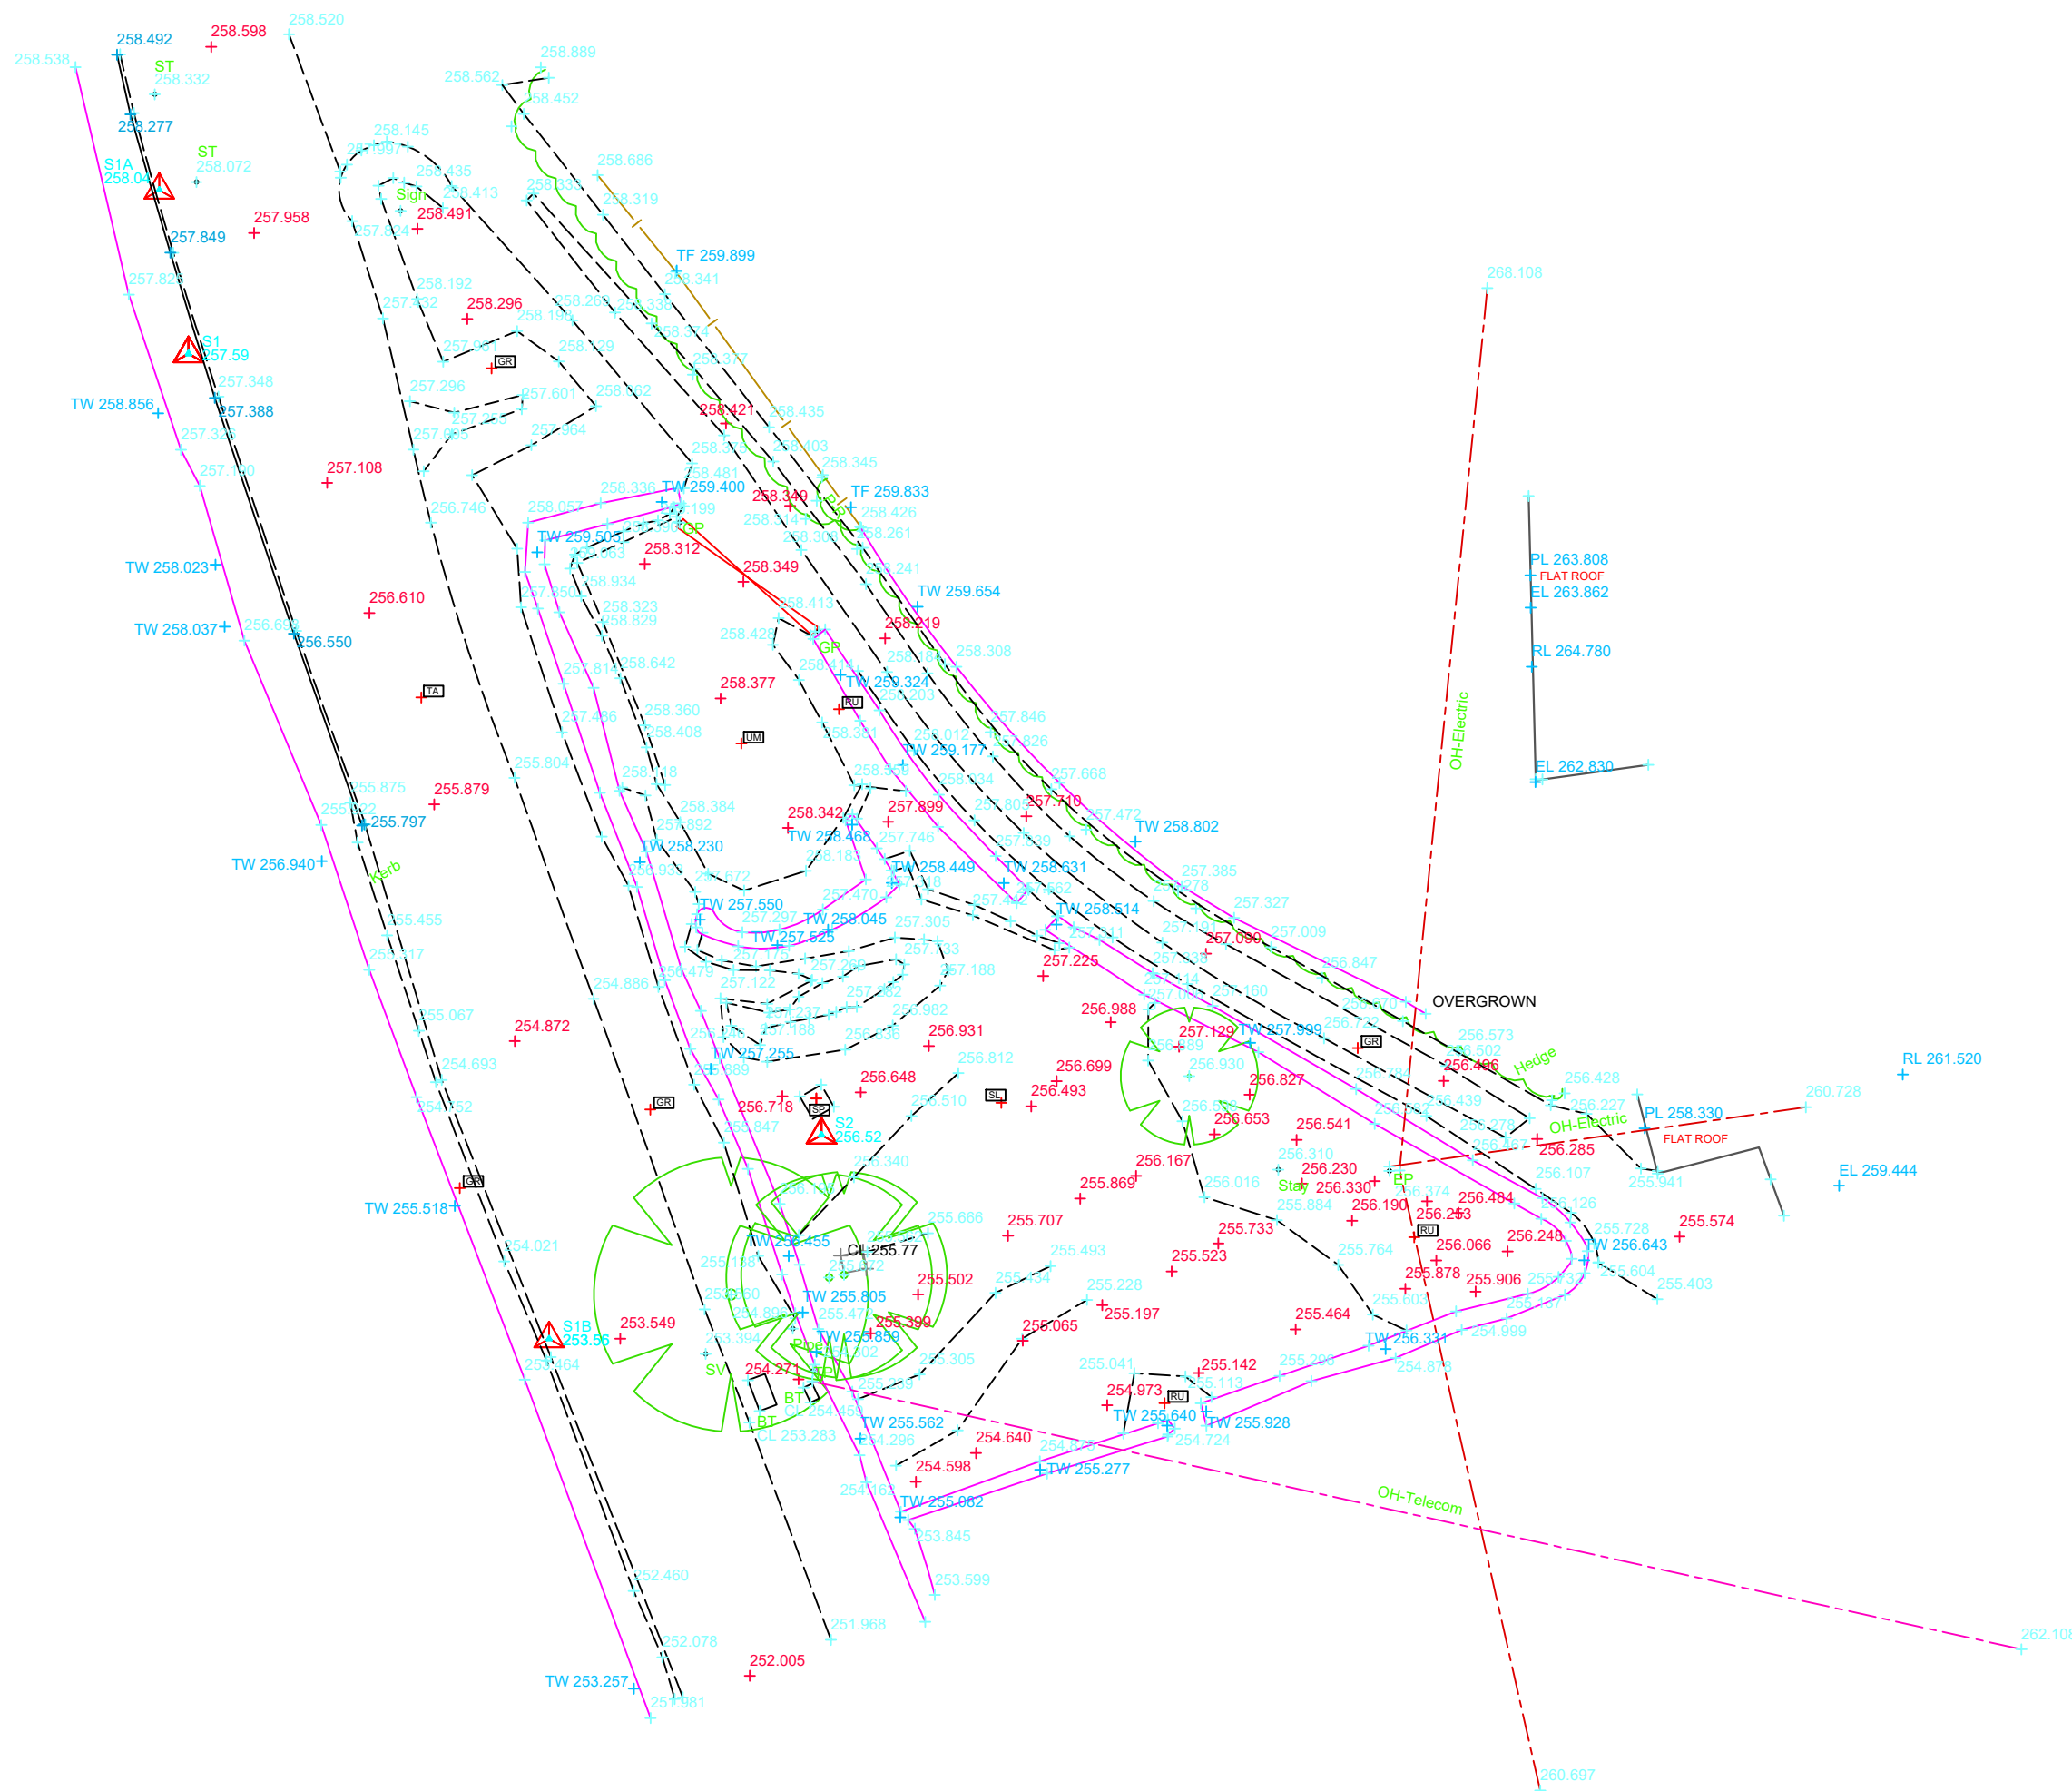


- [CO] Concrete
- [TA] Tarmac
- [GR] Grass
- [CP] Concrete Paving
- [SP] Stone Paving
- [TP] Tactile Paving
- [FB] Flowerbed
- [GL] Gravel
- [CO] Concrete
- [CB] Cobbles
- [BC] Bark Chippings
- [SL] Soil
- [UM] Unmade
- [RU] Rubble

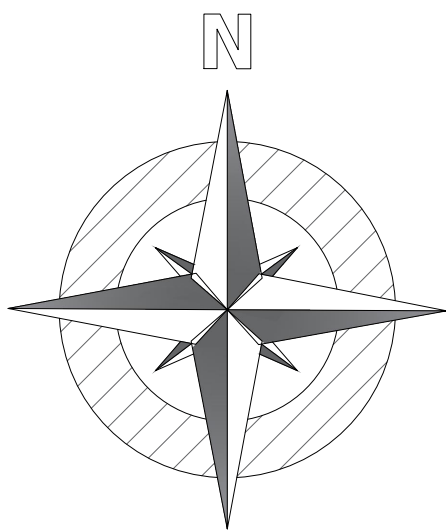

Seddon
SURVEYS

Topographical Survey Key

- Grid
- Contours (Minor)
- Contours (Major)
- Building
- Embankment
- Change Of Surface
- Concrete
- Wall
- Channel
- Road Edge
- Fence
- Gate
- Waters Edge
- Drain
- Overhead Cable
- Steps
- Inspection Cover
- Road Gully
- BT Cover
- Control Station
- Levels Spot
- Levels Eaves
- Levels Ridge
- Lamp Post
- Telegraph Pole
- Electrical Pole
- Stop Tap
- Gas Valve
- Tree
- Tree Canopy
- Vegetation Extents
- Hedge

Layout Key

(1)

Client Information

EDEN ROSE CONSULTING
Site Information
EAVES KNOLL ROAD
NEW MILLS
HIGH PEAK
SK22

Type of Survey

TOPOGRAPHICAL SURVEY & SECTIONS
Drawing Reference
5662_06.01.2023
Survey by: CM
Project No: 5662
Drawn by: WS
A1 Scale: 1:200
Checked by: MT
Drawing Status: FINAL
Date of issue: 08/01/2023
Revision: 0