

IMPORTANT NOTE:

ALL DIMENSIONS AND LEVELS SHOWN ON THIS DRAWING ARE TO BE CHECKED BY THE CONTRACTOR MANUFACTURER PRIOR TO THE COMMENCEMENT OF ANY WORKS ON SITE OR THE MANUFACTURE OF ANY SITE COMPONENTS.

THIS DRAWING IS NOT TO BE SCALED.

DIMENSIONS ARE INDICATED IN MILLIMETRES UNLESS CLEARLY STATED OTHERWISE.

COPYRIGHT OF THIS DRAWING BELONGS SOLELY TO BALDWIN DESIGN CONSULTANCY LTD.

A




Site Section 1

Site Section 2



Site Section 3

A

Site Section A-A 1:500

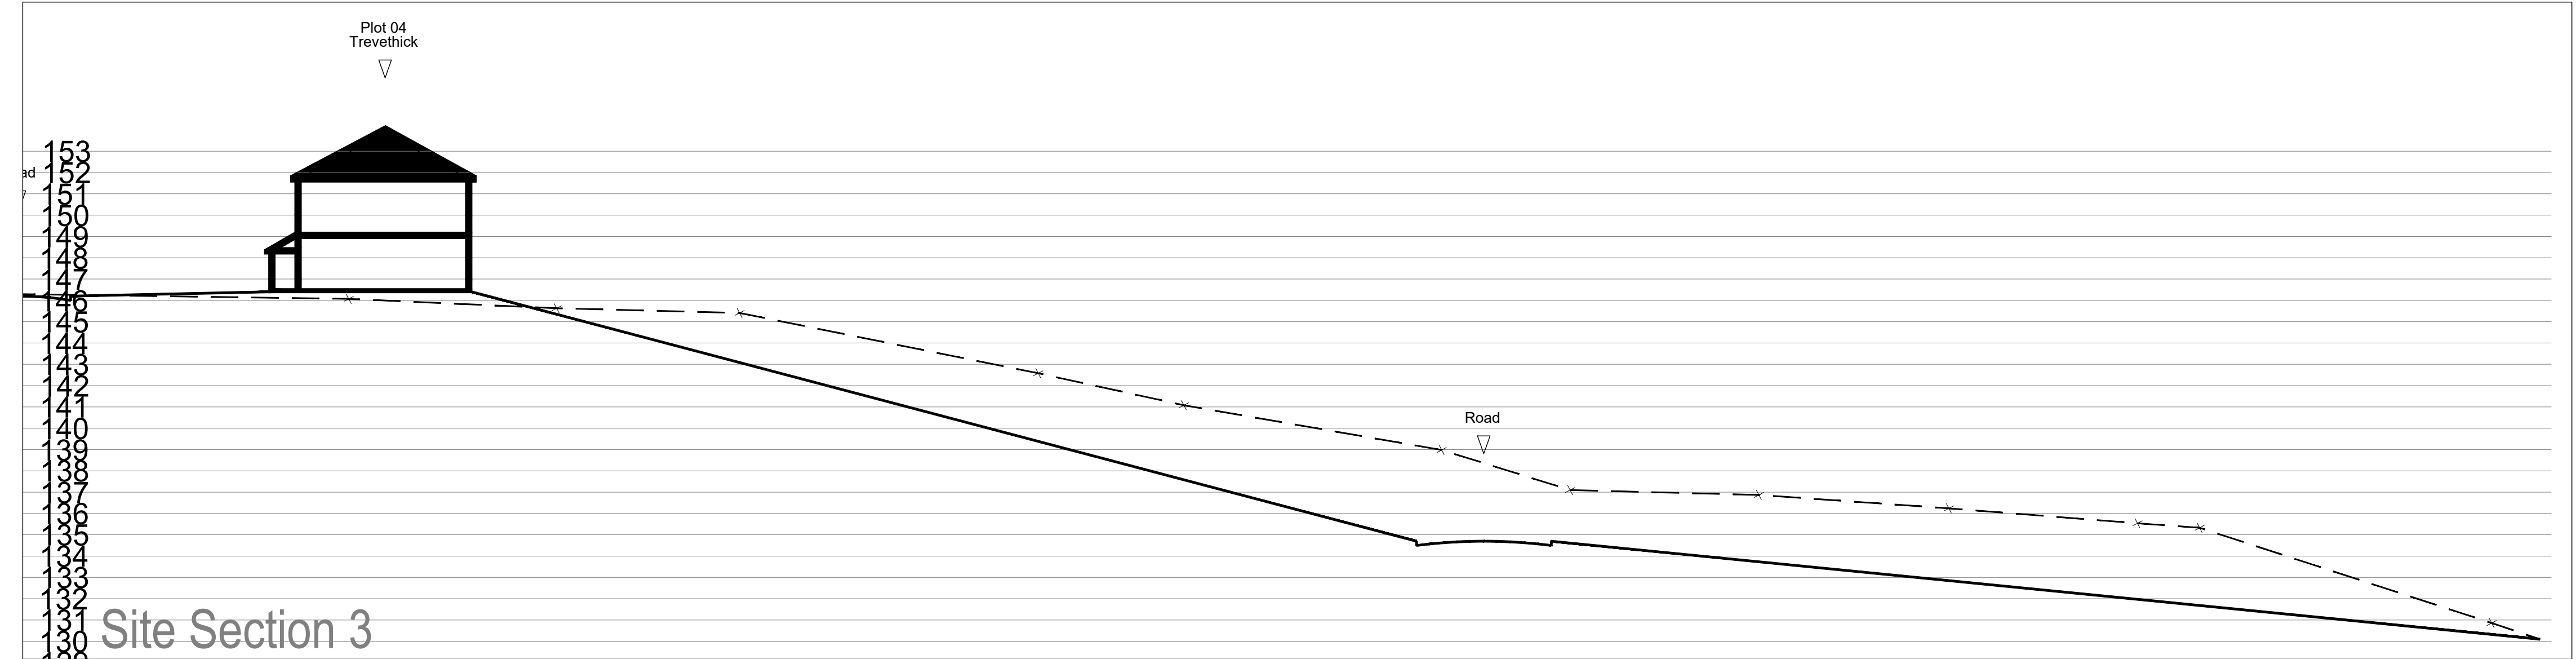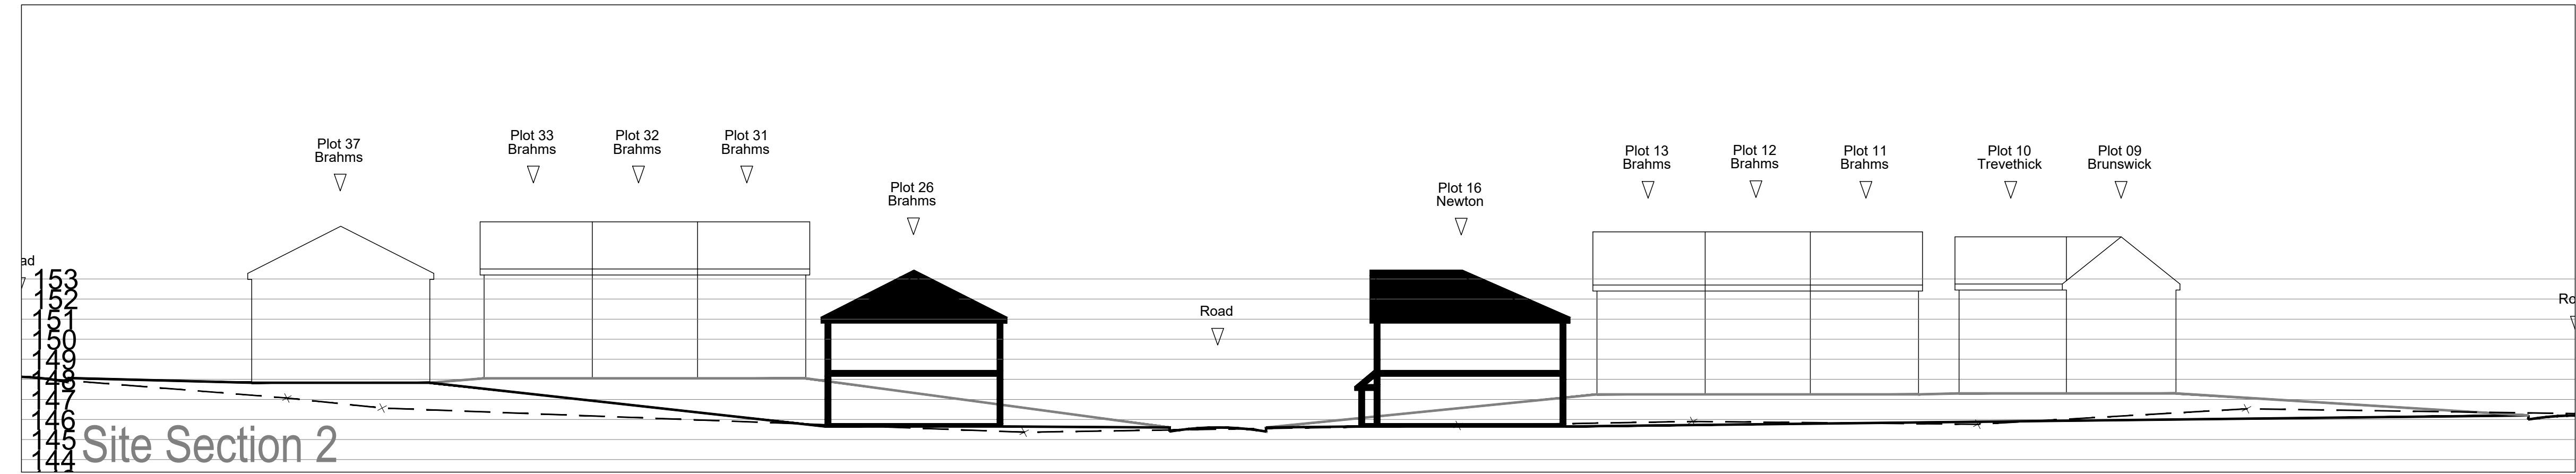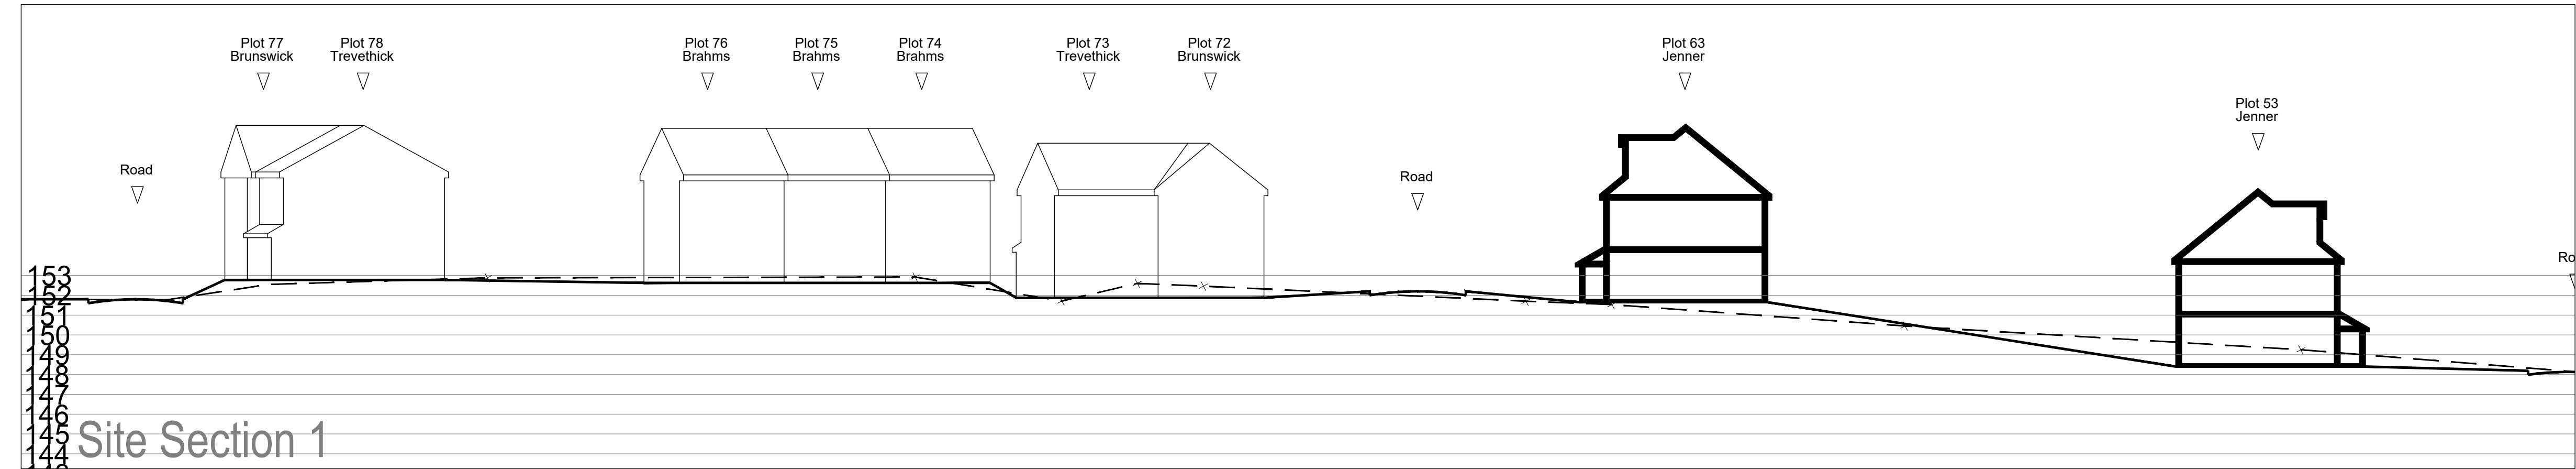

DINTING VALE, GLOSSOP

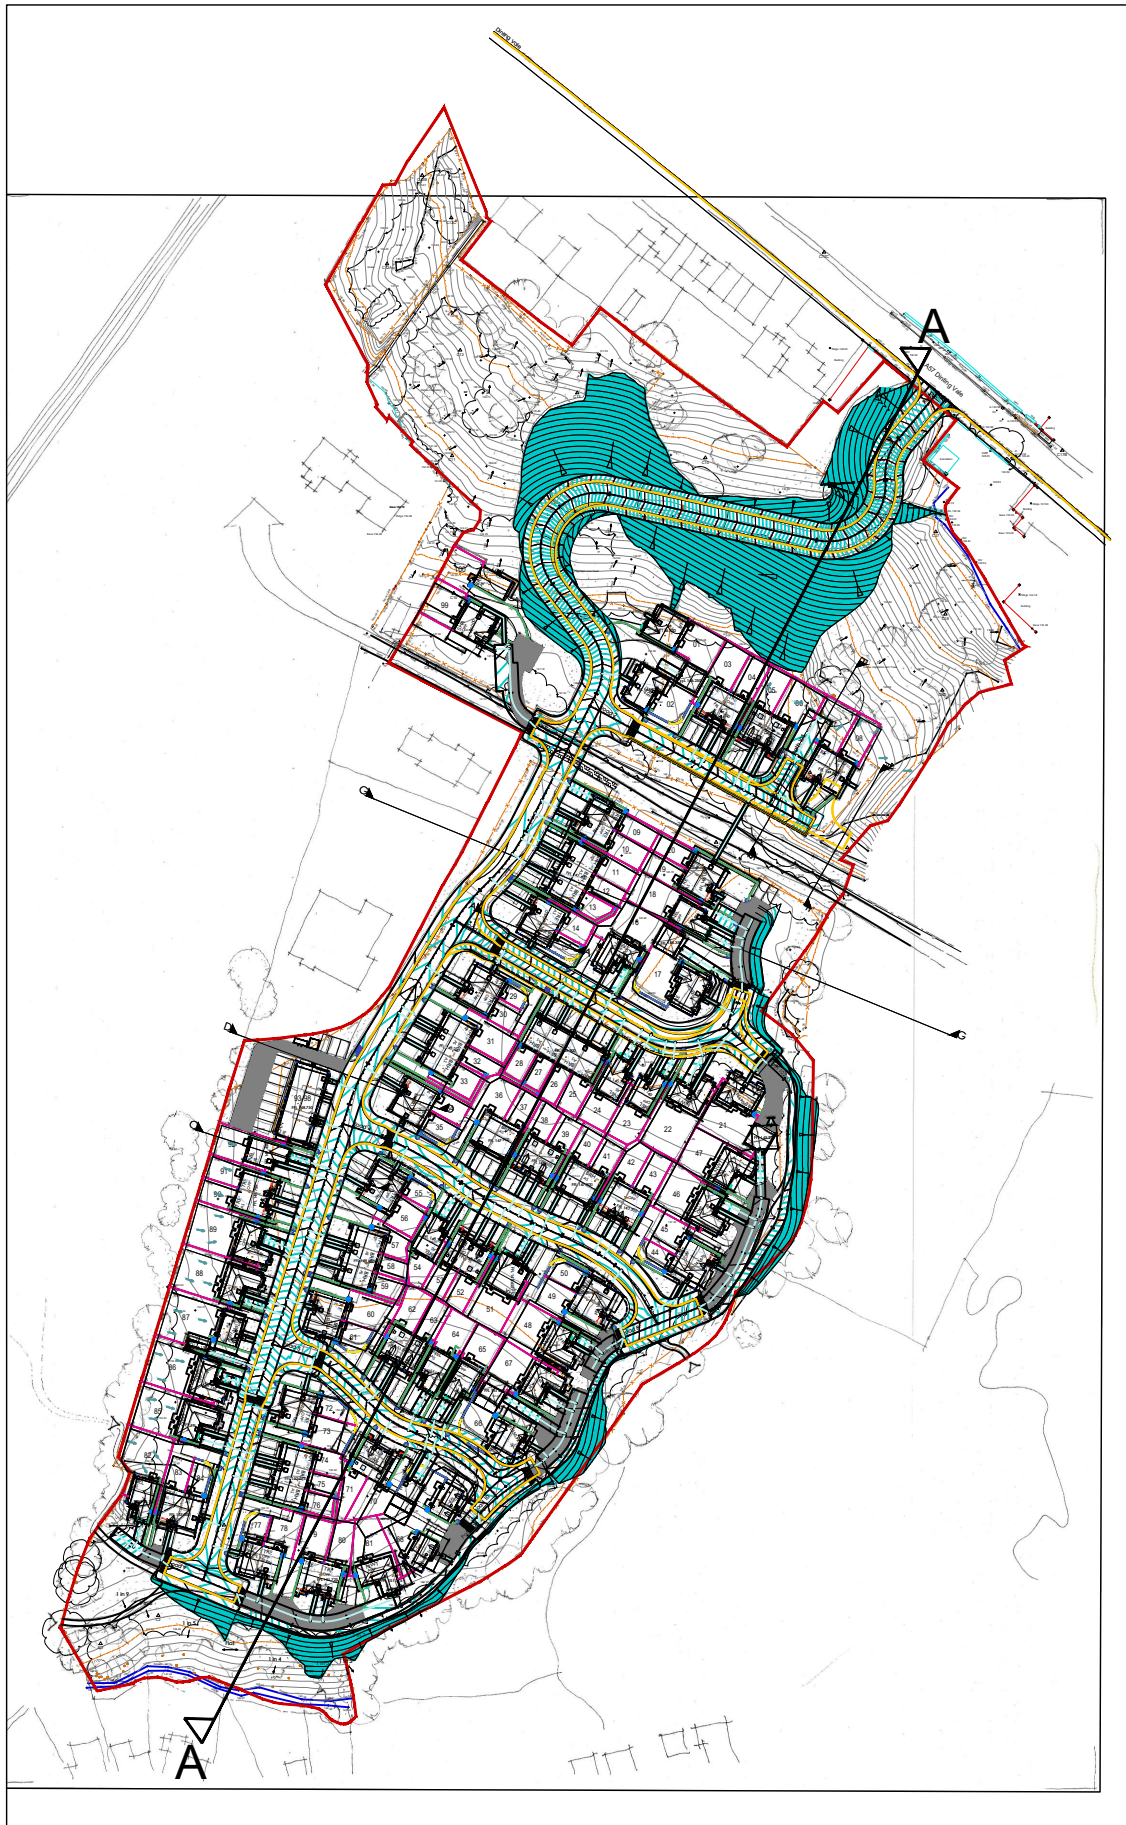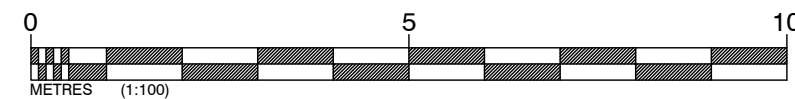

Locator 1:2

Revision:	By:	Date:

	Client:		
	Project Title:	Proposed Development	
	Address:	Dinting Vale, Glossop	
	Drawing Title:	Site Sections	
	Drawing No:	WH/DV/SIS/01	
Dwn:	Ckd:	Date:	
MB	CC	22/06/2022	
Scale:	Paper Size:	Rev:	
1:500	A1		