






IMPORTANT NOTE:

ALL DIMENSIONS AND LEVELS SHOWN ON THIS DRAWING ARE TO BE CHECKED BY THE CONTRACTOR MANUFACTURER PRIOR TO THE COMMENCEMENT OF ANY WORKS ON SITE OR THE MANUFACTURE OF ANY SITE COMPONENTS.


THIS DRAWING IS NOT TO BE SCALED.

DIMENSIONS ARE INDICATED IN MILLIMETRES UNLESS CLEARLY STATED OTHERWISE.


COPYRIGHT OF THIS DRAWING BELONGS SOLELY TO BALDWIN DESIGN CONSULTANCY LTD.

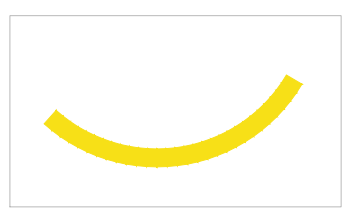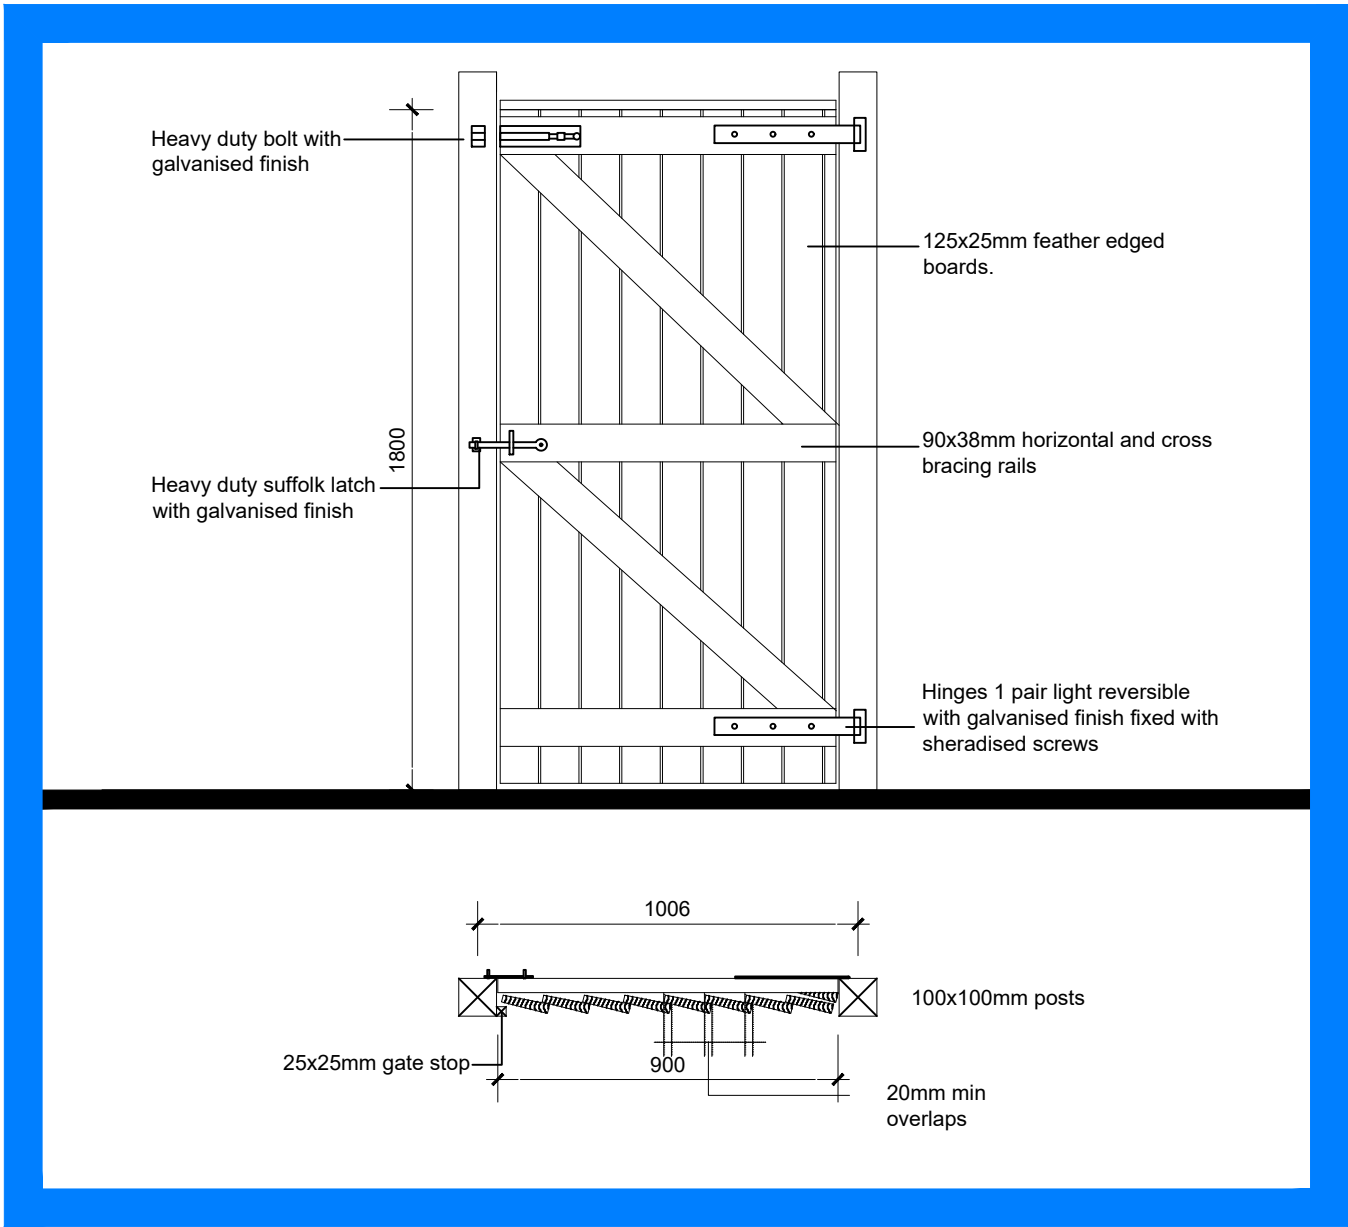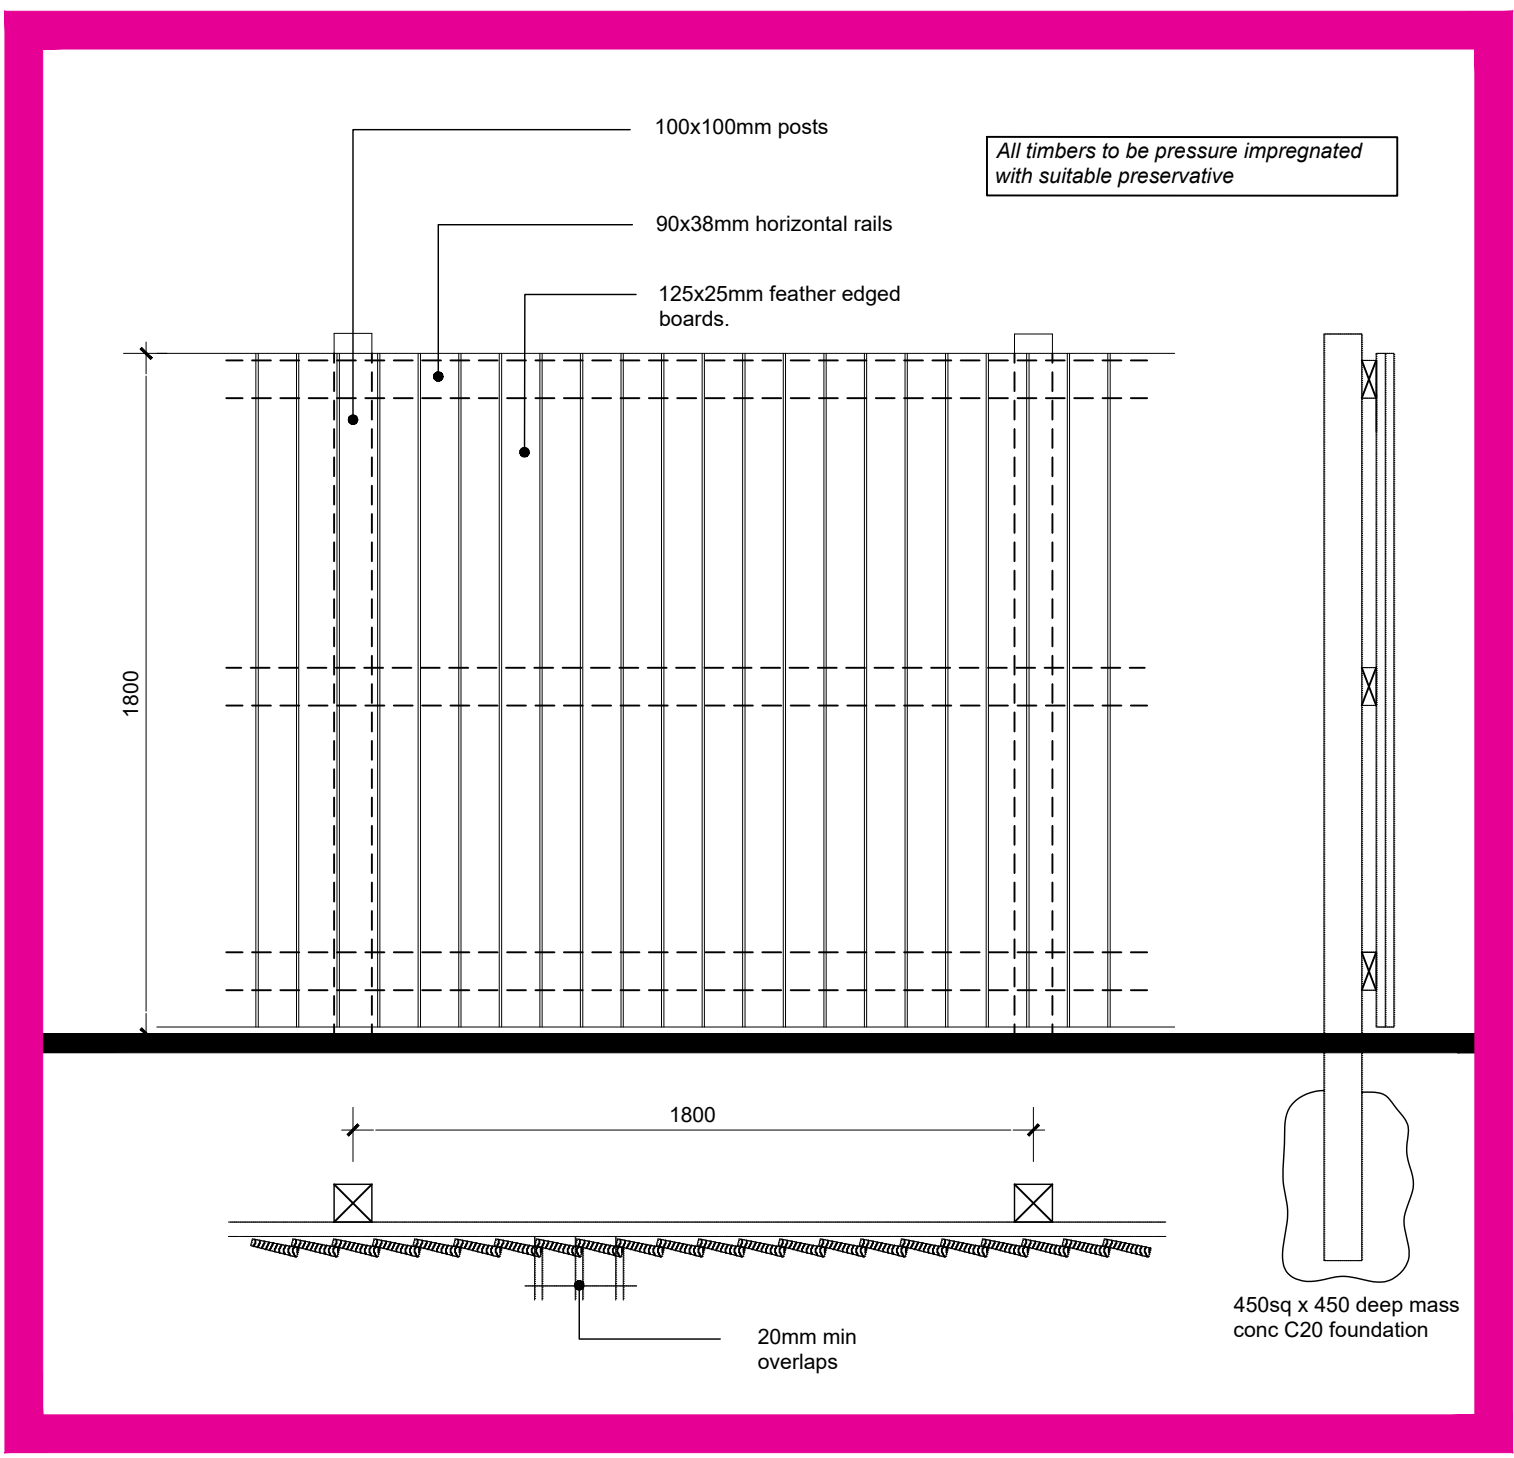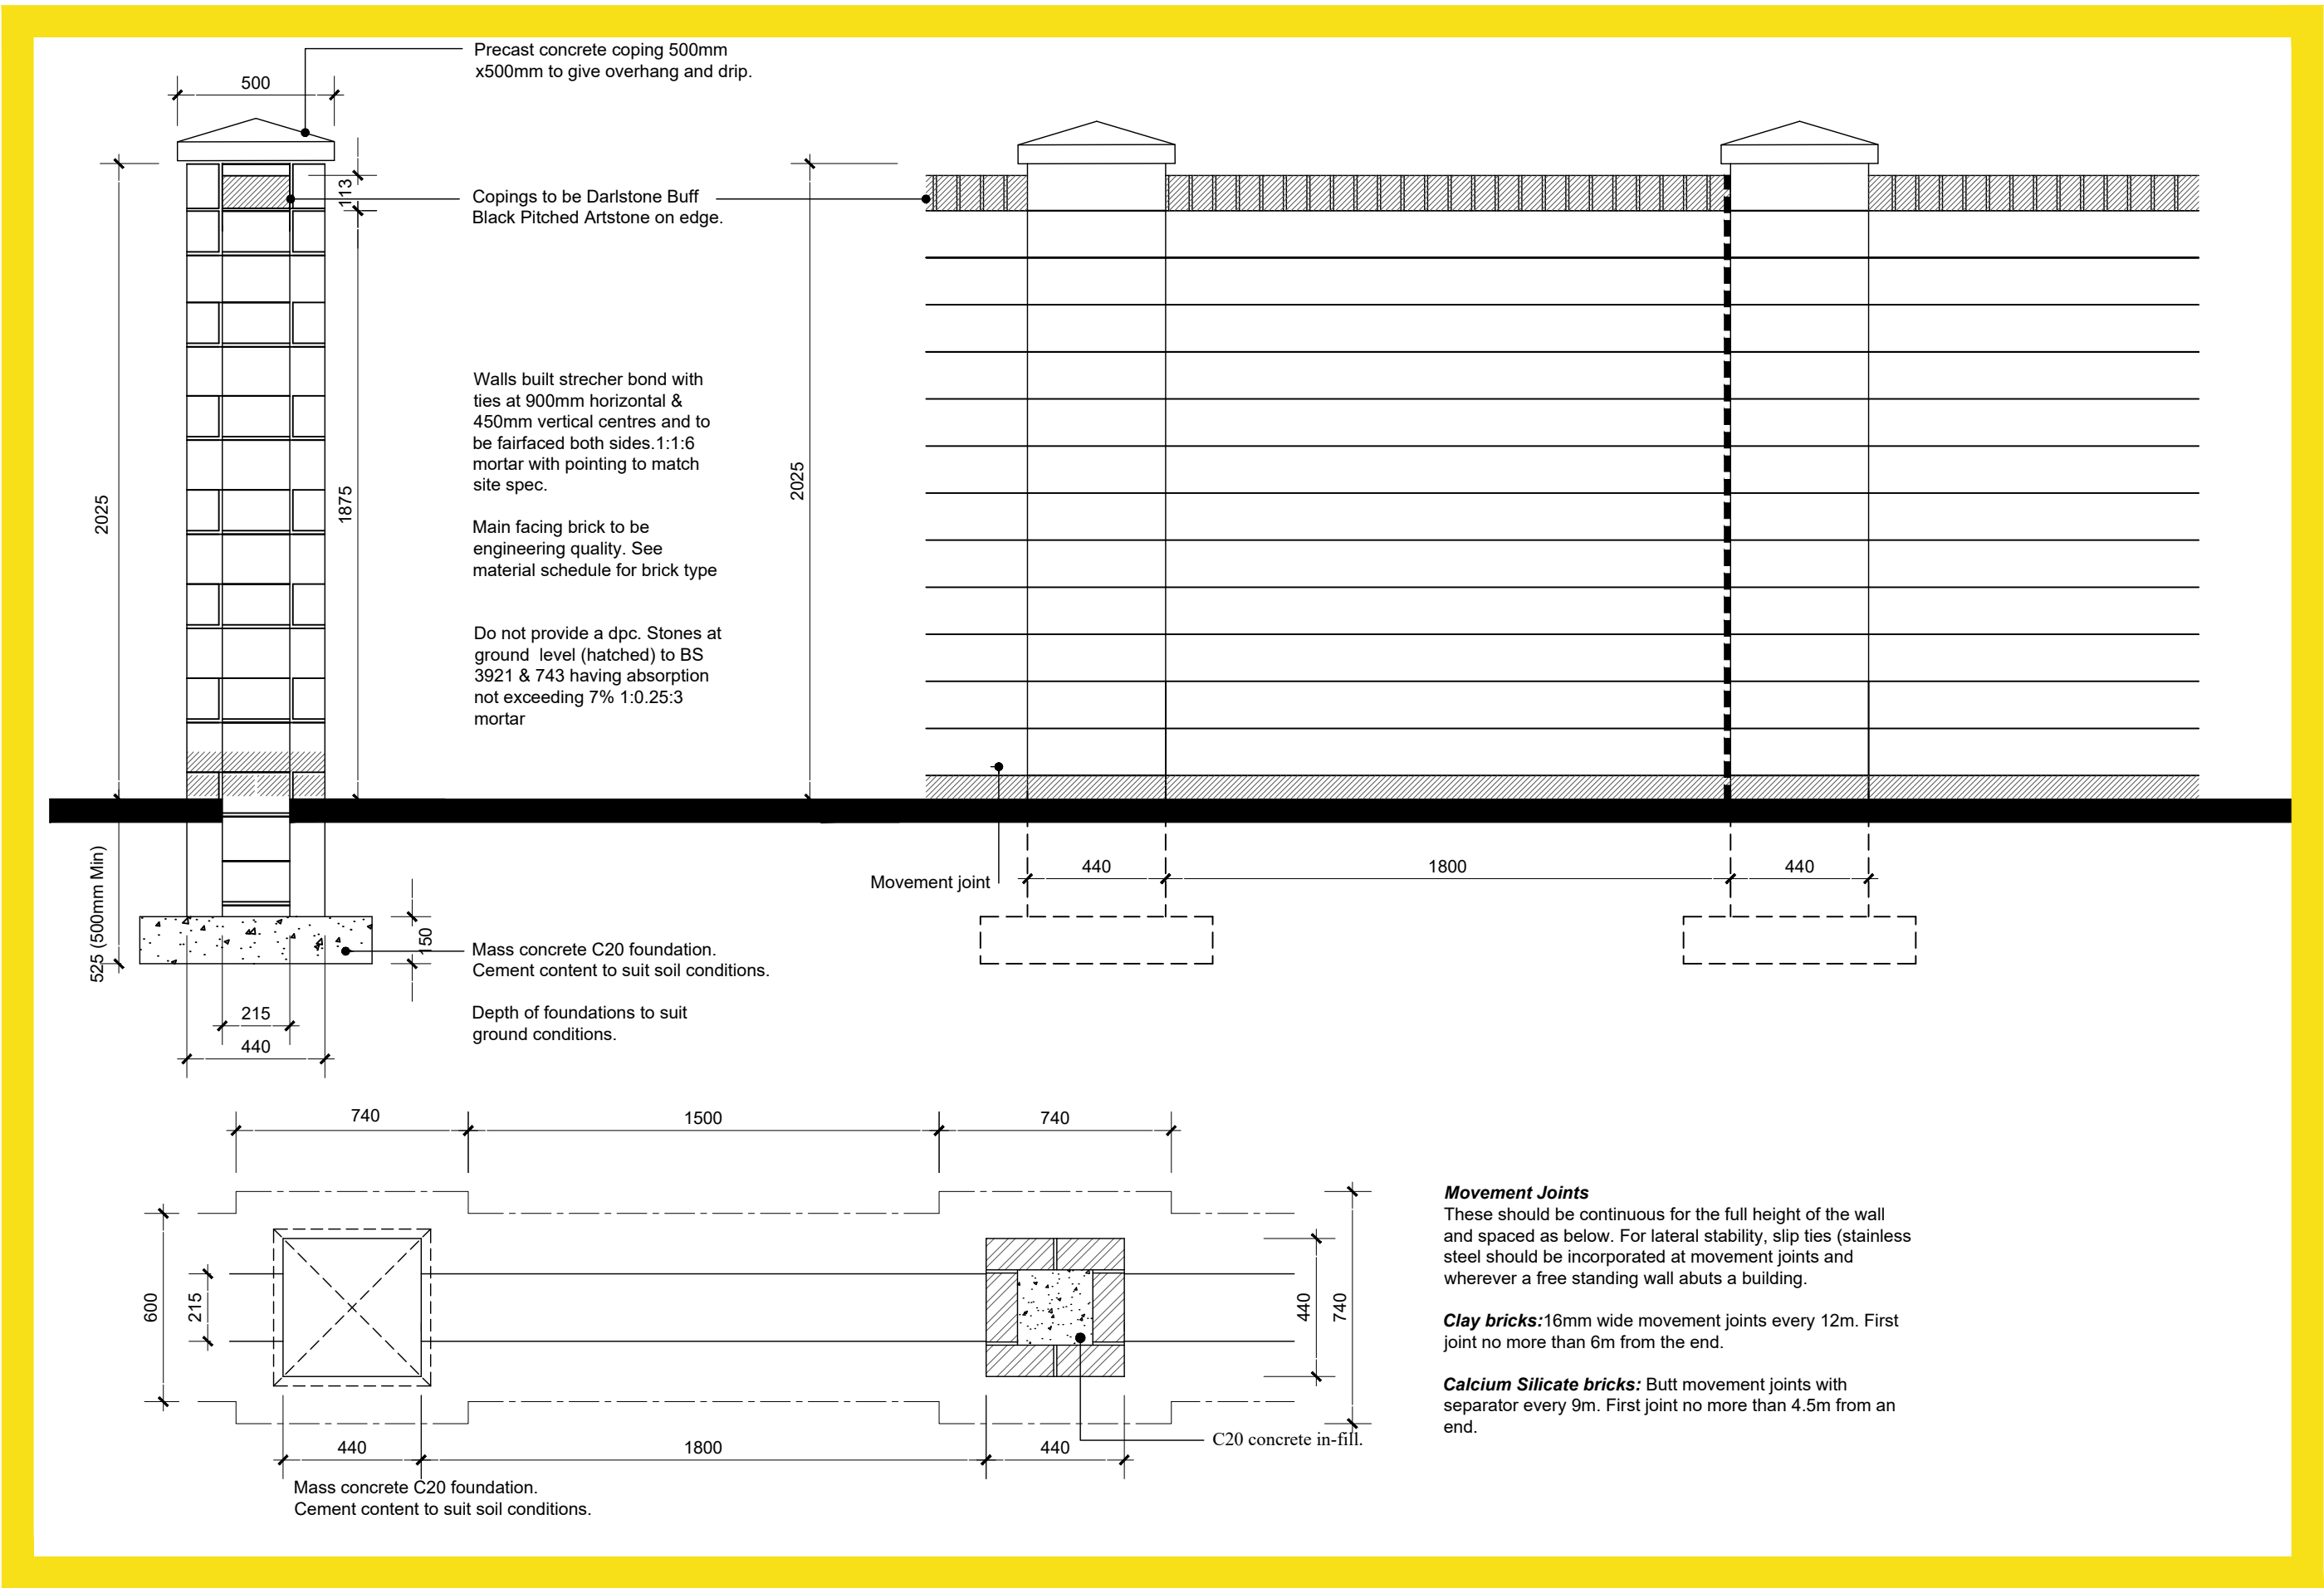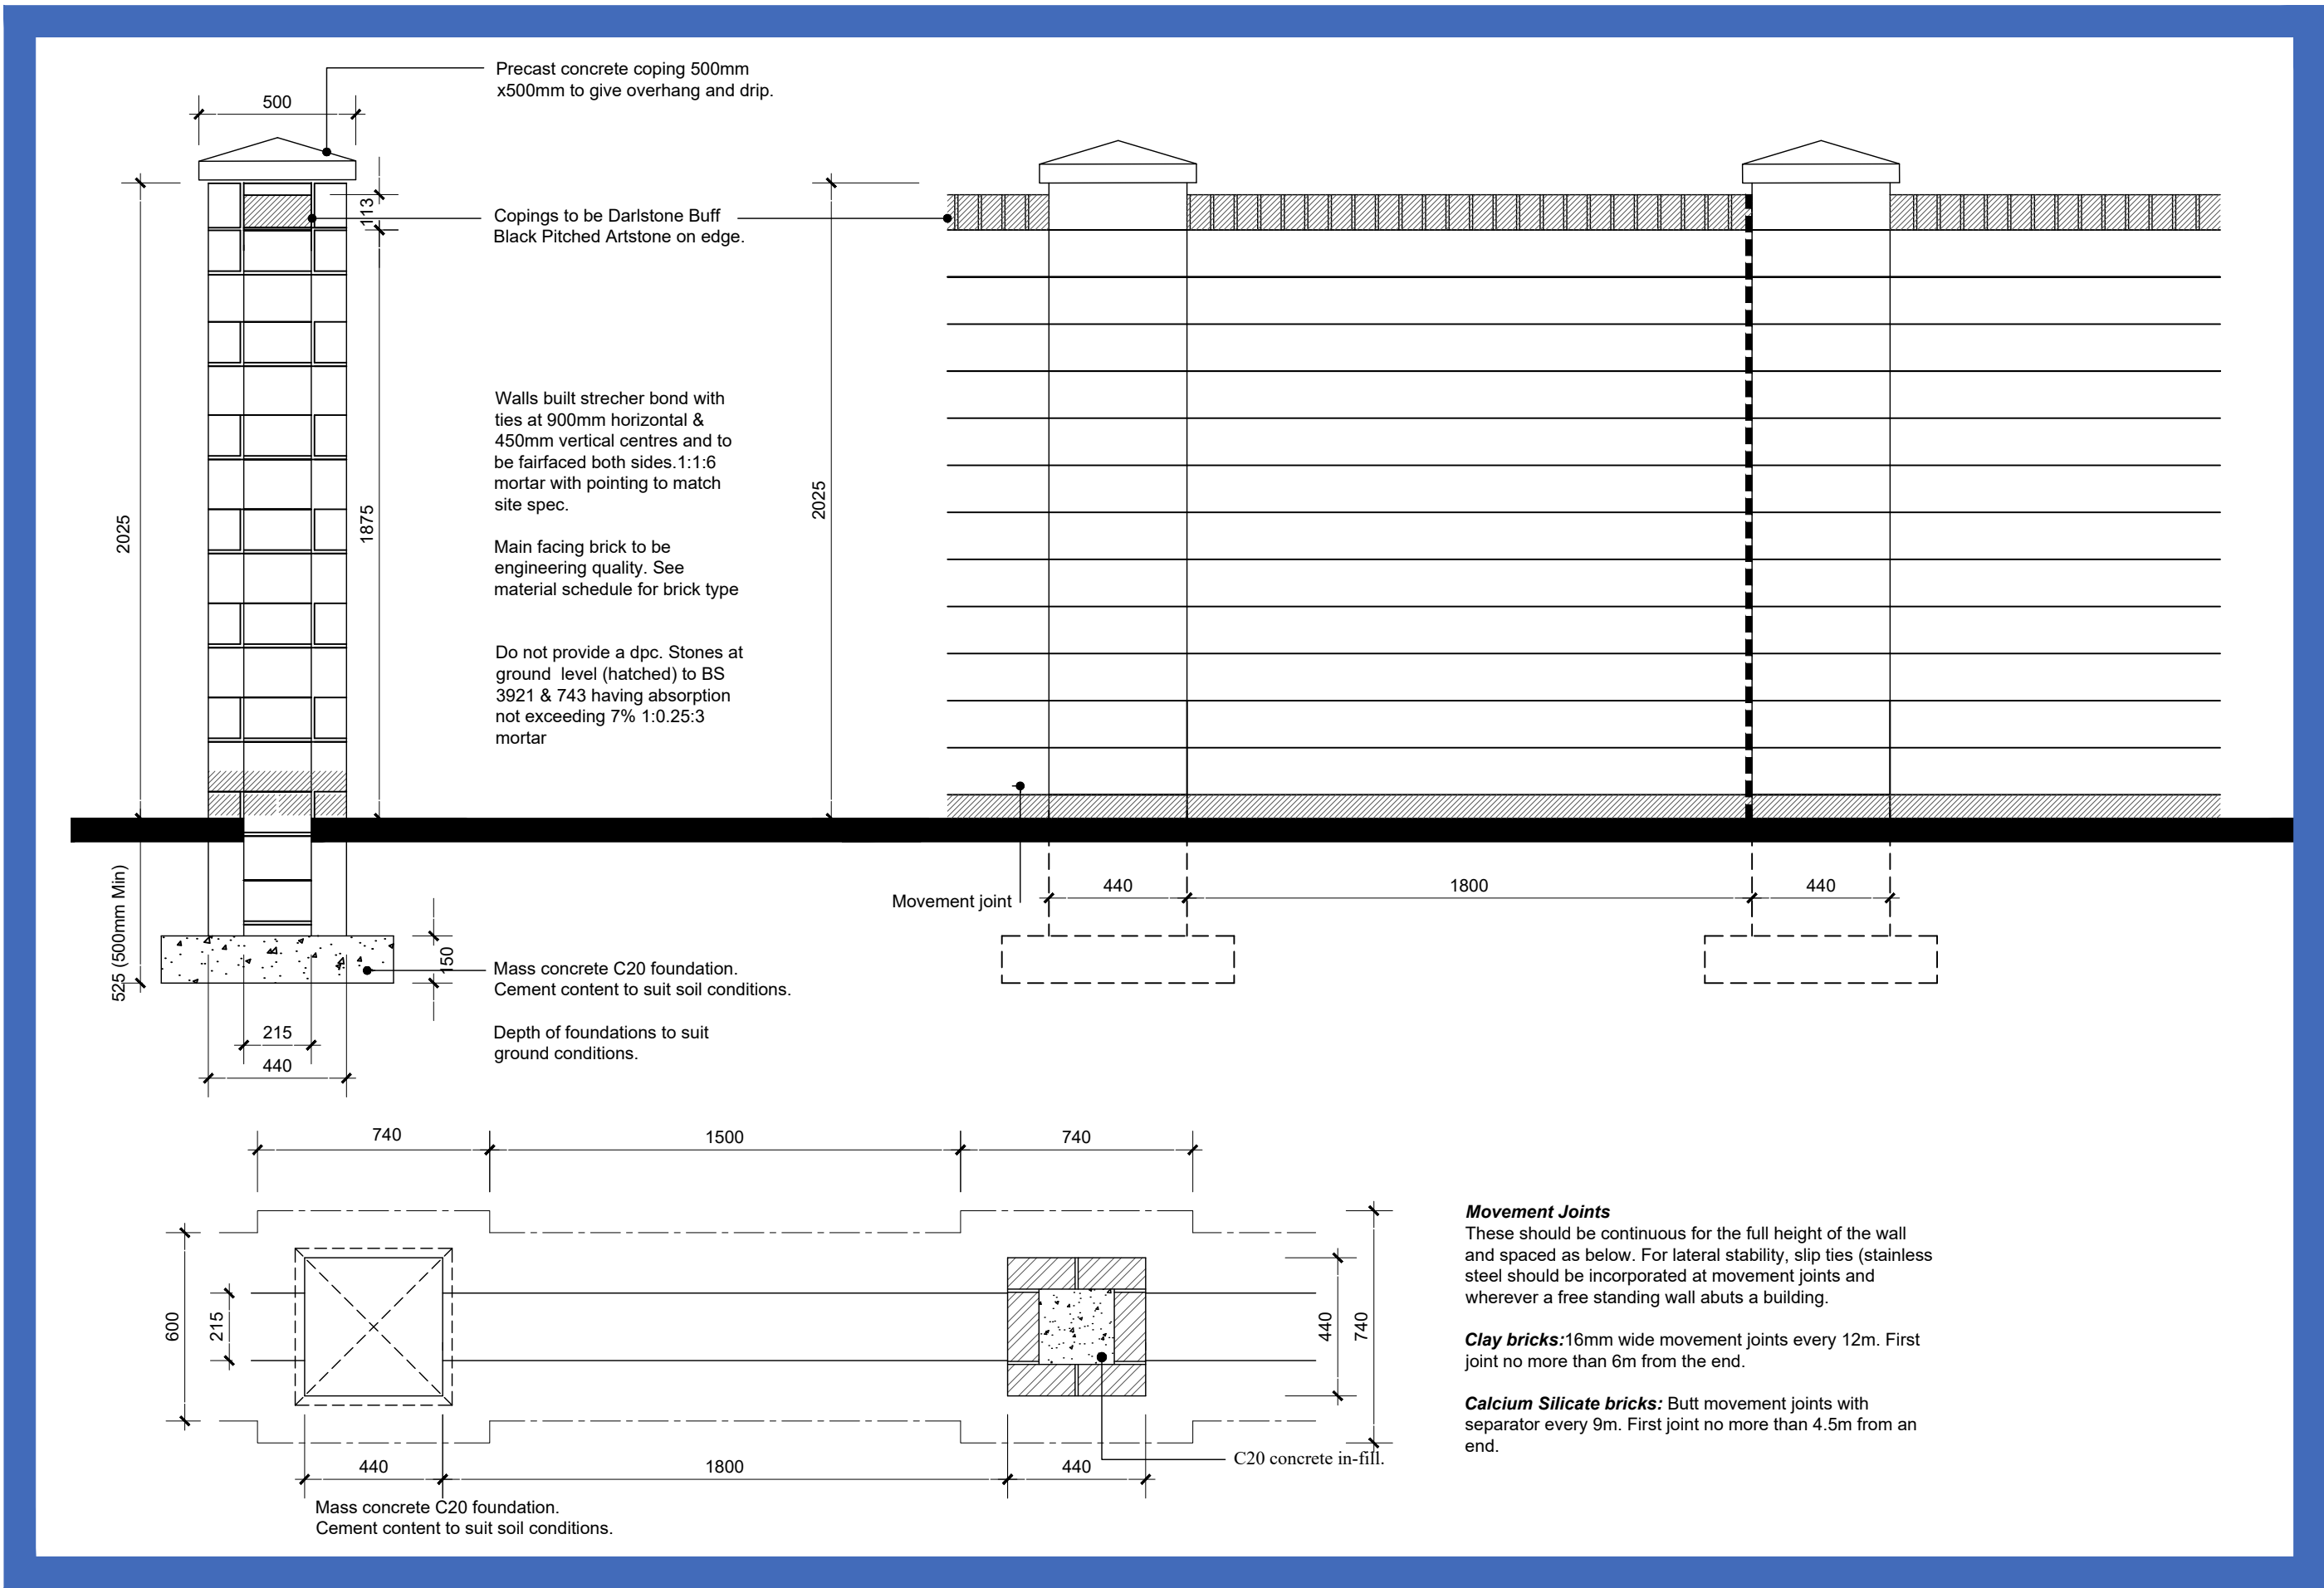


1800mm high curved Stone wall.

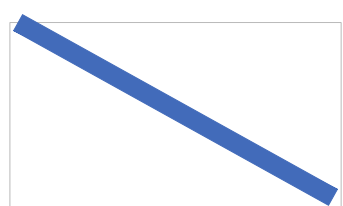

1800mm high Stone wall.

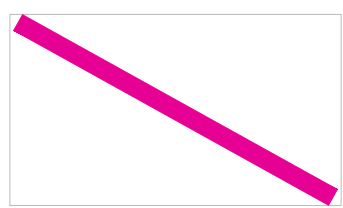

1800mm high close boarded fence.

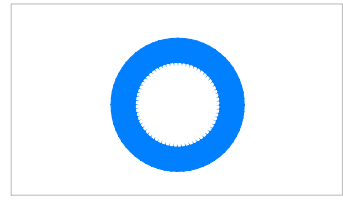

Timber gates to be erected to rear gardens.
(as indicated on site layout).

Revision:	By:	Date:
Client:		
Project Title:		
Proposed Development		
Address:		
Dinting Vale, Glossop		
Drawing Title:		
BDC Proposed Boundary Treatment Details		
Drawing No:		
WH/DV/BTD/01		
Dwn:	Ckd:	Date:
MB	CC	14/07/2022
Scale:	Paper Size:	Rev:
1:20	A1	