




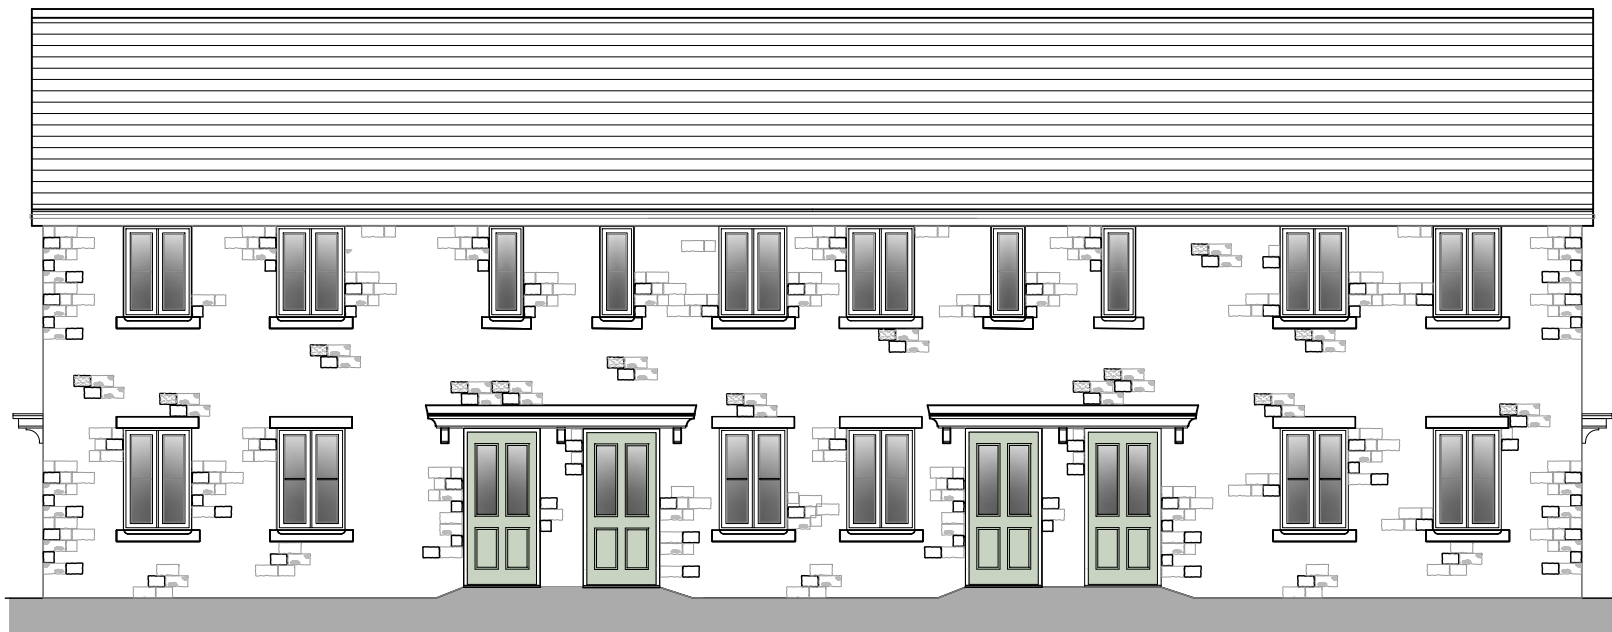


Front

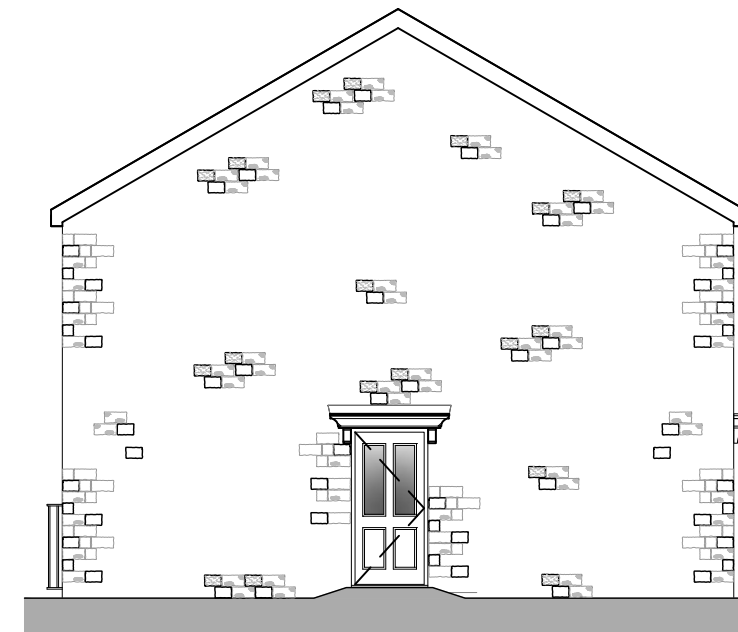

Side

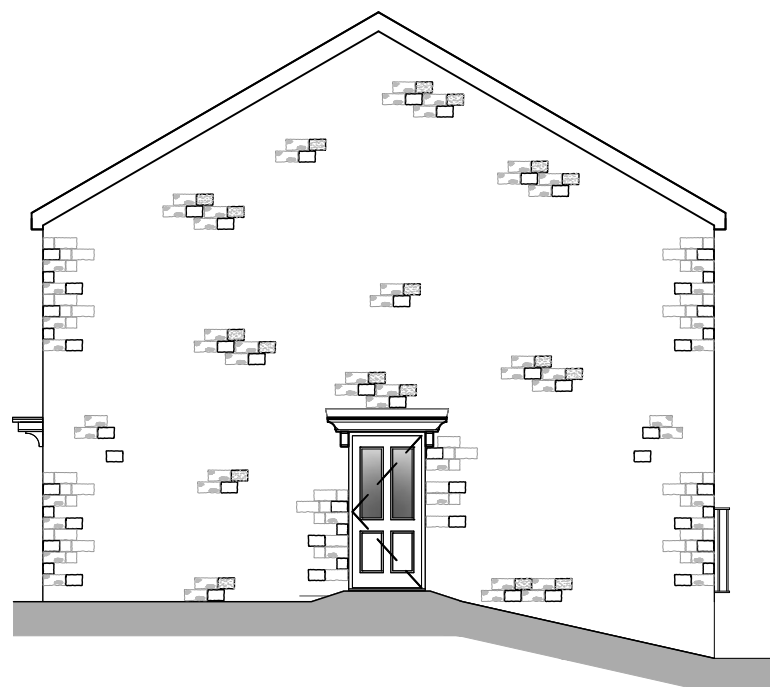

Side

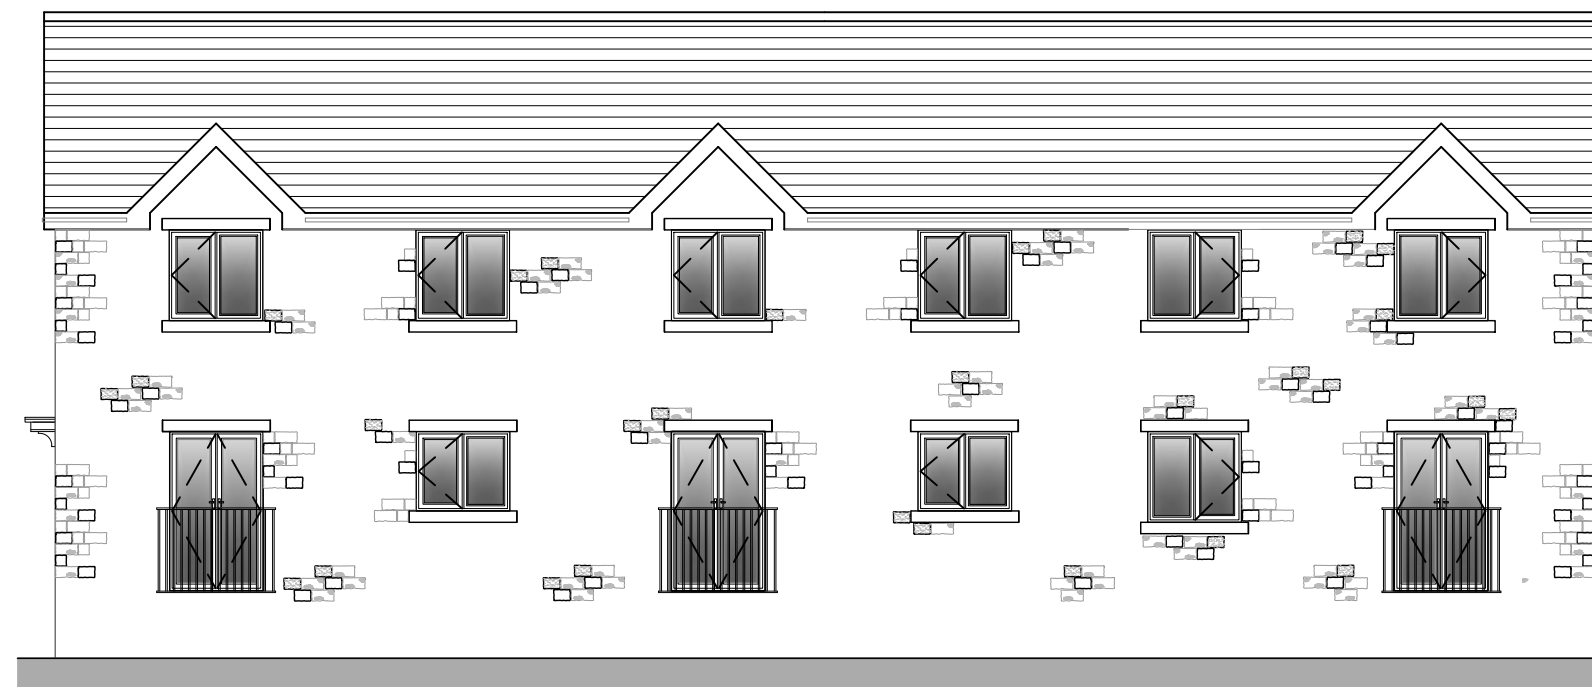

Rear

NOTES:
All information on this drawing is copyright ©.
All sizes to be verified on site.
No dimensions to be scaled off this drawing.
All dimensions are to structure only unless
otherwise stated
All dimensions on this drawing in millimetres unless
otherwise stated

External Materials:

PLEASE REFER TO
EXTERNAL MATERIALS
SCHEDULE.

I 150mm cavity house type

REV.	DATE	DESCRIPTION	BY
 WAINHOMES BUILDING BRITAIN'S HERITAGE			
Project Title: CHINLEY APARTMENTS A 473sqft B 473sqft C 600 sqft			
Drawing Title: Planning Drawing - Stone			
Drawing No: CHI.IB473.CL.P.S.01			
Drawing Status: Planning Only			
Scale: 1/100@A3		Revision: -	
Date: Jan.23		Drawn by: PF/BDC	

