




- LEGEND**
- Site boundary
 - Proposed finished floor level
 - Proposed road contour - major (0.50m interval)
 - Proposed road contour - minor (0.10m interval)
 - Proposed driveway contour - major (0.50m interval)
 - Proposed driveway contour - minor (0.10m interval)
 - Proposed earthwork contour - major (0.50m interval)
 - Proposed earthwork contour - minor (0.10m interval)
 - Proposed drive / path gradient & direction
 - Proposed garden gradient & direction
 - Proposed spot level
 - Proposed earthwork batter
 - Stepped foundation
 - Underbuild - measured from FFL to PGL
 - Tanking - measured from FFL to PGL
 - Gravel boards (UP TO 300mm)
 - Retaining wall (OVER 300mm)

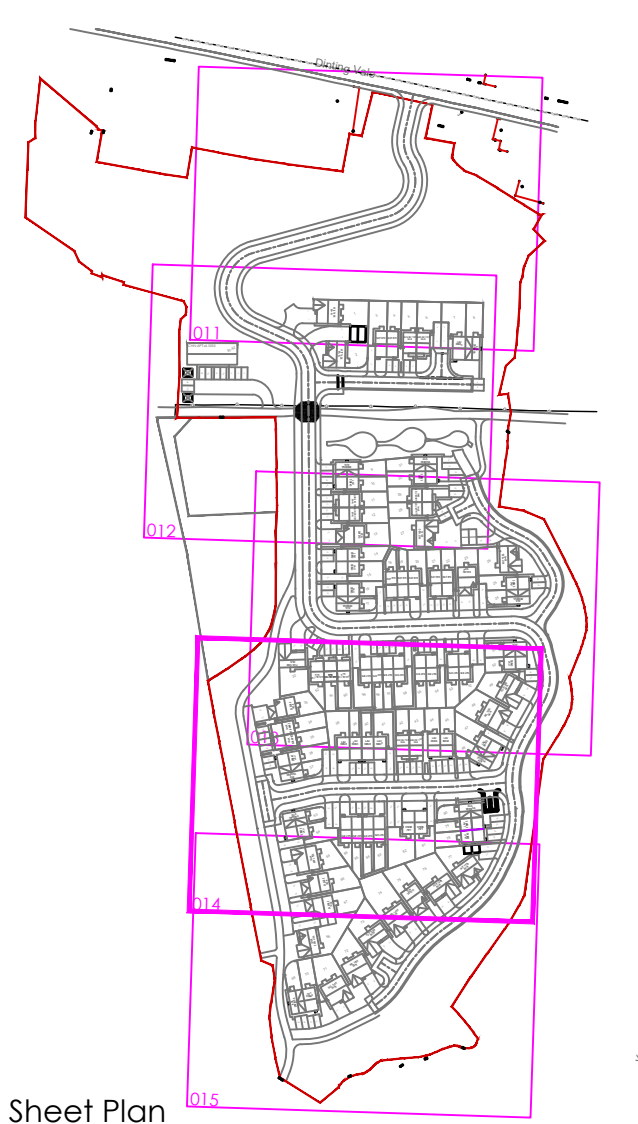

Sheet Plan

F 27.03.23		Amended to full planning layout Rev E	148
E 02.03.23		Amended to full internal planning layout	148
C 22.02.23		Amended to full internal planning layout	148
A 15.07.22		Amended to full internal planning layout	148
Mark 1		Date	Details
Revision history			By
Drawing originator:			
Client:			
Project title:			
Drawing title:			
Scale: 1:200		for the original size of A1	
Drawn by: NR		Checked by: RN	Passed by: RDN
Drawing status:		Date: 15/07/22	
Job No:		Project Origin	Volume Level
HYD712		XX	BET ZZ XX DR C 014
Drawing No:		Type	Discipline
HYD712		XX	DR C 014
Do not scale this drawing		Revision:	F
6-7 Old Marsh Farm Barn, Wain Road, Seaford, East Sussex, BN15 2Y			
enquiries@betts-associates.co.uk			
Chester 01244 288178			
Altrincham 0161 613531			