




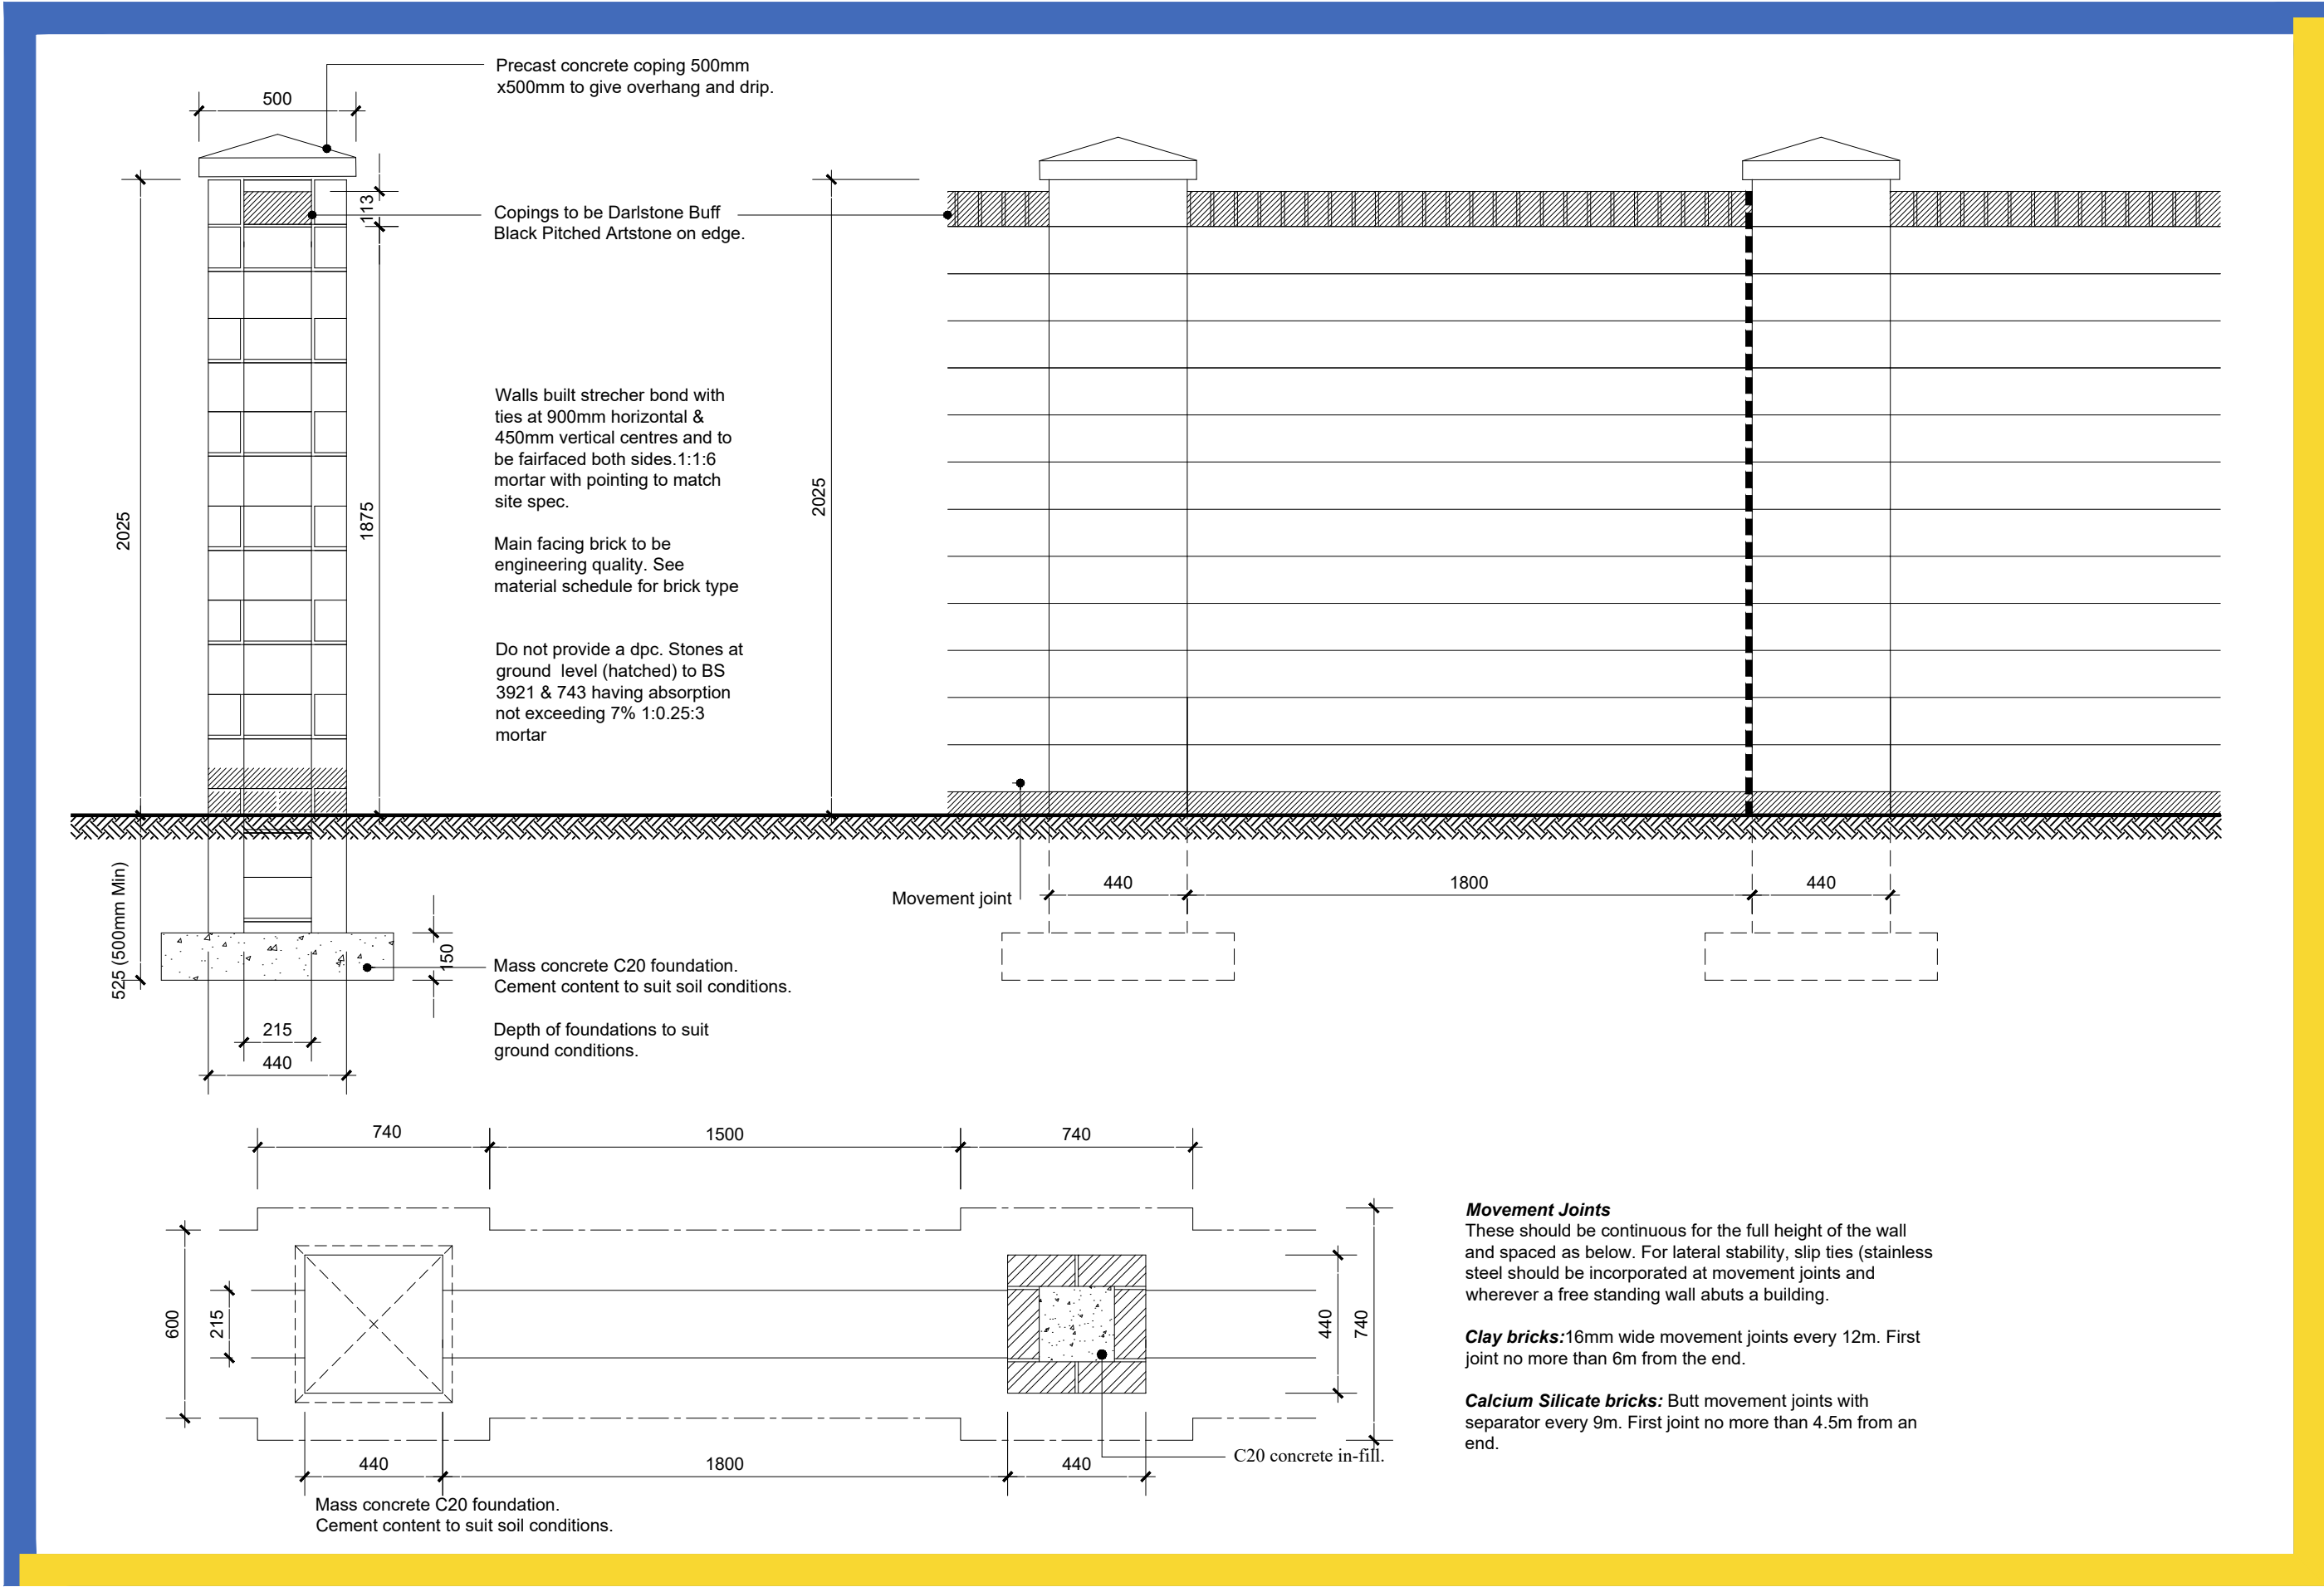


1.8m high Stone wall / Curved Stone wall.

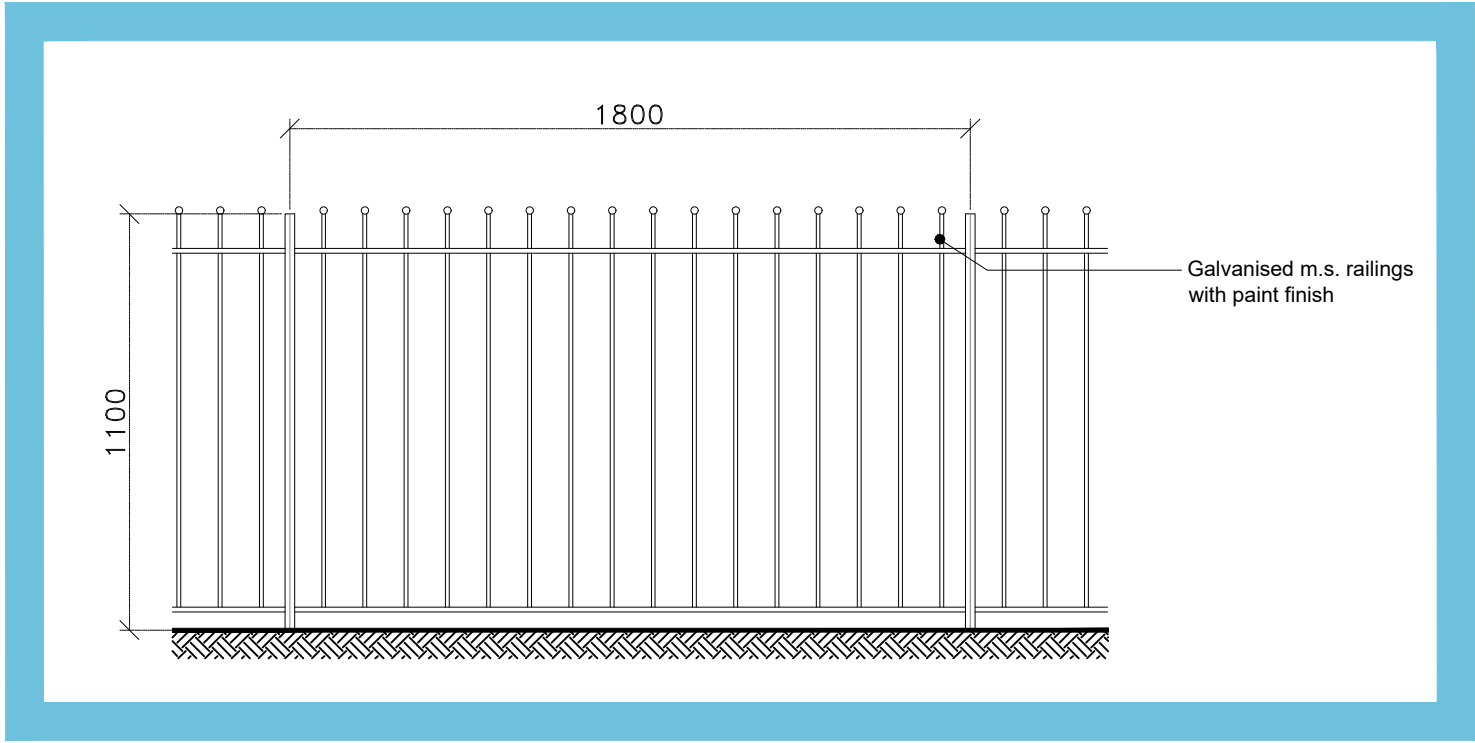


1.2m high Ball Top Railings

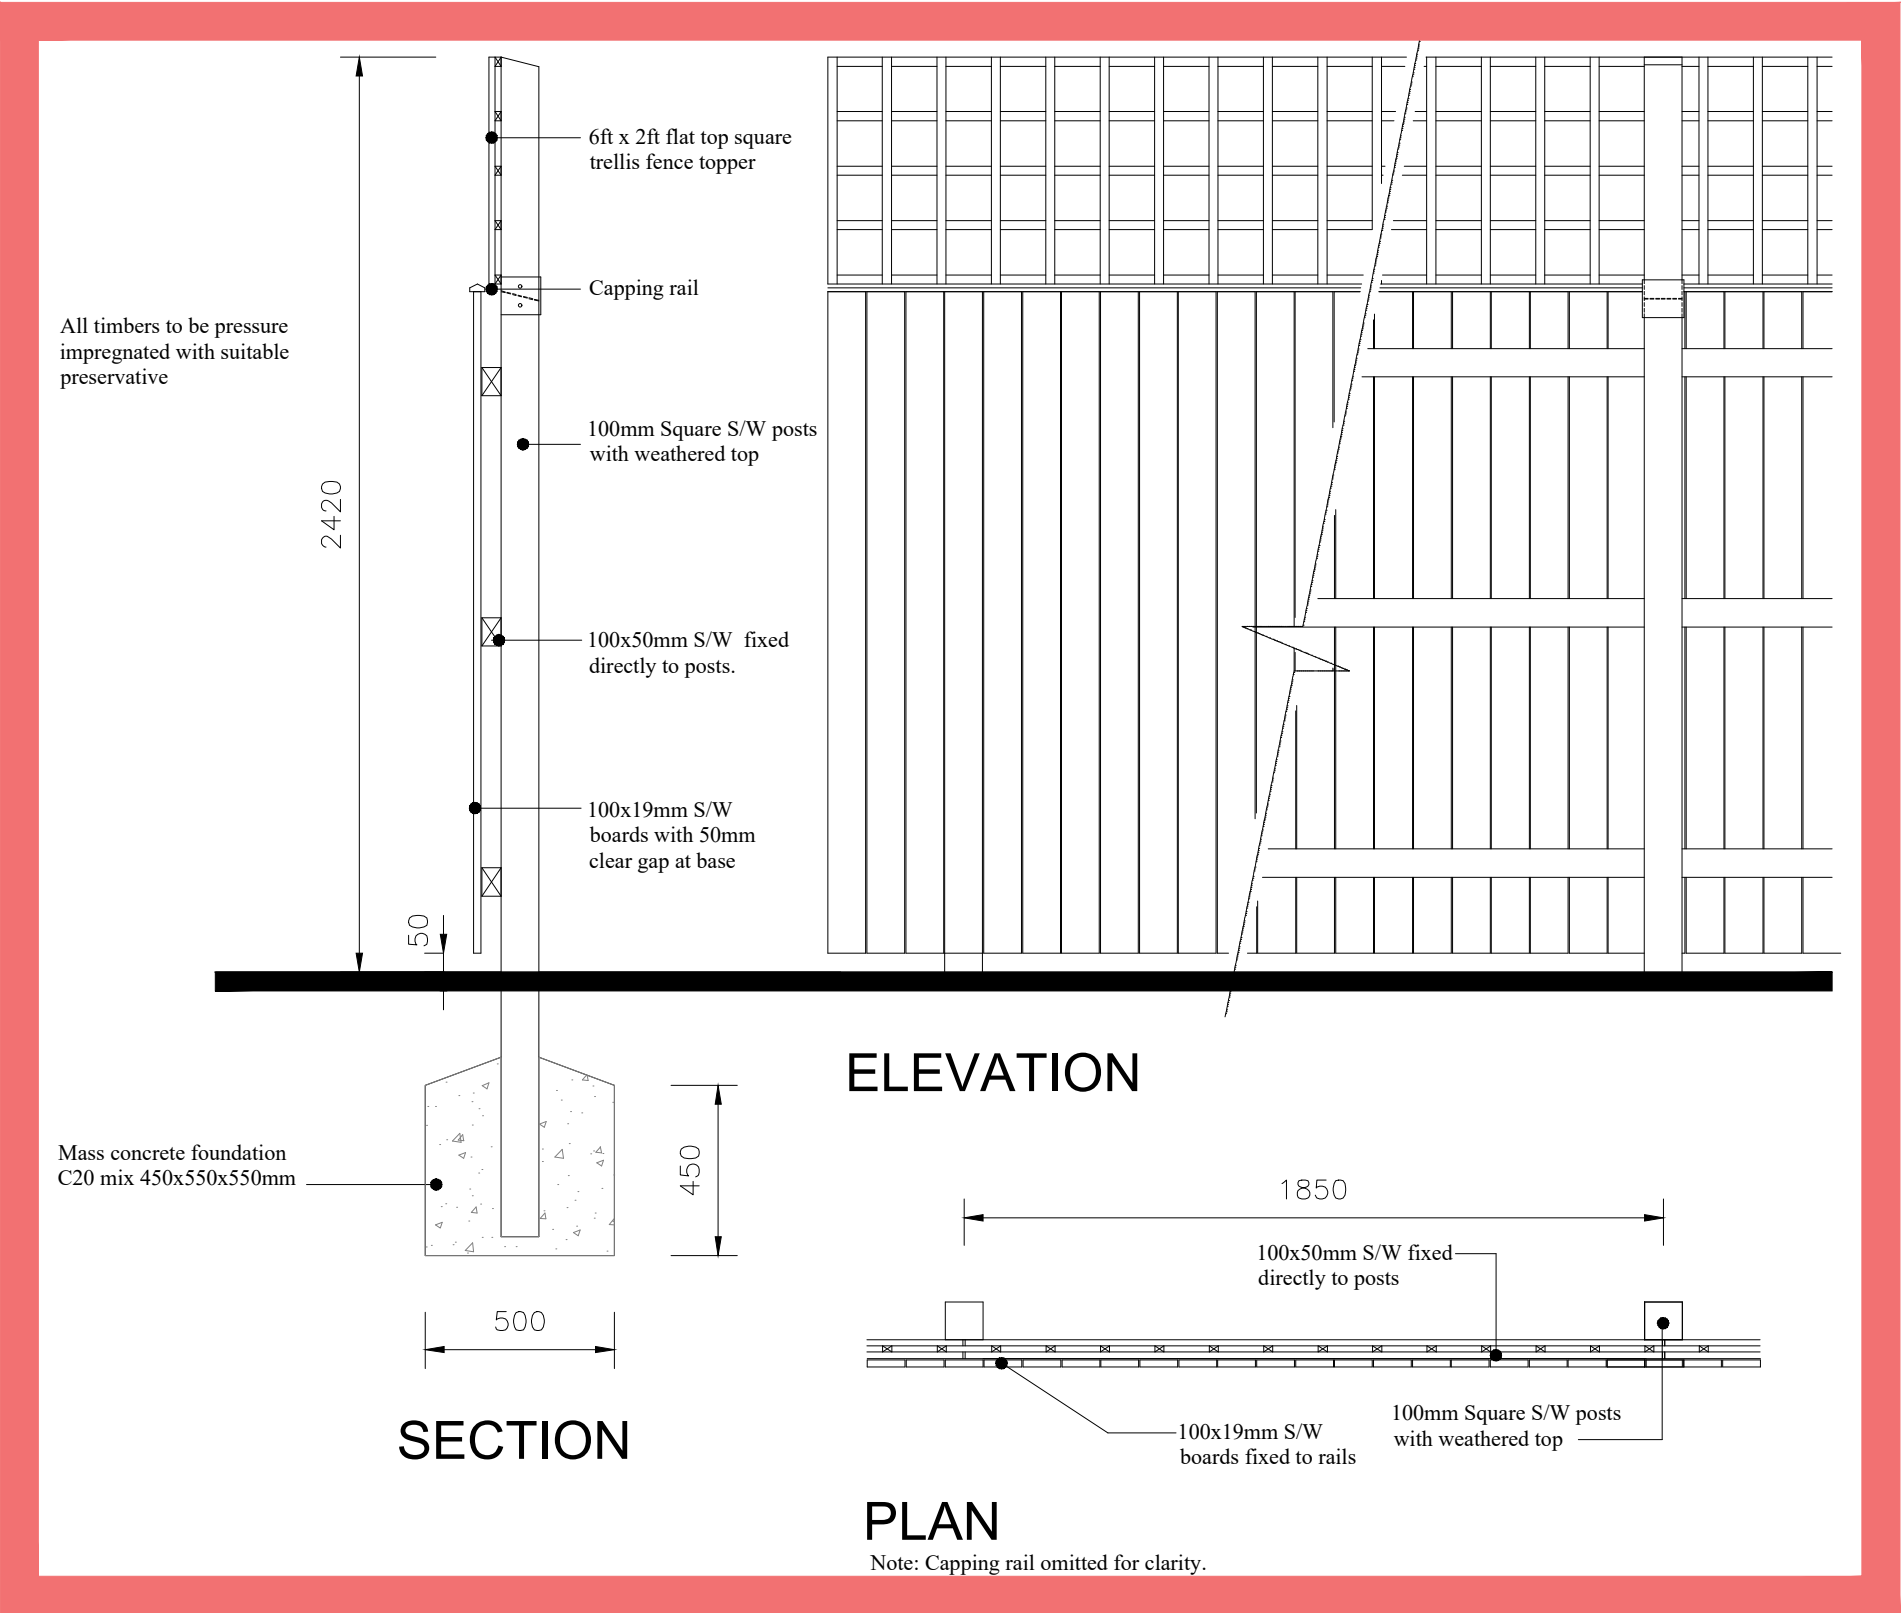


1.8m Close boarded fence with trellis

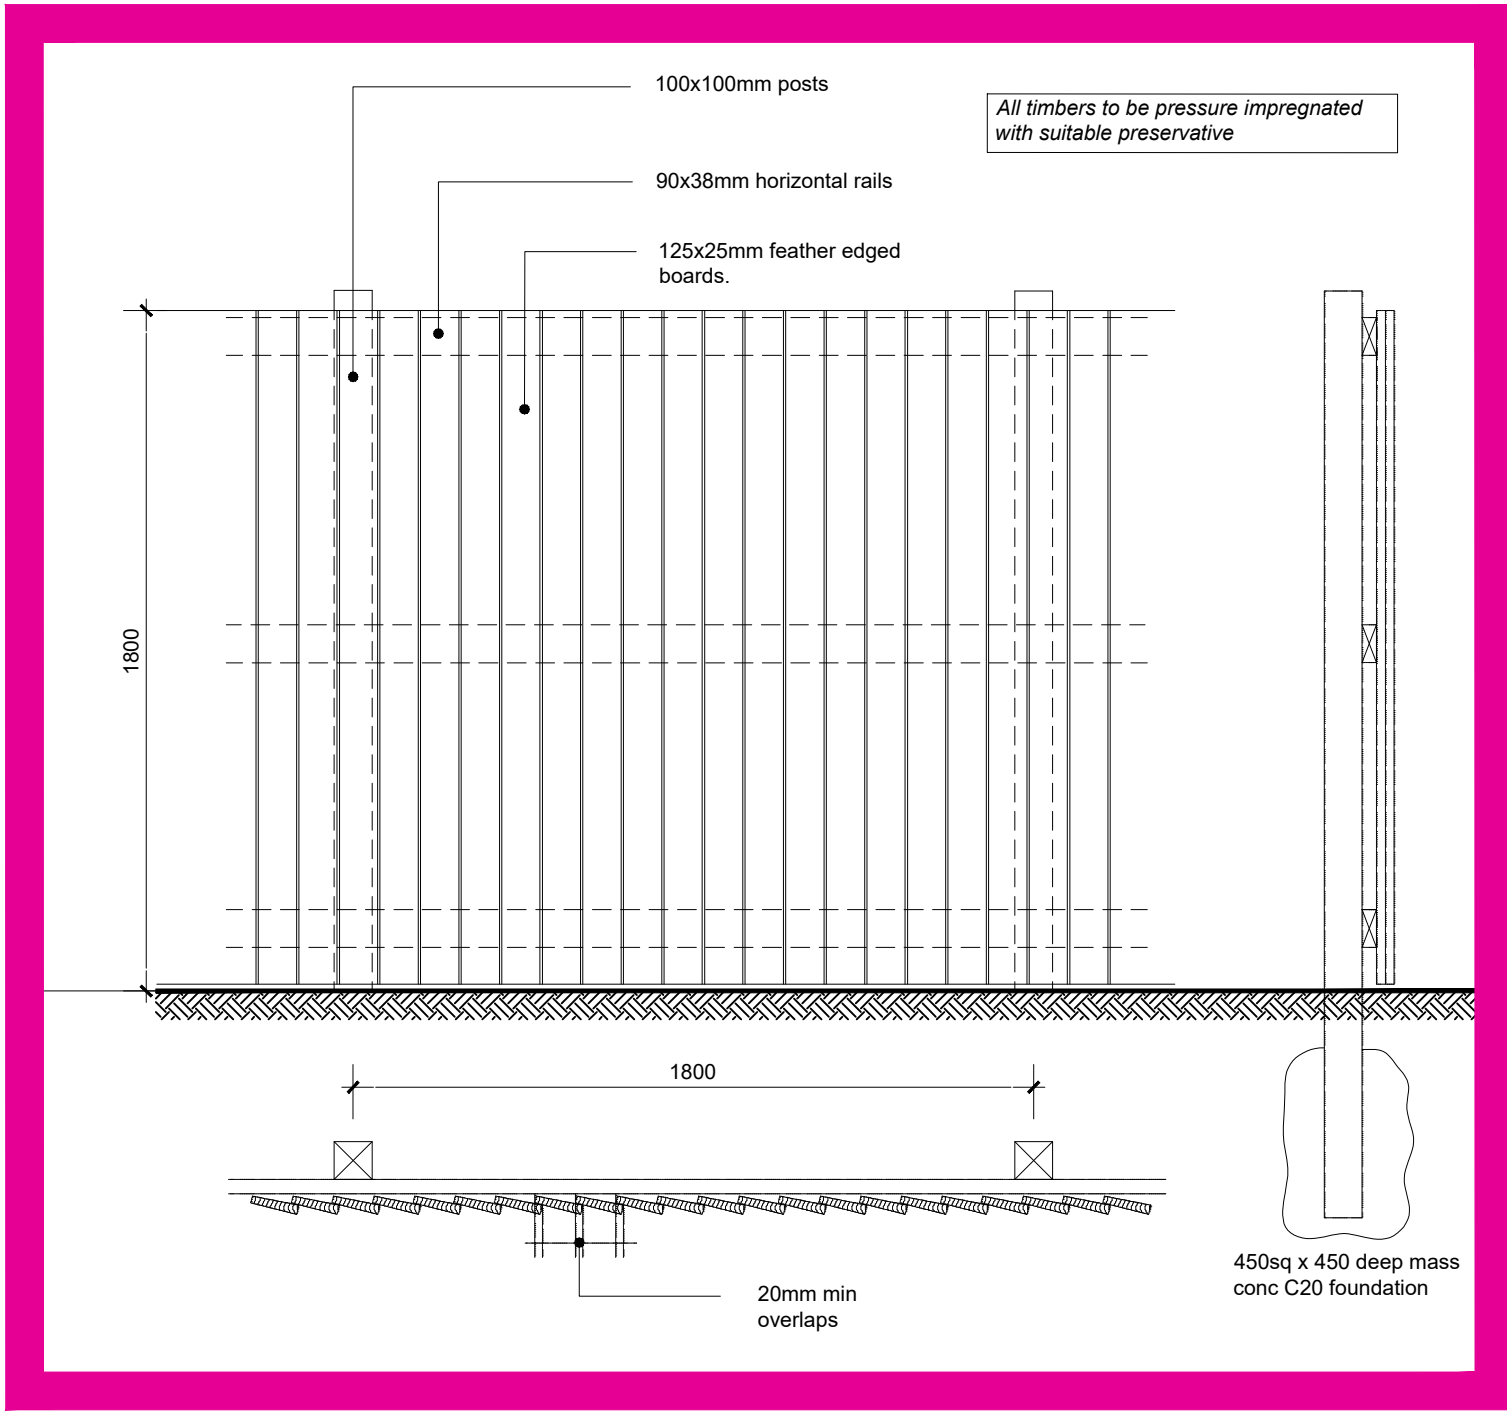

1.8m high Close Boarded Garden Fence.

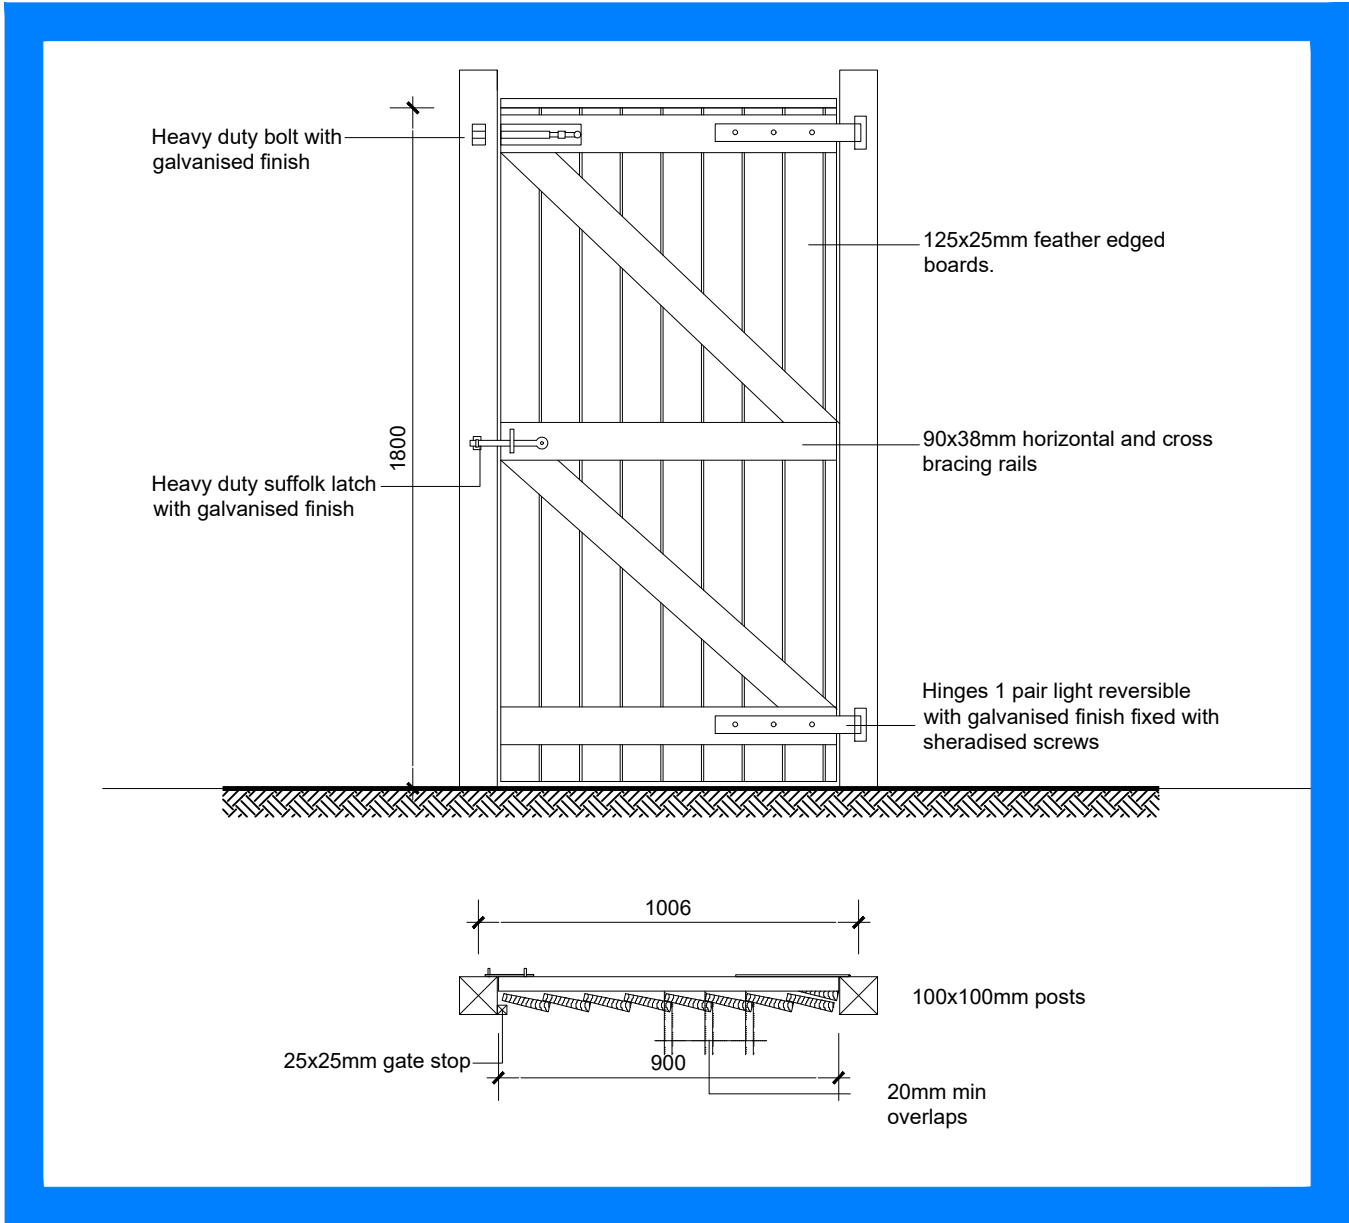

1.8m high Timber gate to Rear Garden

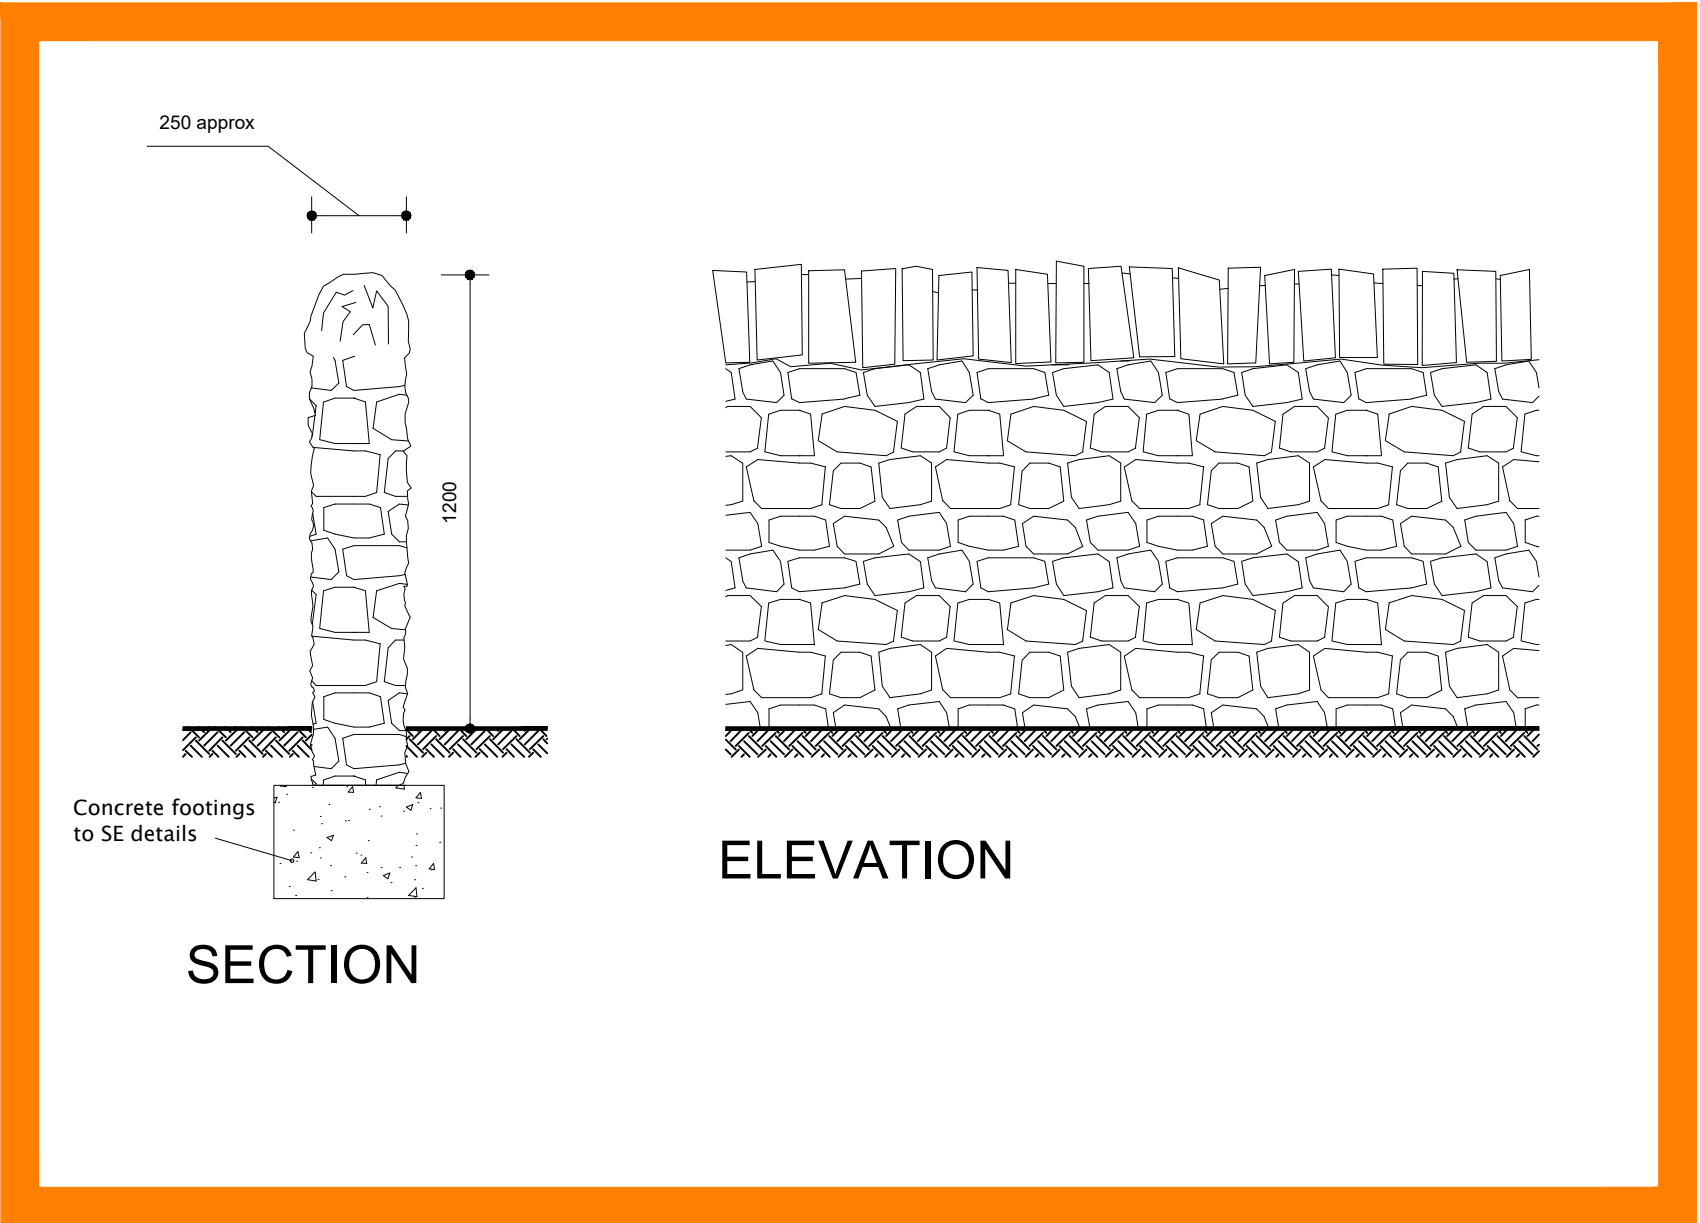

1.2m high Dry Stone Walling

IMPORTANT NOTE:

ALL DIMENSIONS AND LEVELS SHOWN ON THIS DRAWING ARE TO BE CHECKED BY THE CONTRACTOR MANUFACTURER PRIOR TO THE COMMENCEMENT OF ANY WORKS ON SITE OR THE MANUFACTURE OF ANY SITE COMPONENTS.

THIS DRAWING IS NOT TO BE SCALED.

DIMENSIONS ARE INDICATED IN MILLIMETRES UNLESS CLEARLY STATED OTHERWISE.

COPYRIGHT OF THIS DRAWING BELONGS SOLELY TO BALDWIN DESIGN CONSULTANCY LTD.

Revision:	By:	Date:
rev A Ball top fencing and Dry Stone Walling details added	SQ	28.07.23
rev B Close boarded fence with trellis added	MB	18.08.23

Baldwin Design 4 Morra Vale, Pennington Wharf, Plain Lane, Leigh, WNY 4EZ Tel: 01925 747615 e-mail: enquiries@baldwindesign.net www.baldwindesign.net	Client:	
	Project Title:	Proposed Development
	Address:	Dinting Vale, Glossop
	Drawing Title:	Boundary Treatment Details
	Drawing No:	WH/DV/BTD/01
Dwn:	Ckd:	Date:
MB	CC	14/07/2022
Scale:	Paper Size:	Rev:
1:20	A1	B