




Existing Ground Floor

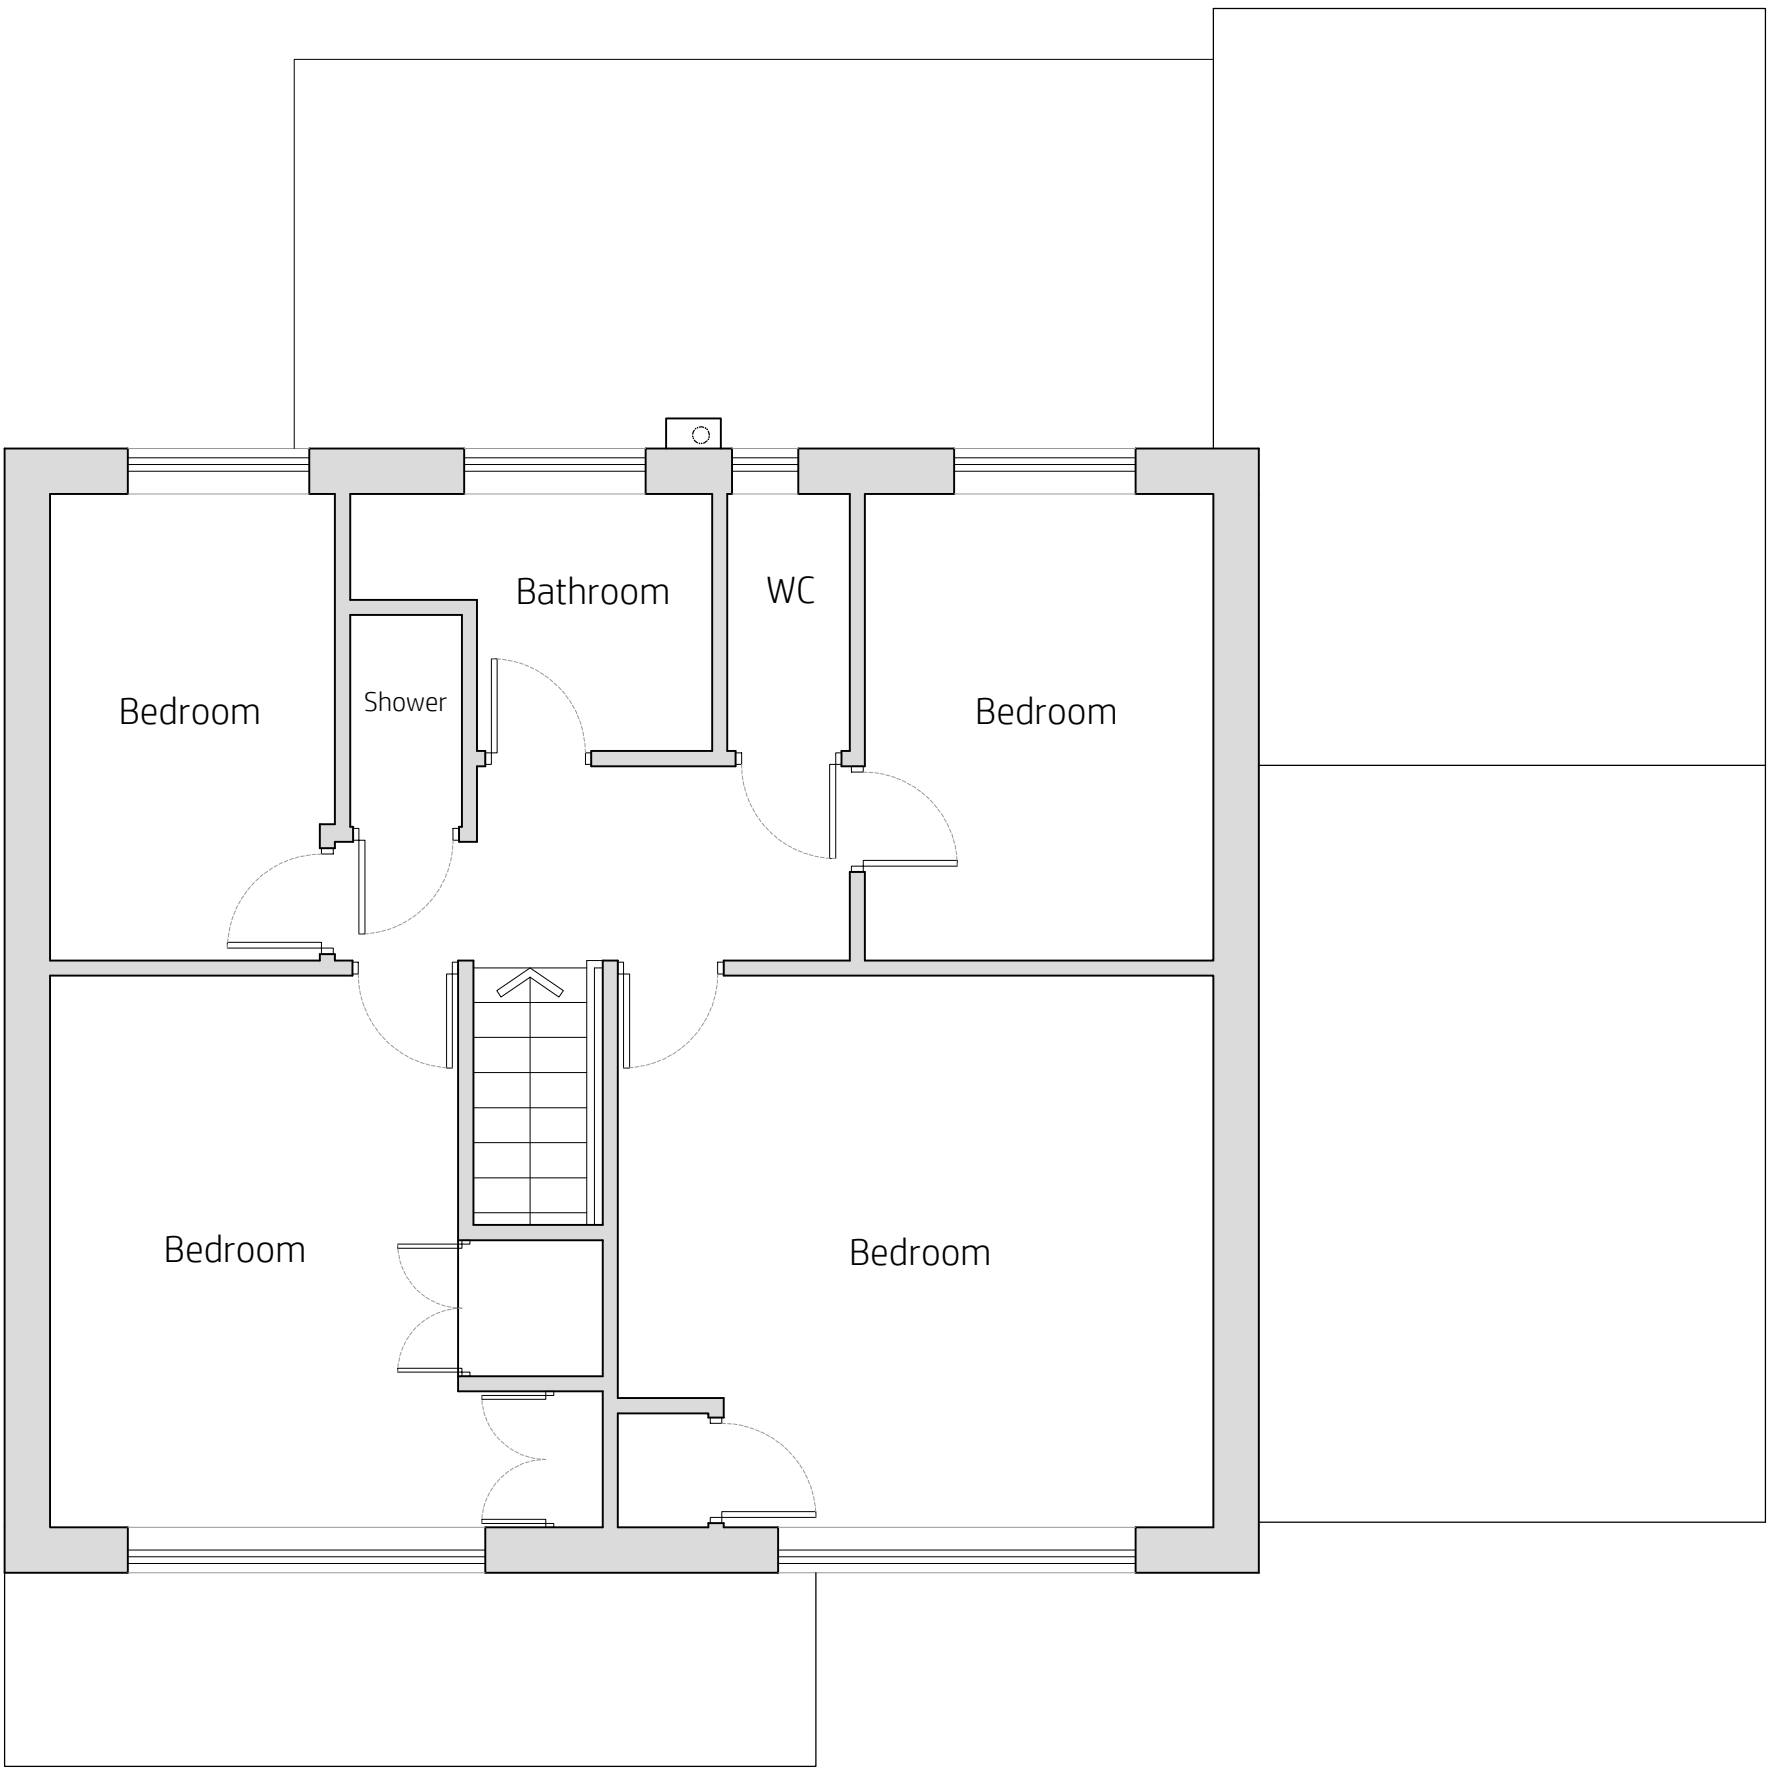

Existing First Floor

project
13 Meadow Rise
Glossop
SK13 6UT

scale
1:50@A1
1:100@A3
drawing number
KH868-001

drawn by
klh

revision
-
description
-
date
02.02.2024

Existing Plans

kieranhibbsarchitecture
27 Pioneer Road
Macclesfield
SK11 7ZB

kieranhibbs@gmail.com
Mobile: 07584049322