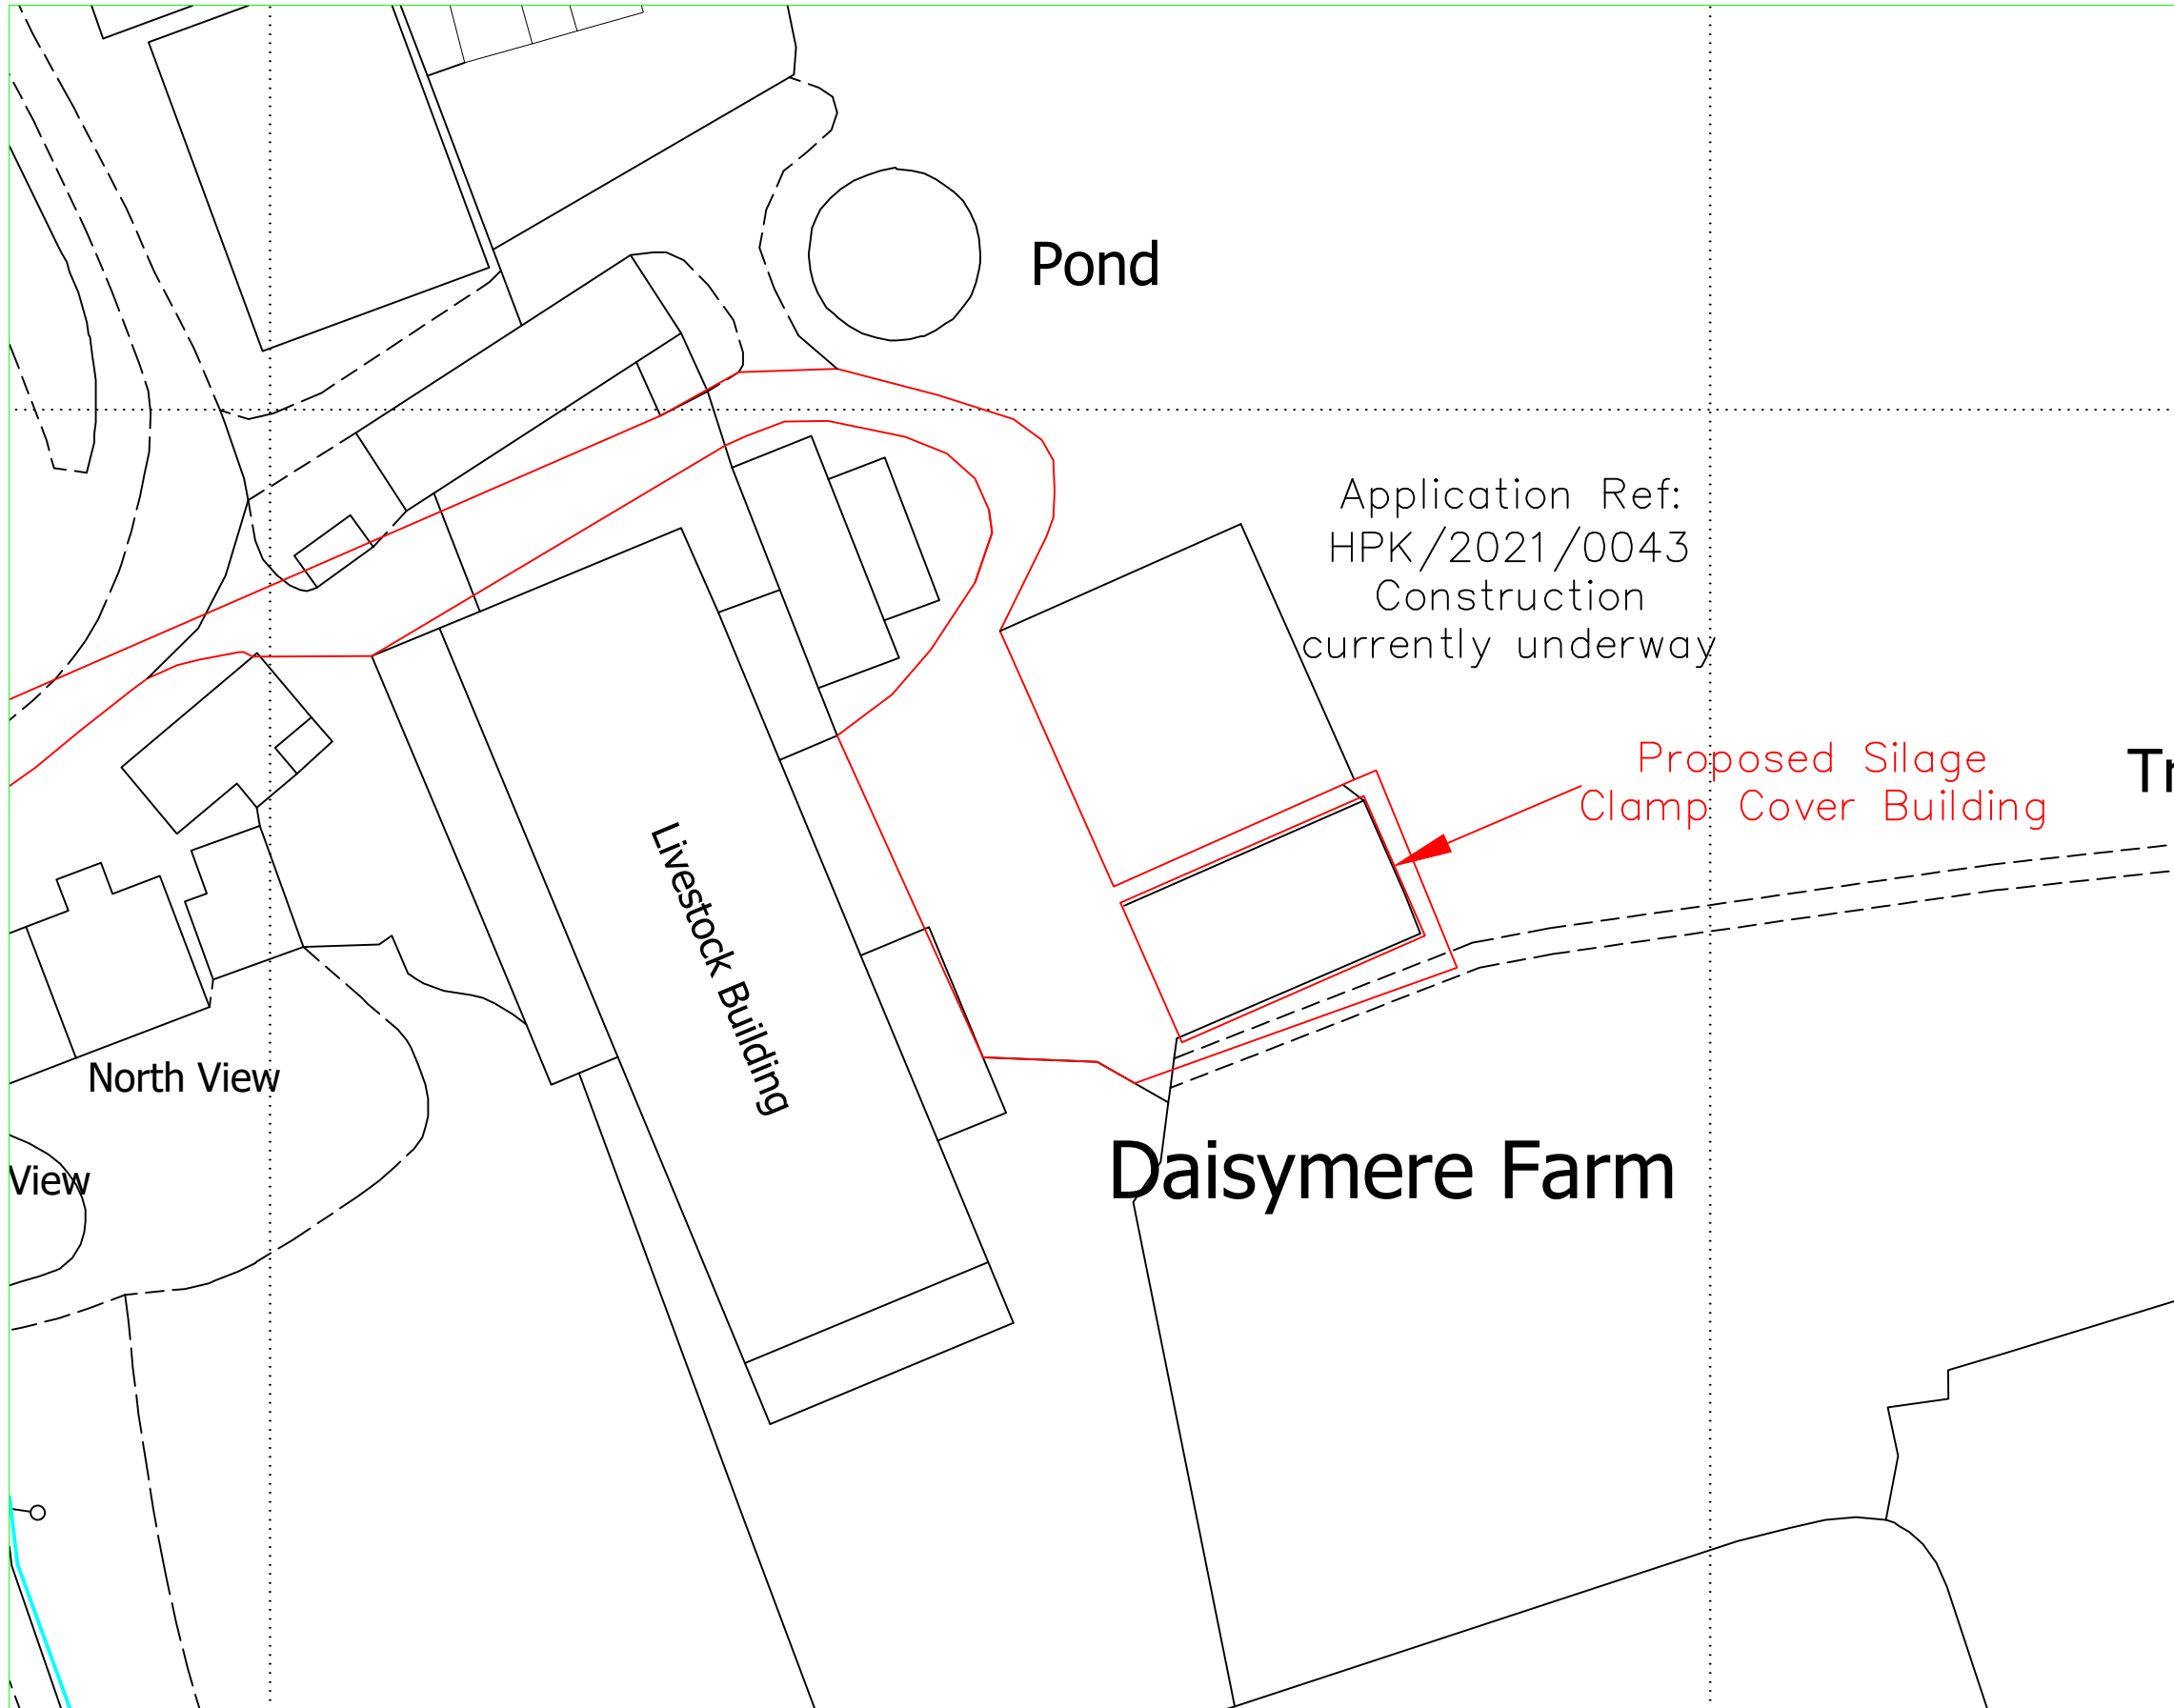


Reproduced from Ordnance Survey digital map data, 1:500 scale, by permission of Ordnance Survey on behalf of The Controller of Her Majesty's Stationery Office. © Crown copyright. All rights reserved.

© Copyright		
J C Harrison Planning & Admin Services jo@jcharrison.co.uk 07792 144155		
Client: Mr K Wilton Daisymere Farm, Fairfield, Buxton. SK17 7JE		
Project: Proposed Silage Clamp Cover Building		
Title: Block Plan		
Drawn by: Joanne Harrison	Designed by:	Checked:
Date: 13.03.2024	Index No.:	Approved:
Scales: 1:500 @ A3		
Drawing No: 1145-002		Revision