

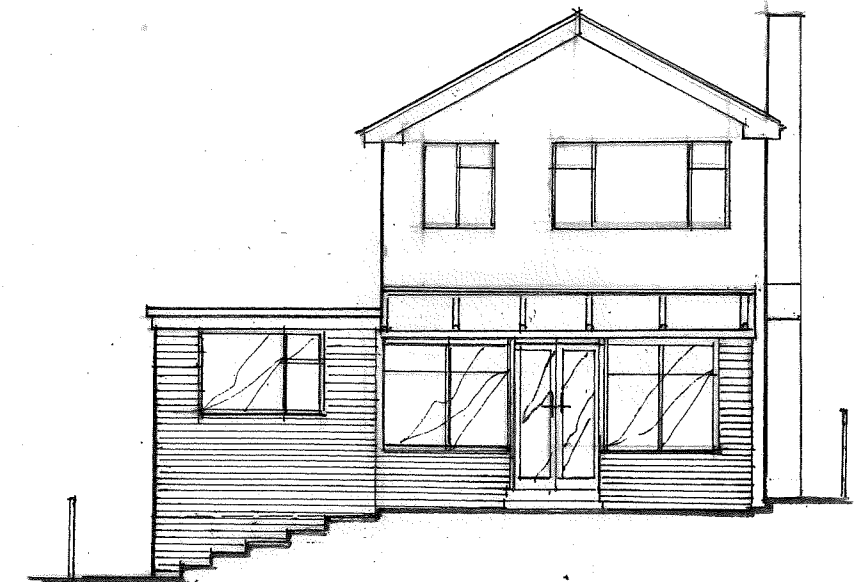
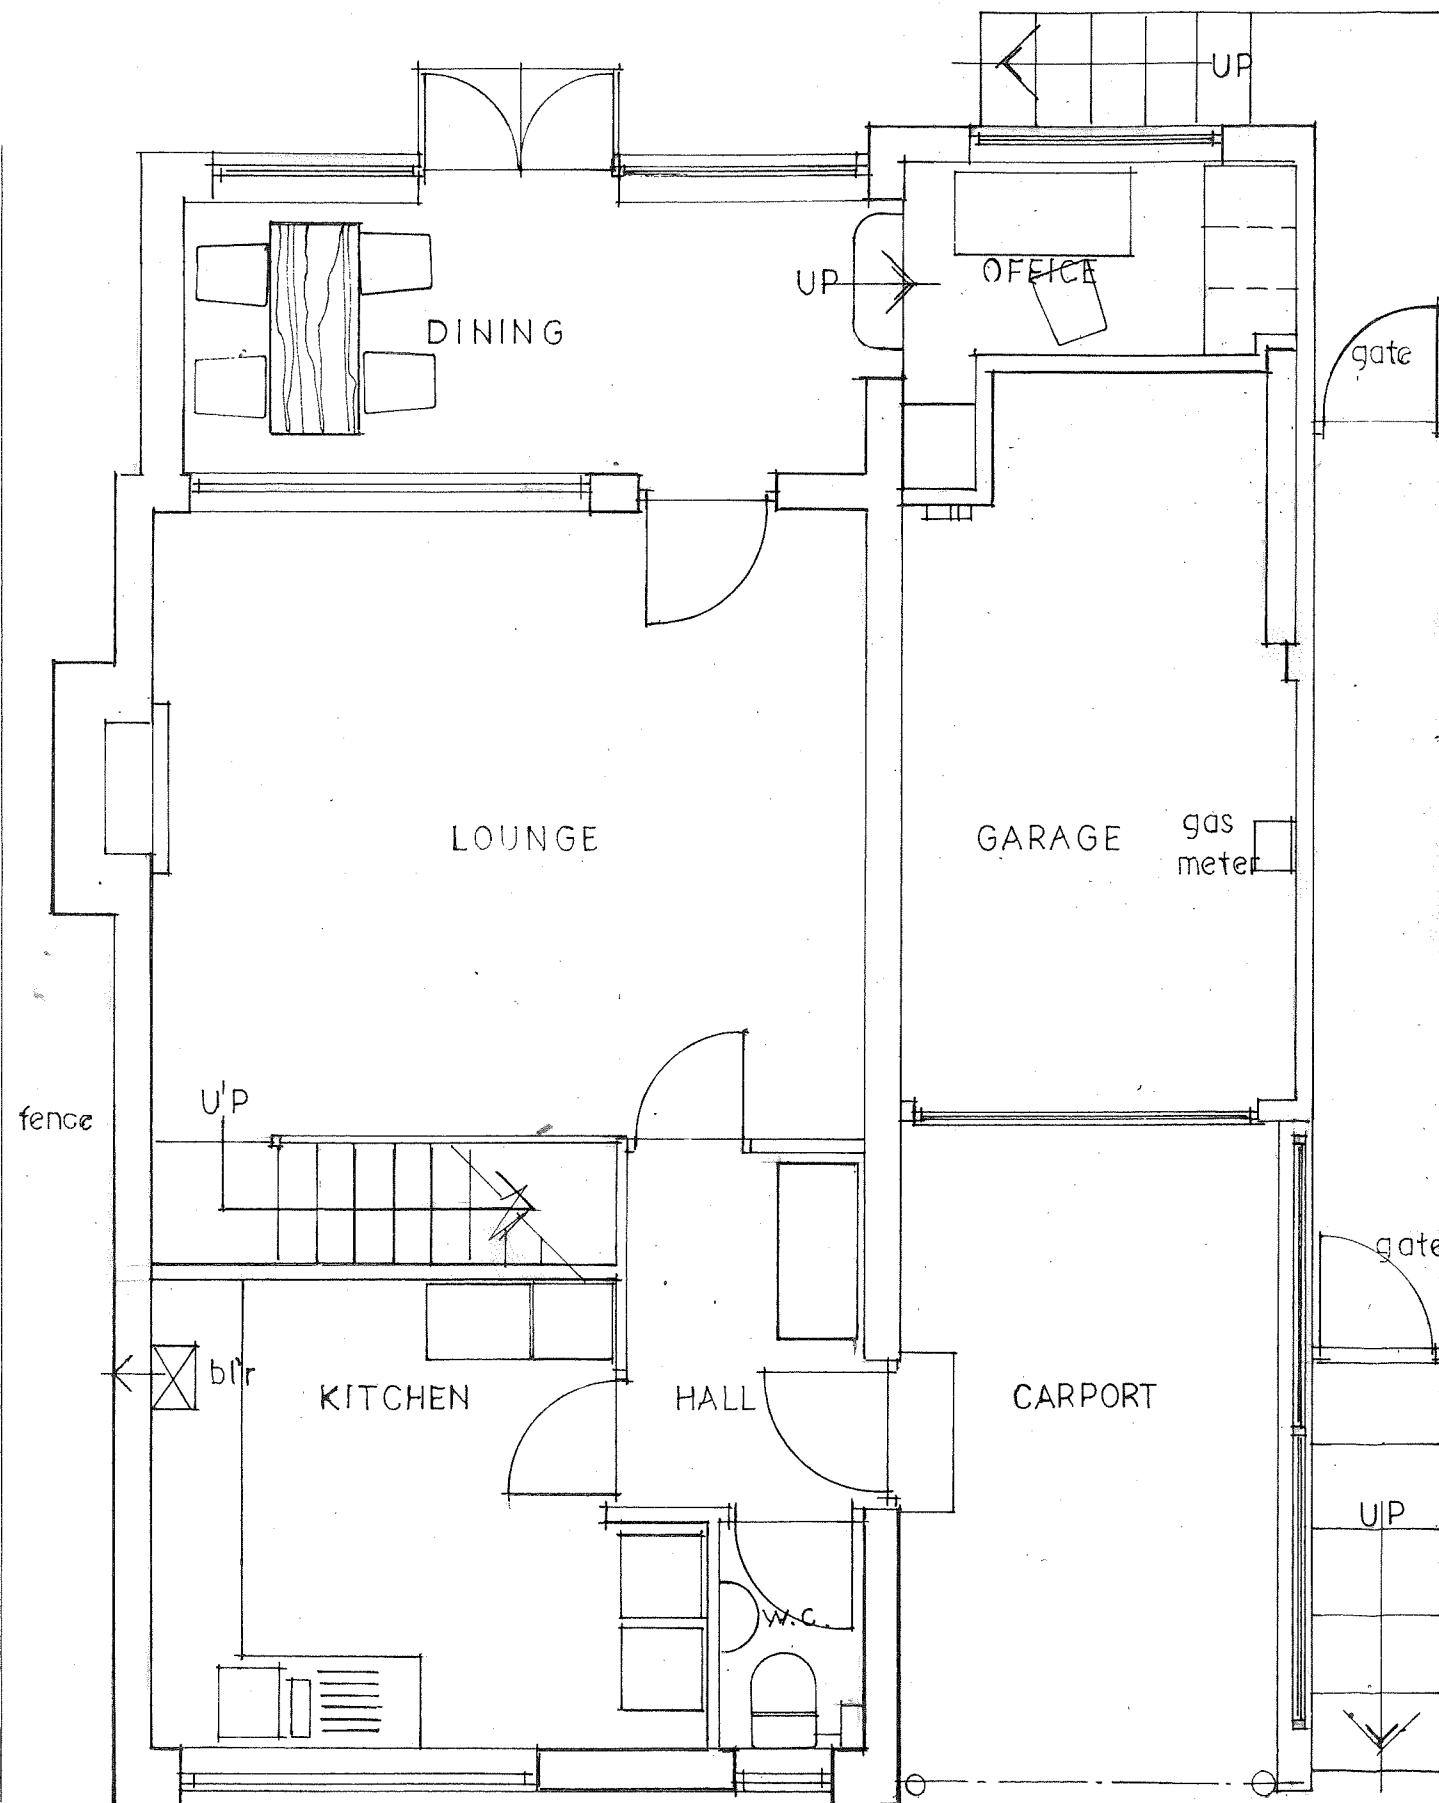


1:50 Scale Bar

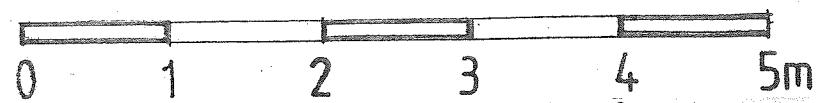

REAR

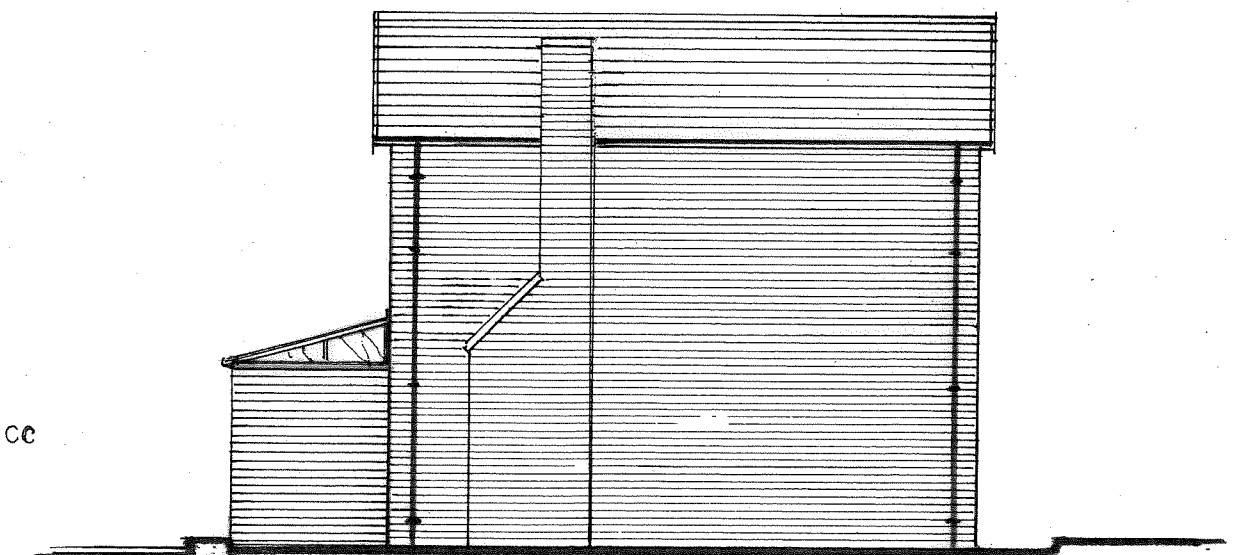

SIDE

EXISTING PLAN

Richard Fay	Architecture and Design
	No 90 Windlehurst Road
	High Lane
	Cheshire SK8 8AE
	TEL: 07932 624015
	Email: ricfay@hotmail.co.uk
Client	33 THE CRESCENT,
Mr. C. Bailey	NEW MILLS, SK22 3DB.
Drawing	EXISTING Plan & Elevations
Scale	Date:
1:50 1:100	NOV. 2023
Drawing No	Revision
CB.01	