



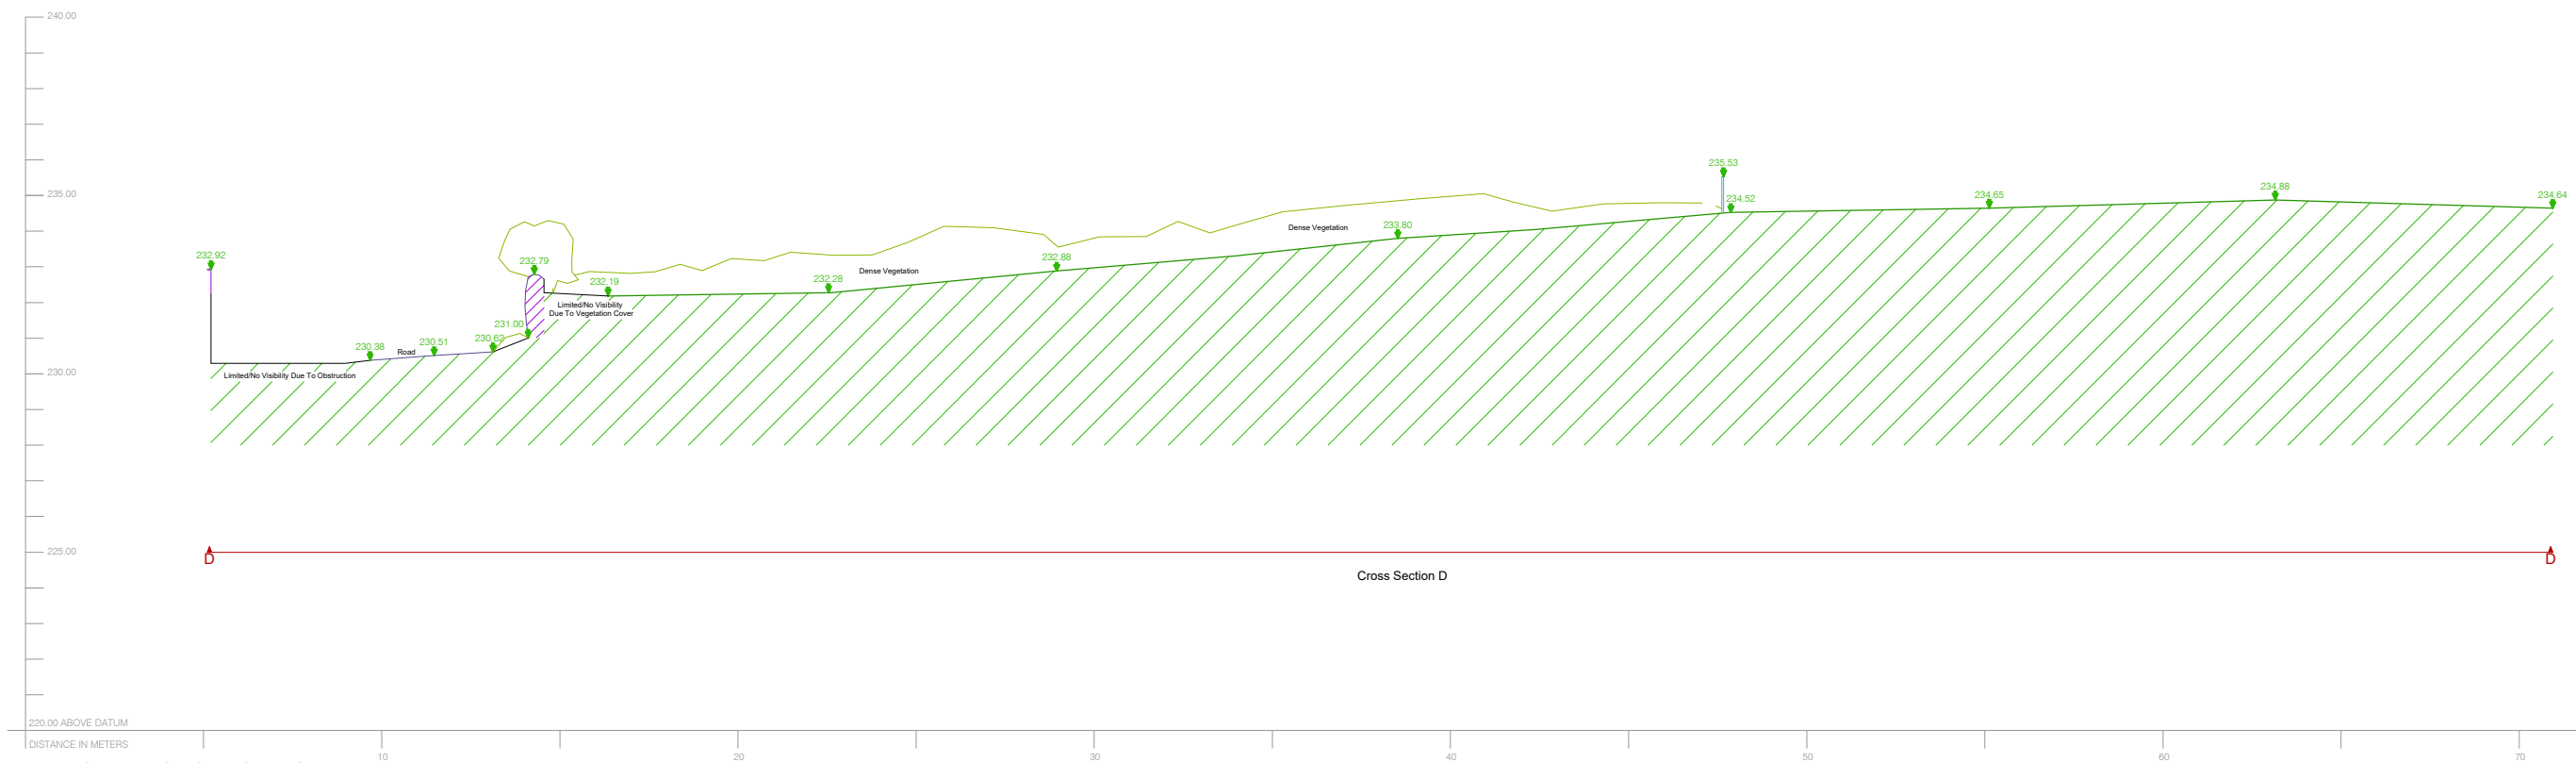

EXISTING SECTION

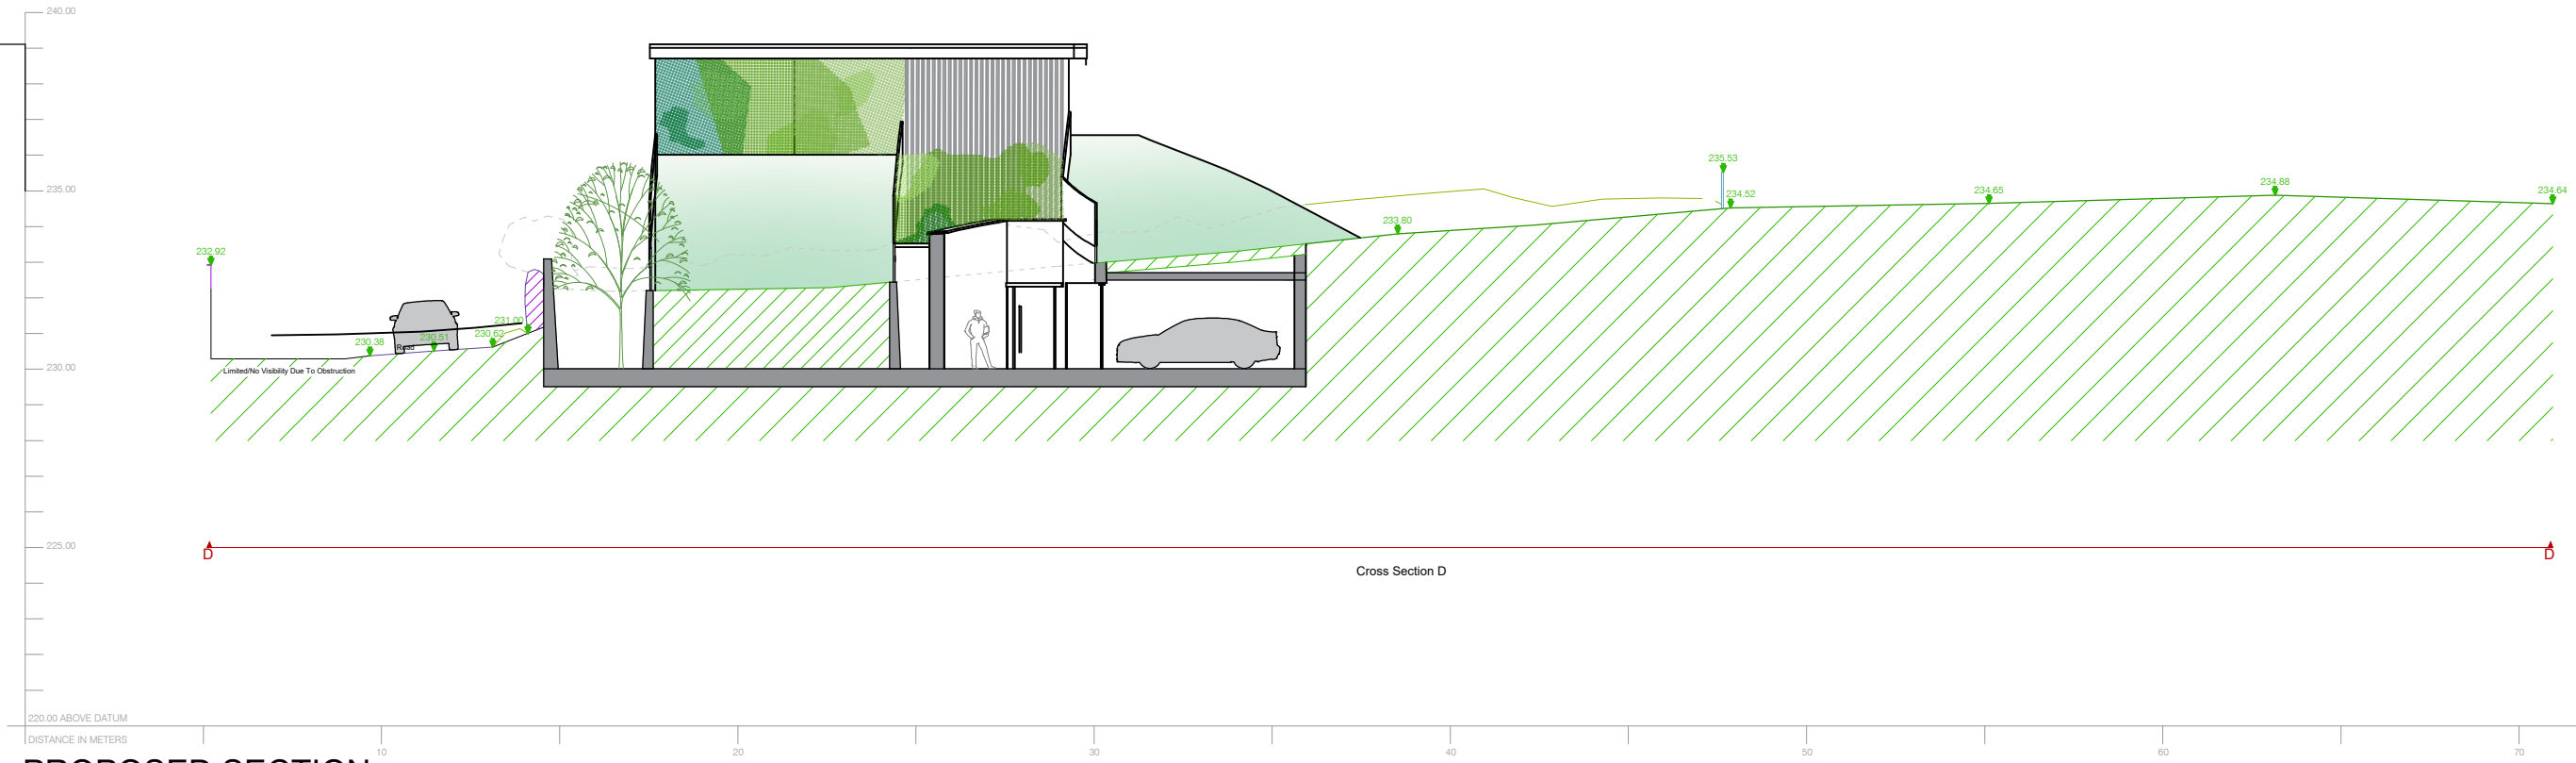

PROPOSED SECTION

				 HOWARD & SEDDON A.R.I.B.A. CHARTERED ARCHITECTS 64 WASHWAY ROAD SALE, CHESHIRE, M33 7RE TEL NO. 0161 - 973 8296 FAX NO. 0161 - 962 3485 E-MAIL : ADMIN@HOWARDANDEDSDON.CO.UK	PROJECT	CHAPEL BROW LAND REAR OF 44/46 TOWN LANE CHARLESWORTH FRONTING ACCESS FROM CHAPEL BROW SK13 5HQ	TITLE	EXISTING & PROPOSED SITE SECTION D	DRAWN	DRG No. 14,647
					HM					
					DATE	01.02.24			114	
A	FIRST ISSUE		HM		01.02.24	CLIENT	MISS FRANCESCA DUFFY	SCALE	AMENDMENT	
REV	DESCRIPTION		BY		DATE			1:200 (A3)	A	