


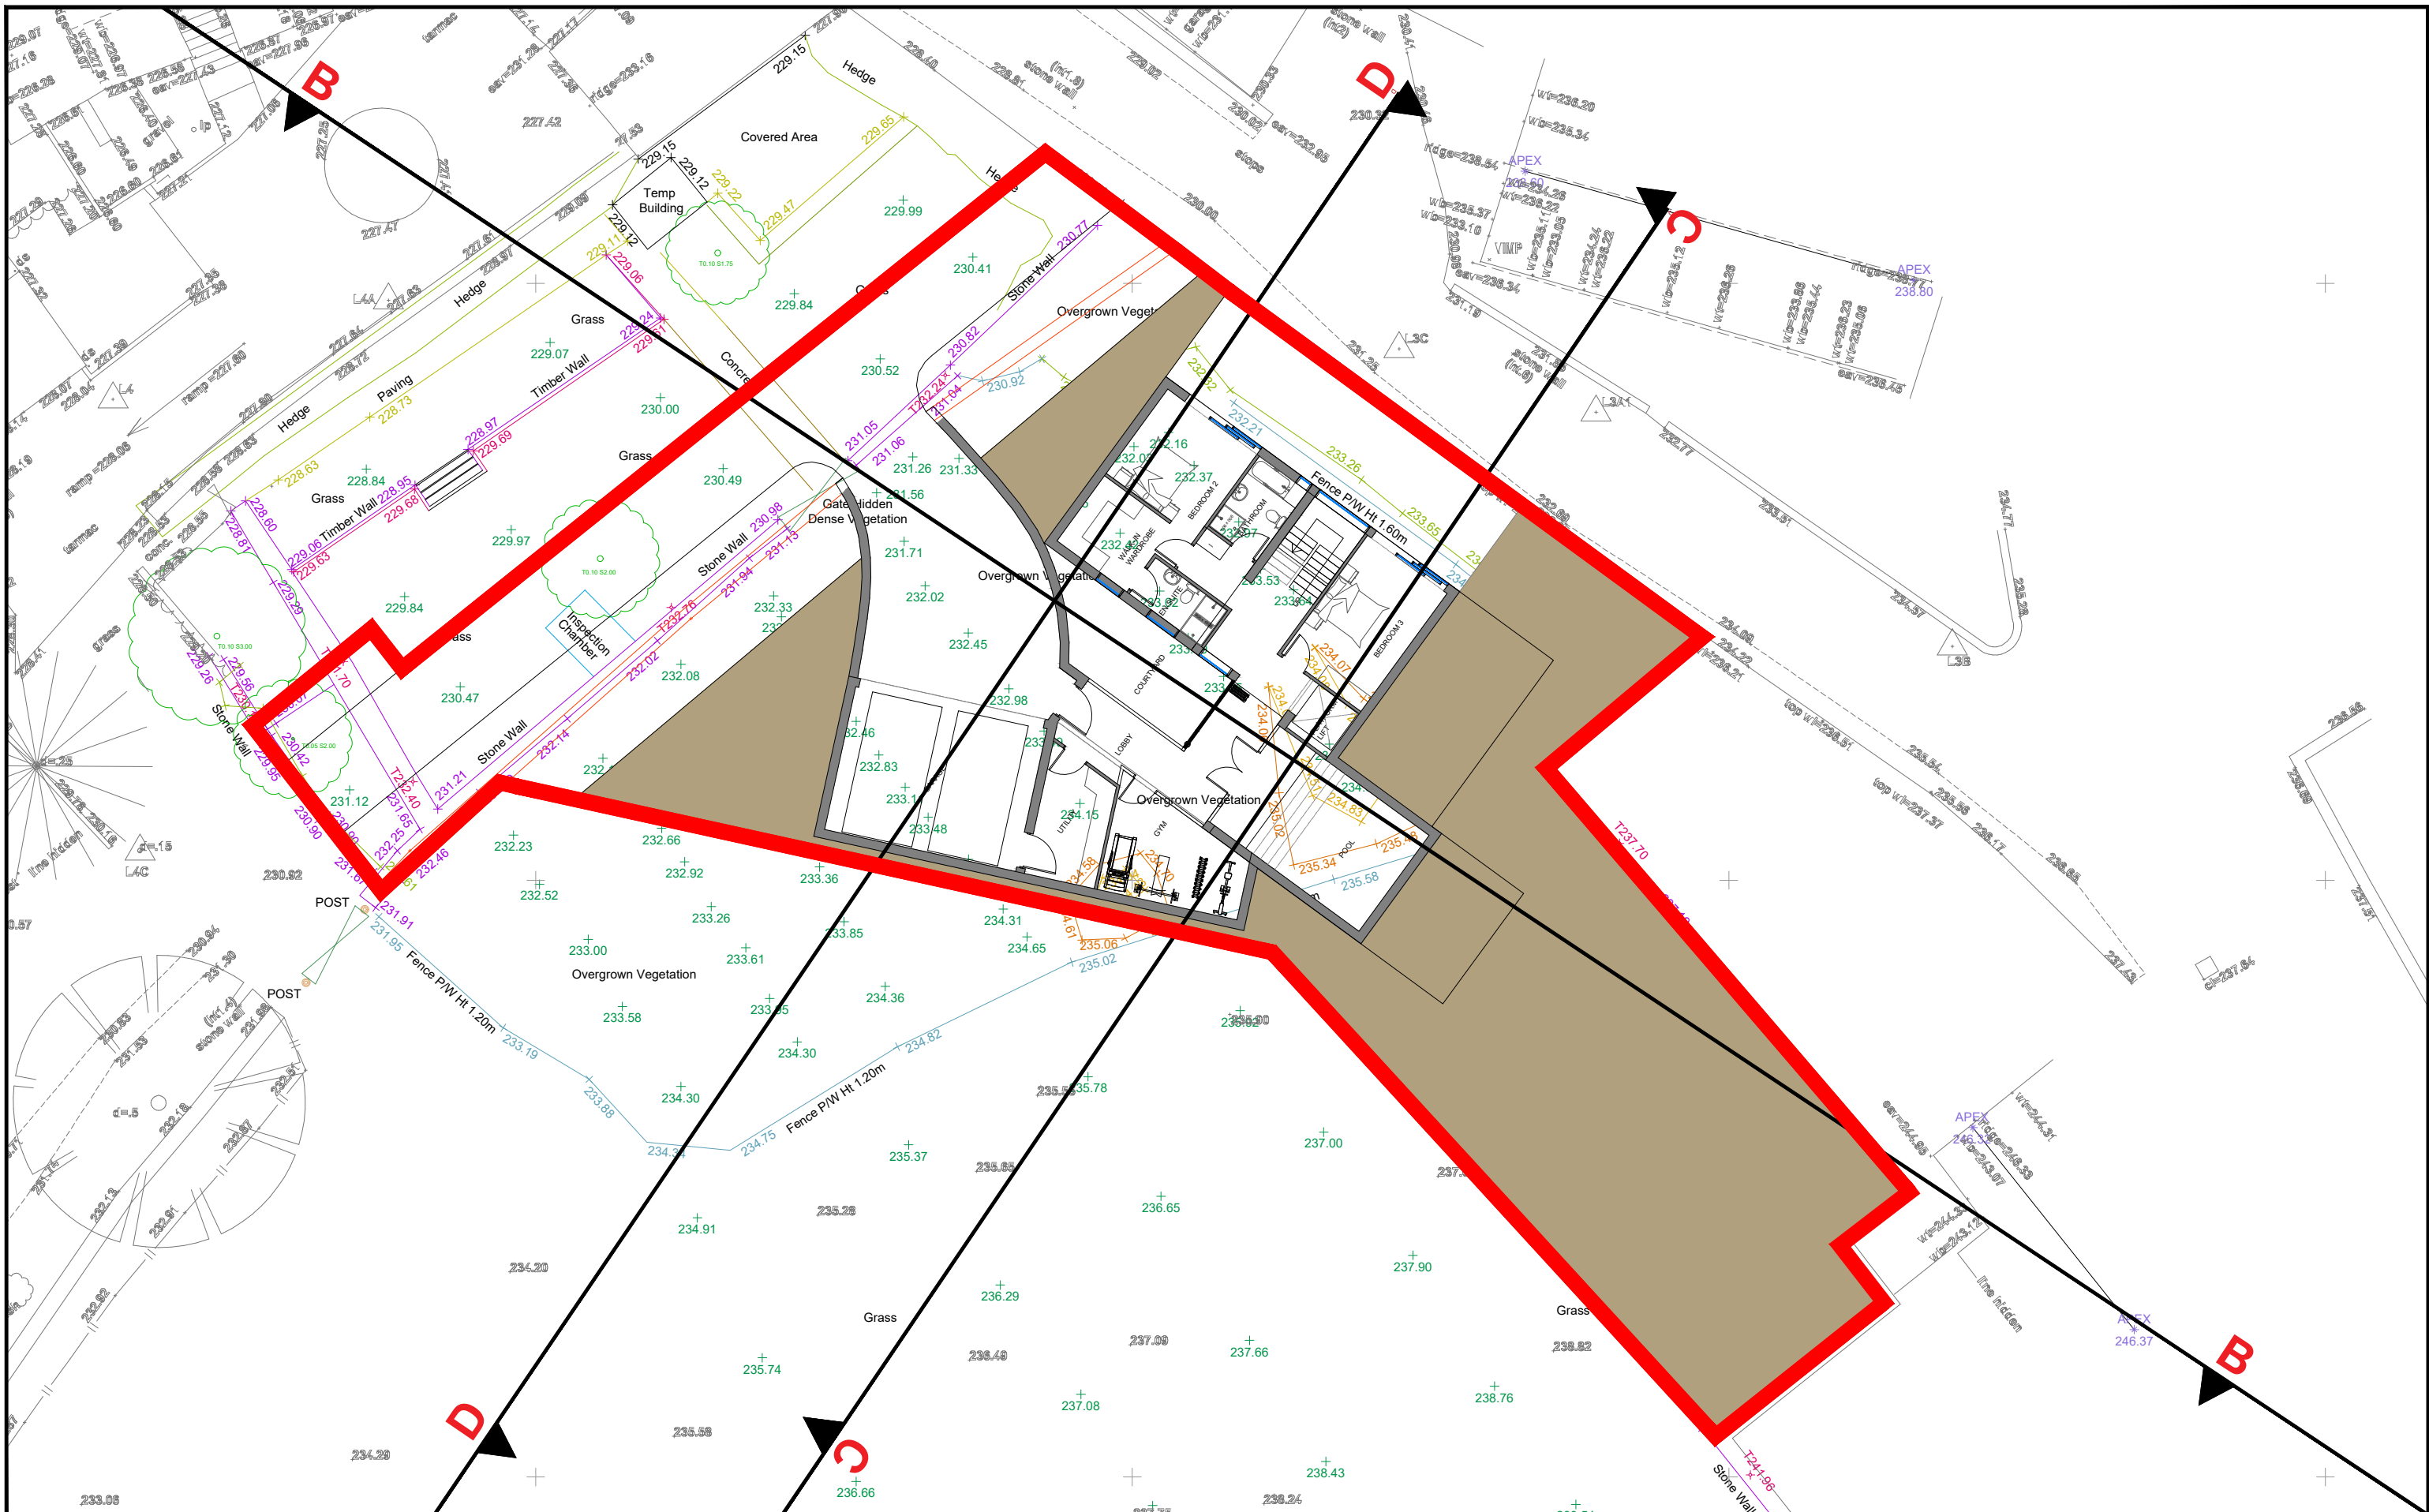

				 HOWARD & SEDDON A.R.I.B.A. CHARTERED ARCHITECTS 64 WASHWAY ROAD SALE, CHESHIRE, M33 7RE TEL NO. 0161 - 973 8296 FAX NO. 0161 - 962 3485 E-MAIL : ADMIN@HOWARDANDEDSON.CO.UK	PROJECT	CHAPEL BROW LAND REAR OF 44/46 TOWN LANE CHARLESWORTH FRONTING ACCESS FROM CHAPEL BROW SK13 5HQ	TITLE EXISTING & PROPOSED SITE SECTION CUT LINES	DRAWN HM	DRG No. 14,647 117	
					DATE 01.02.24					
A	FIRST ISSUE		HM		01.02.24	CLIENT		MISS FRANCESCA DUFFY	SCALE 1:200 (A3)	AMENDMENT A
REV		DESCRIPTION	BY		DATE					