




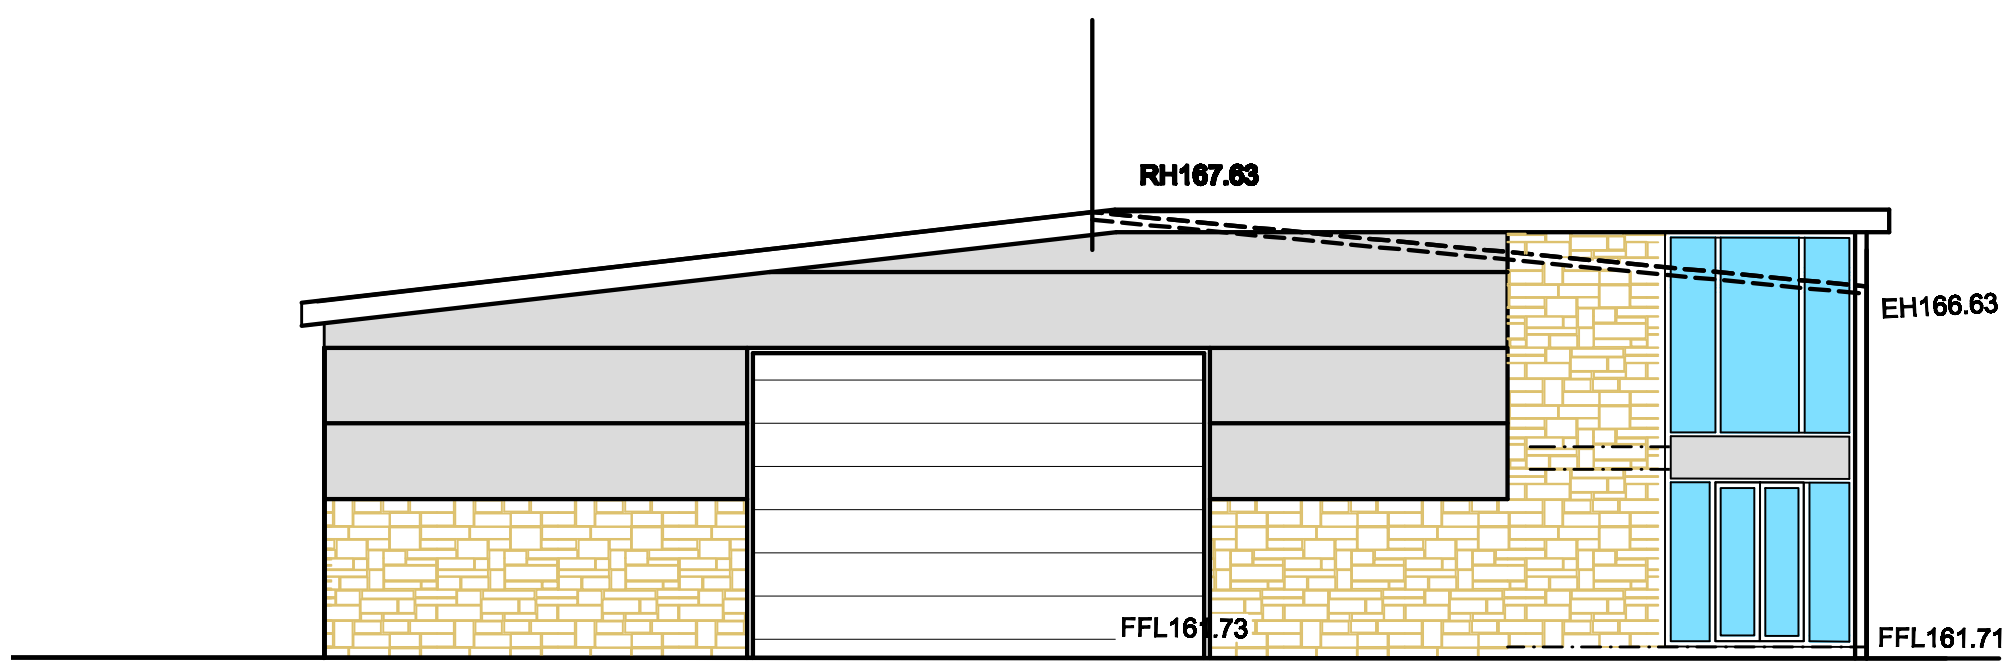



Proposed Elevation (East)
scale 1:100 @ A1)

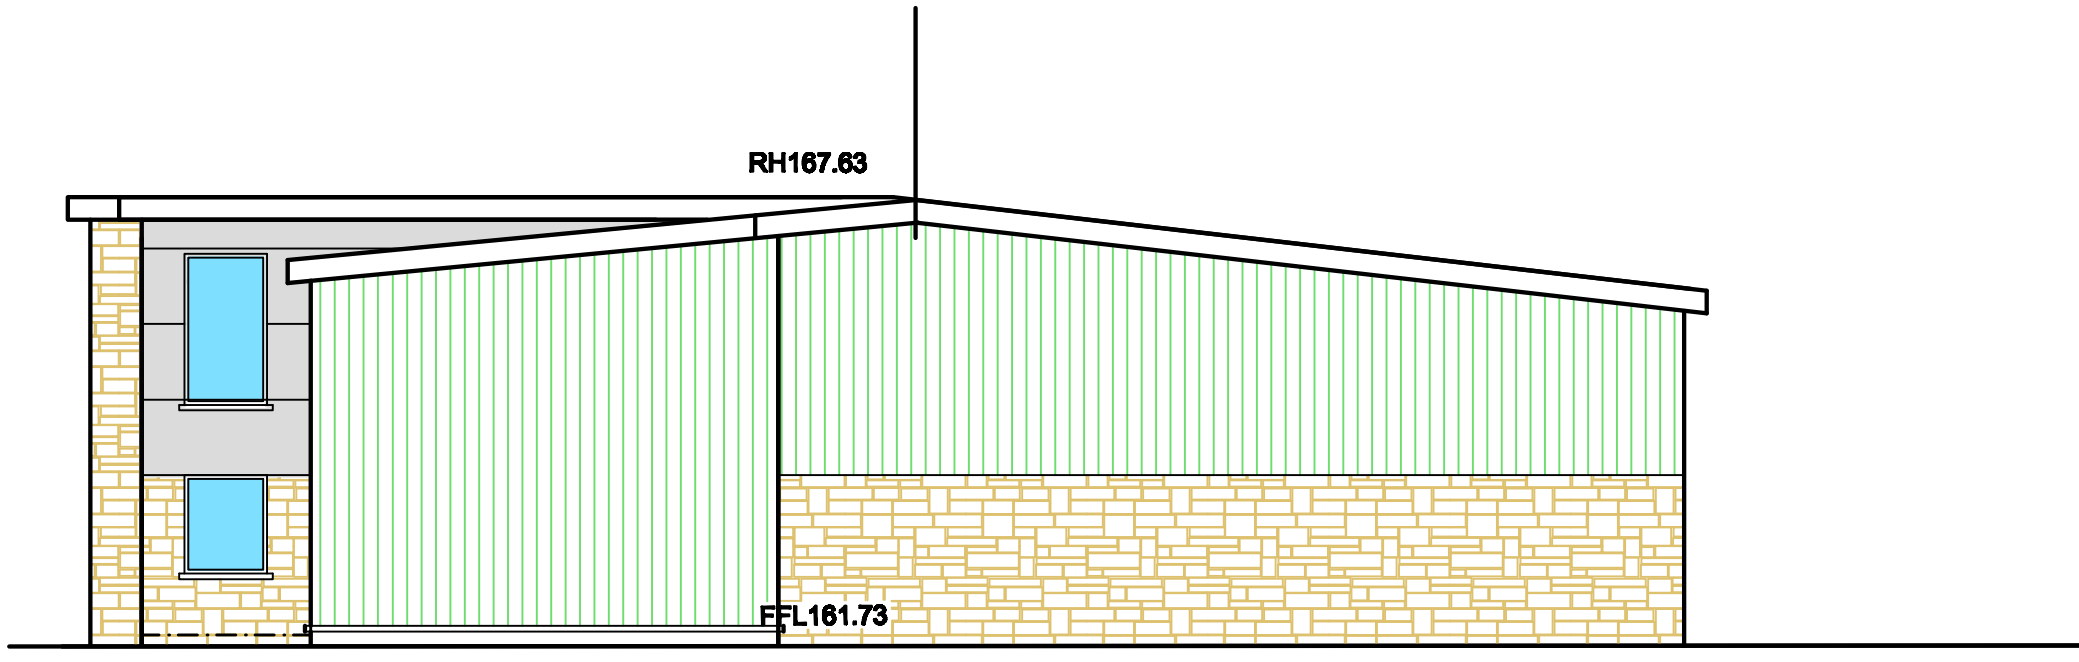

Proposed Elevation (West)
scale 1:100 @ A1)

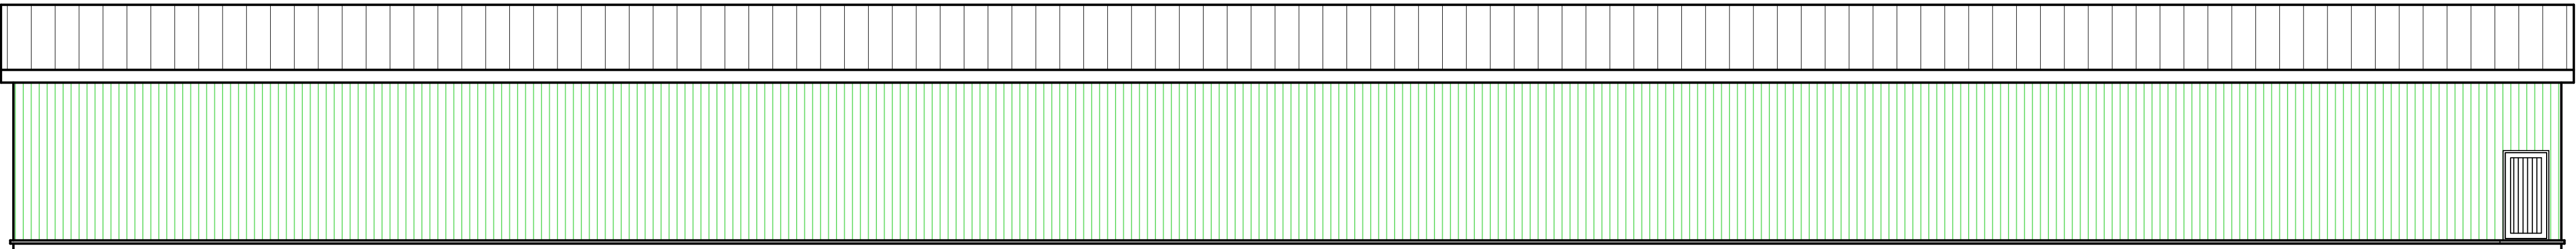

Proposed Elevation (south)
scale 1:100 @ A1)

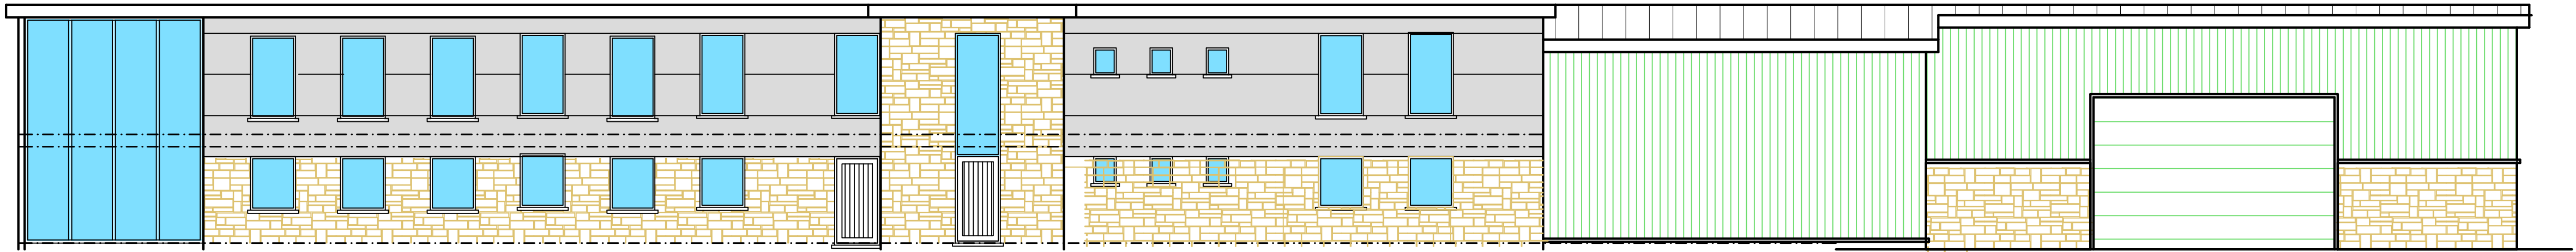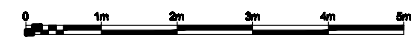

Proposed Elevation (North)
scale 1:100 @ A1)

