
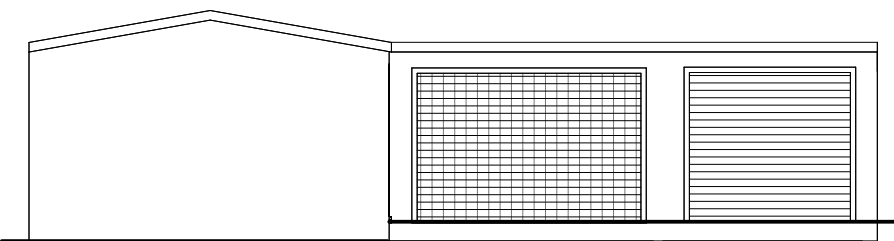



Garages - Existing

1 : 100

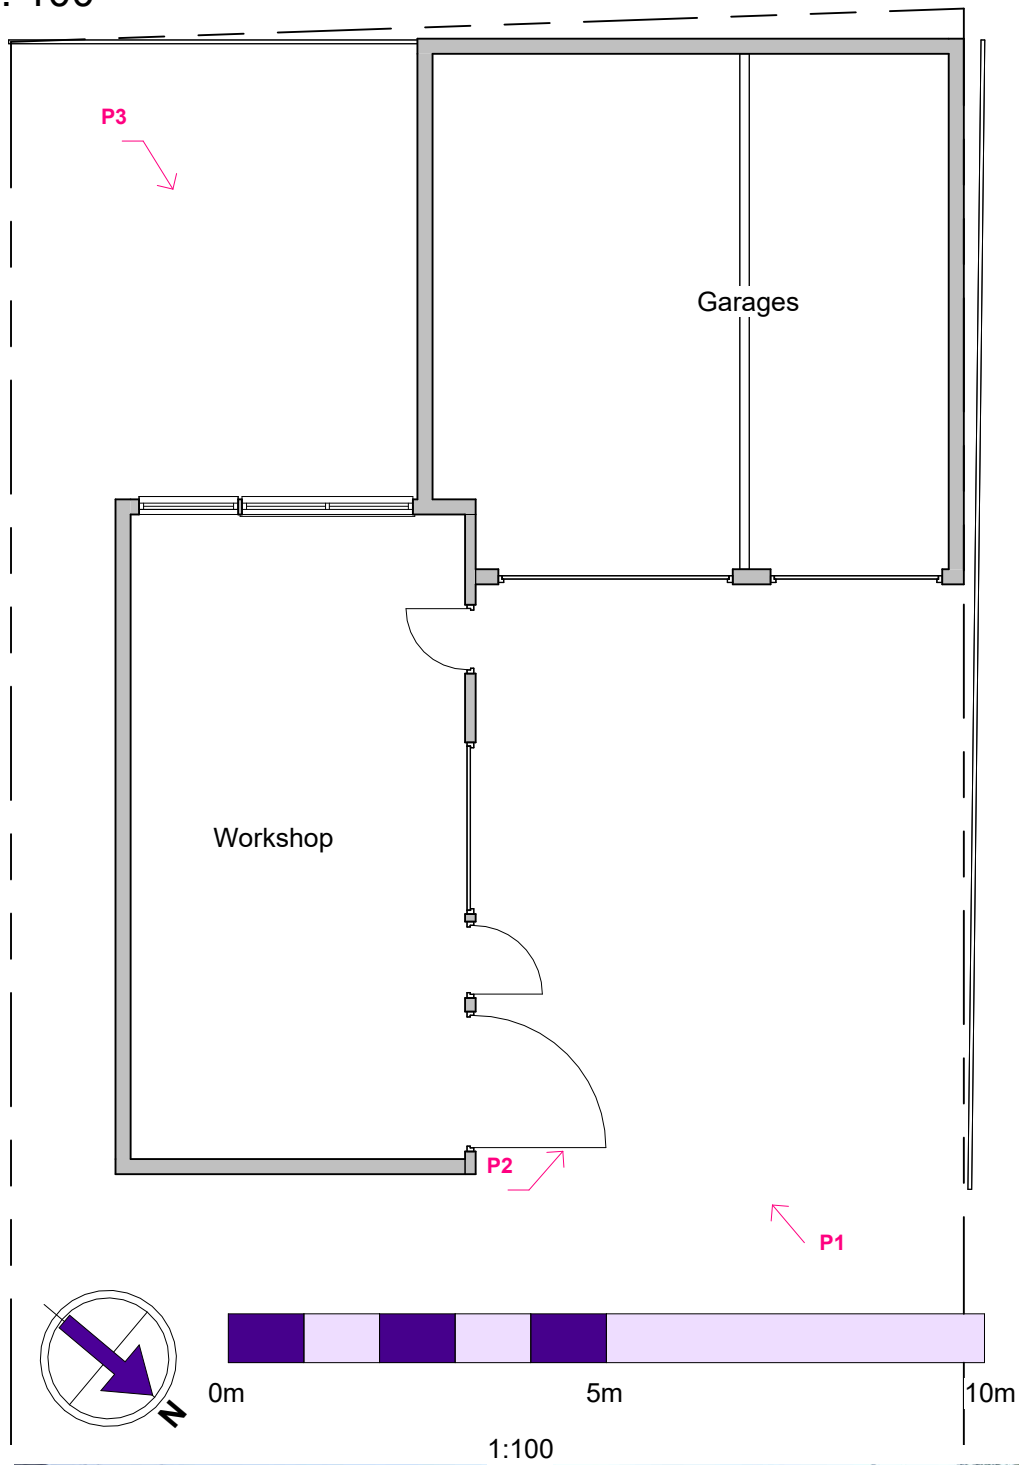


Garage Front E - Existing

1 : 100

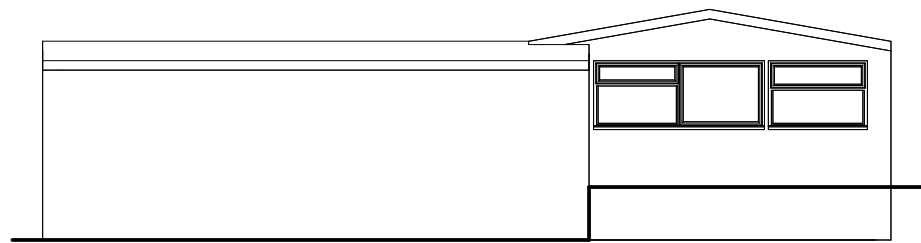


Garage Rear W - Existing

1 : 100

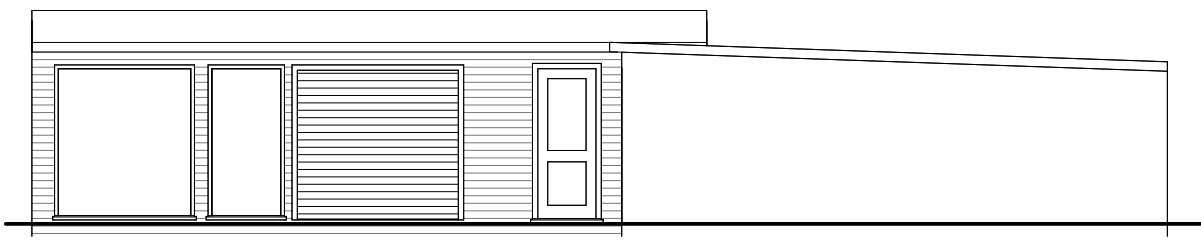

Garage side N - Existing

1 : 100

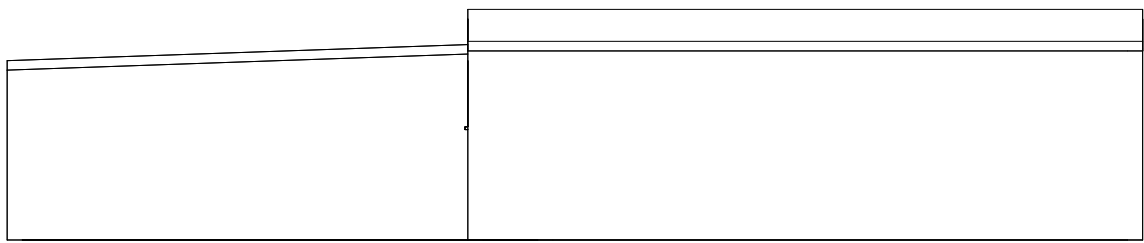

Garage side S - Existing

1 : 100



NOTES

- Existing outbuildings to be demolished;
- Site to be excavated down by approx 1.5m to enable level access;

18 London Road - New Build

Drawing Title
Existing
outbuildings floor
plans & elevations

Scale @ A2 1 : 100	Job Number JVD63
-----------------------	---------------------

Date/Time stamp 27/06/2023 16:52:04	Drafted by GC
---	------------------

Client Name
Mr S Paul

Sheet Number

A102

FOR SCALE DRAWING
PRINT AT 100% A2