


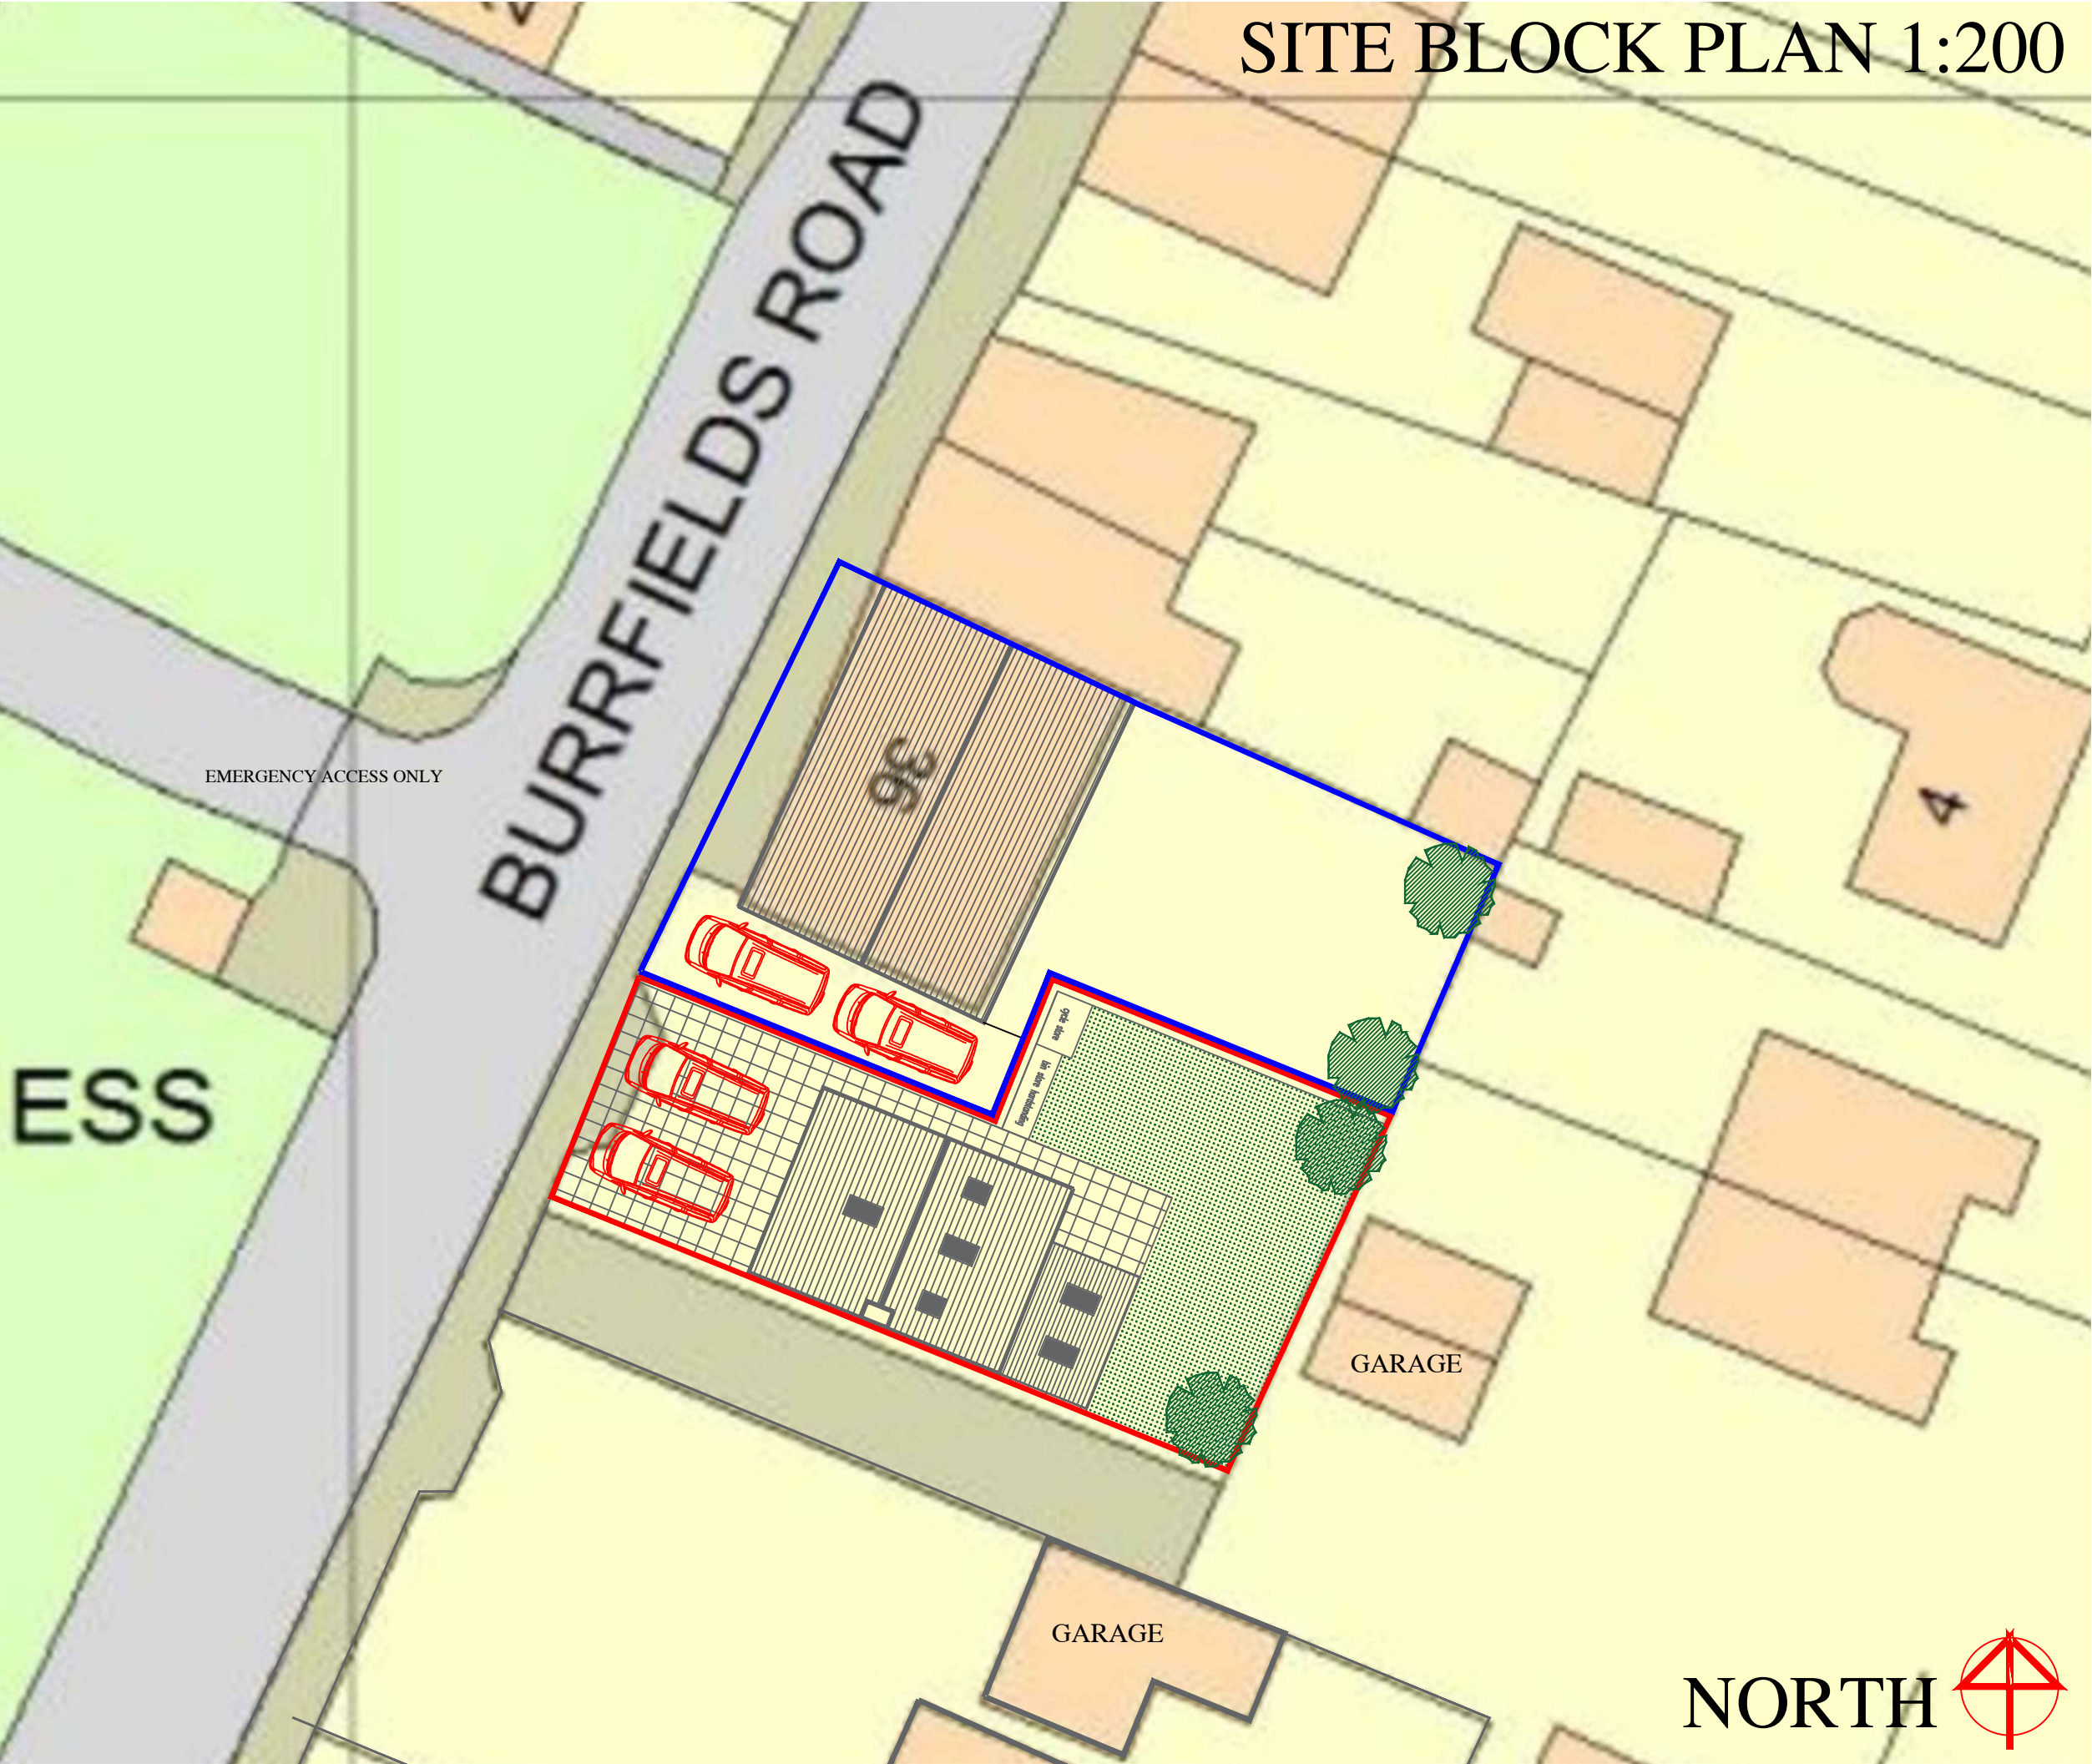

SITE BLOCK PLAN 1:200

0M 1M 2M 3M

DWG: BLOCK PLAN

36 BURRFIELDS ROAD

CHAPEL EN LE FRITH

REVISIONS:

1:100	CHECKED:
DATE: FEB'24	DRAWN:

©THIS DRAWING AND THE BUILDING WORKS DEPICTED ARE THE COPYRIGHT OF AJS ARCHITECTURE AND MAY NOT BE REPRODUCED OR AMENDED EXCEPT BY WRITTEN PERMISSION. NO LIABILITY WILL BE ACCEPTED FOR AMENDMENTS MADE BY OTHER PERSONS.

A.J.S ARCHITECTURE

32 carr road.
buxton.
derbyshire.
sk17 6wf.

h: 01298 26062
m: 07794 400237

BLOCK 01

36 BURRFIELDS RD