



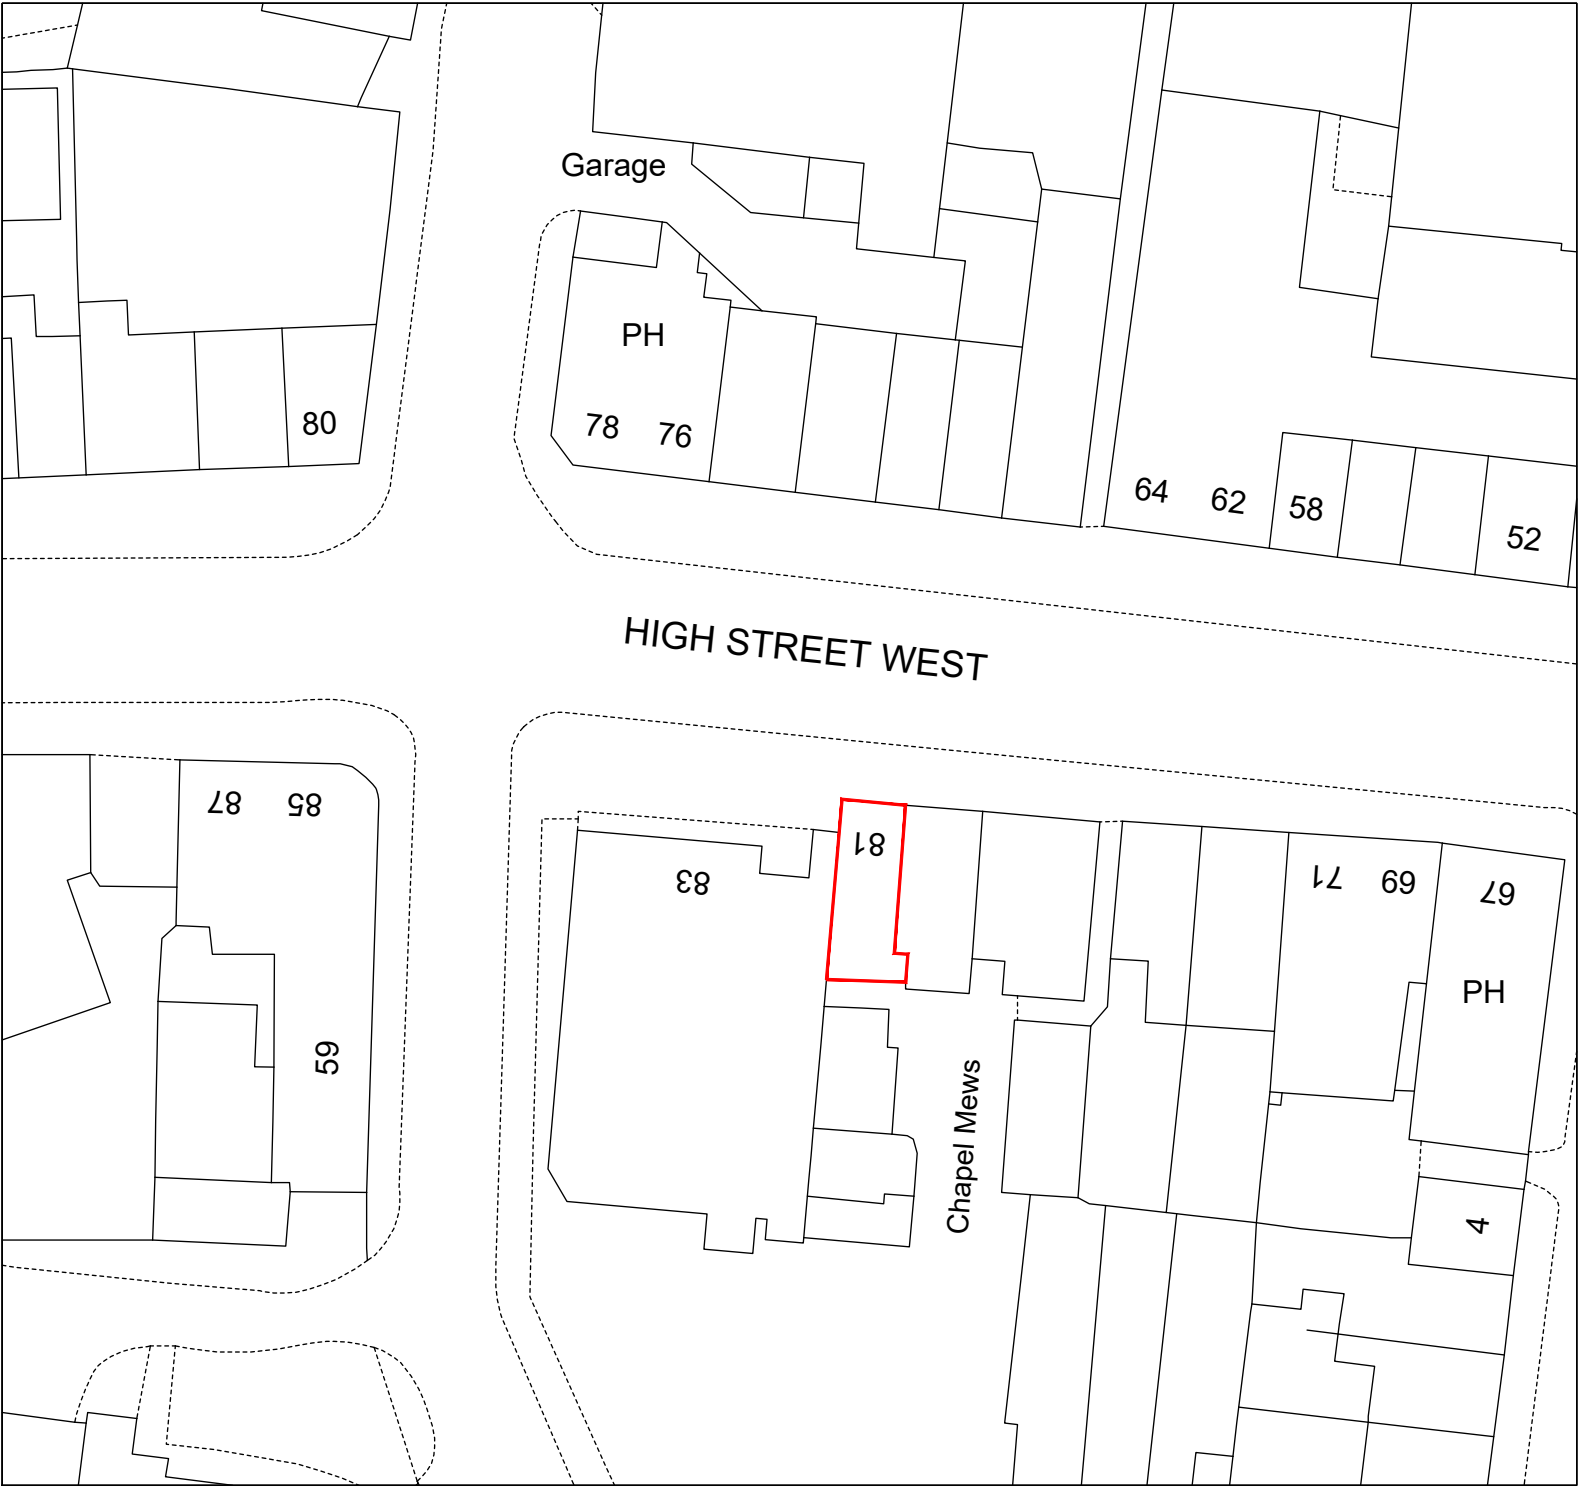

Location Plan Scale 1:500

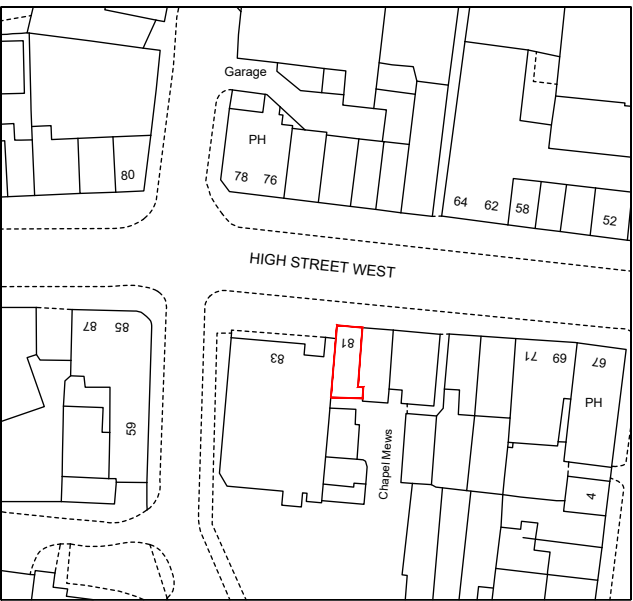

OS Plan Scale 1:1250

PROJECT Illuminated Advertisements - no.81 High Street West, Glossop, SK13 8AZ		DRAWING NUMBER HSW: 001		
DRAWING OS and Location Plan		REVISION	DRAWN MV DATE Oct 2023	CHECKED SCALE 1:500/ 1250@A3