




Ground Floor as Existing
Scale 1:50

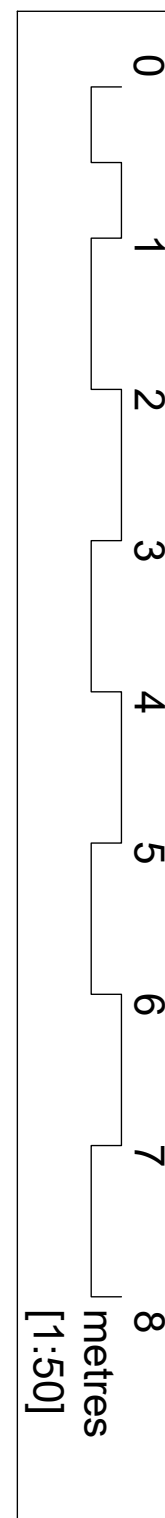

PROJECT Illuminated Advertisements - no.81 High Street West, Glossop, SK13 8AZ		DRAWING NUMBER HSW:002		
DRAWING Ground Floor as Existing		REVISION	DRAWN MV DATE Oct 2023	CHECKED SCALE 1:50 @ A3