


Note: No proposed amendments.

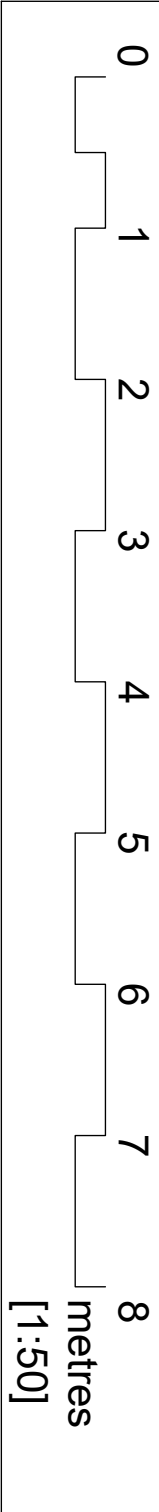

Ground Floor as Proposed
Scale 1:50

PROJECT Illuminated Advertisements - no.81 High Street West, Glossop, SK13 8AZ		DRAWING NUMBER HSW:004		
DRAWING Ground Floor as Proposed		REVISION	DRAWN MV DATE Oct 2023	CHECKED SCALE 1:50 @ A3