



NOTE- Drawings taken from original planning drawings undertaken by others, all dimensions to be checked on site.

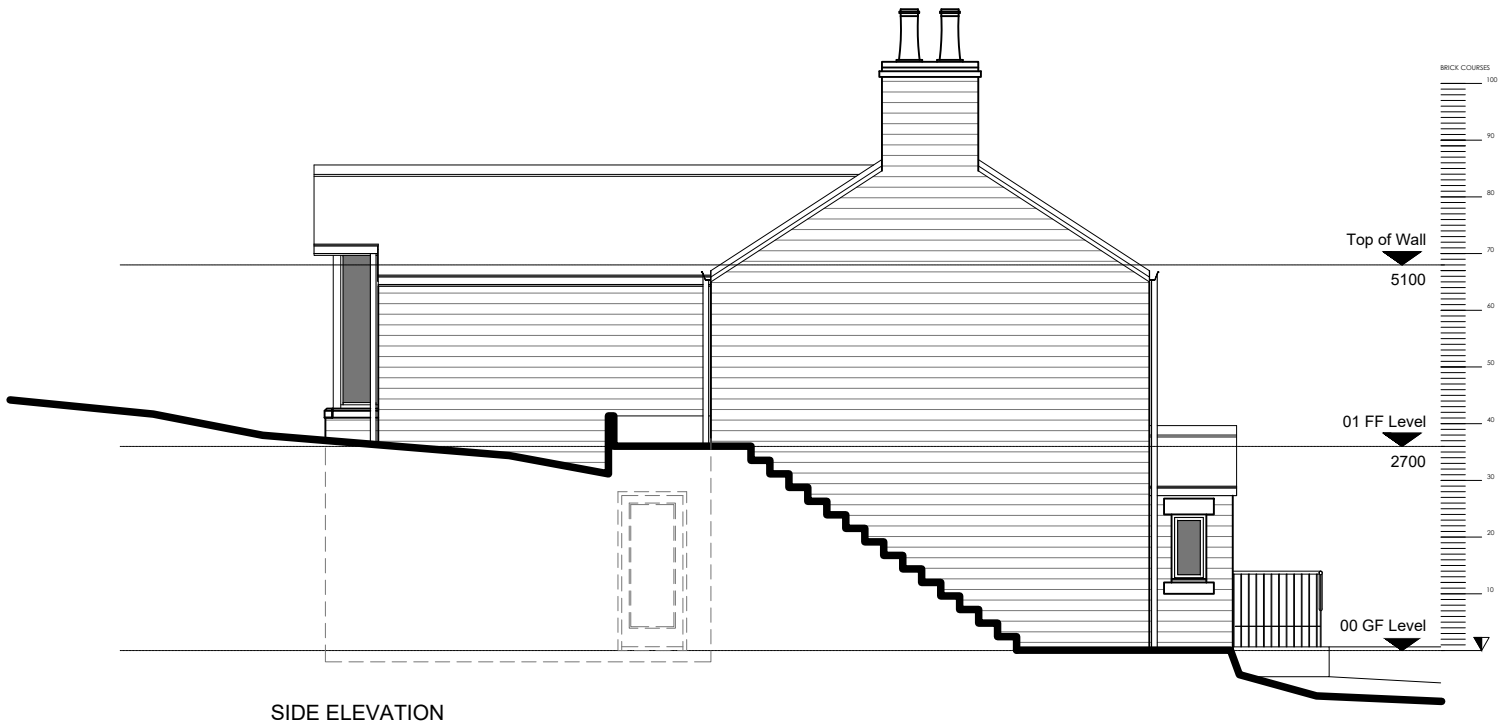

East Facing Elevation As Proposed

Scale 1:100@A3

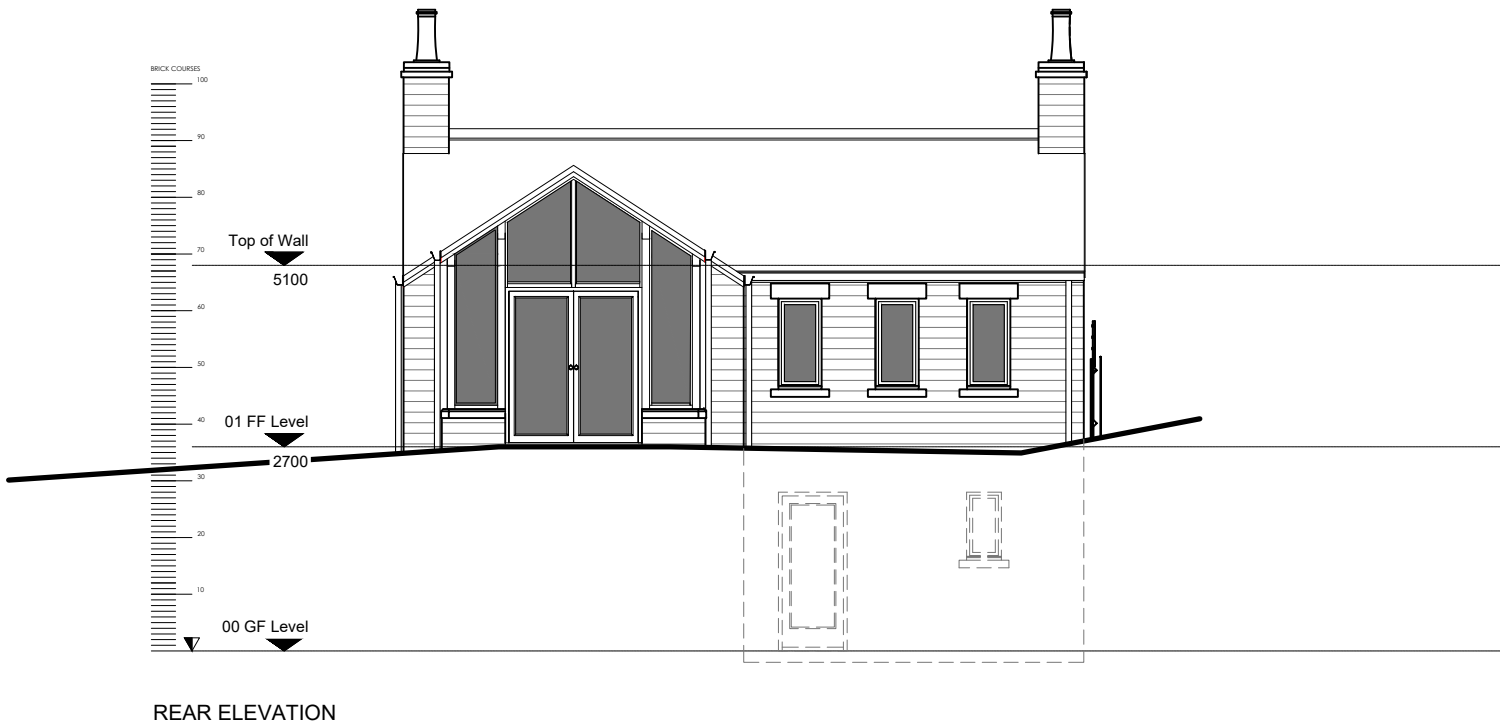

South Facing Elevation As Proposed

Scale 1:100@A3

ISSUED FOR PLANNING

REVISION	DATE	DRAWN	CHECKED	DESCRIPTION	SCALE	DATE
CLIENT	NEIL RICHARDS				1:100 @A3	JAN 2024
PROJECT	PLOT 2 - TOWN LANE	DRAWN	MH	CHECKED		
DRAWING TITLE	ELEVATIONS AS PROPOSED	JOB NUMBER		DRAWING NO.	230606	206
	SHEET 2 OF 2					

TIMEARCHITECTS

Creative Conservation - Inspiring Design. Time Architects 226-228 Holme Lane, Sheffield, S64JZ
Registered Company Number in England and Wales: 8033383, Director: Michael Leigh
W. www.timearchitects.co.uk E. info@timearchitects.co.uk T. 0114 430 0114
all rights reserved, report all discrepancies, check dimensions on site