
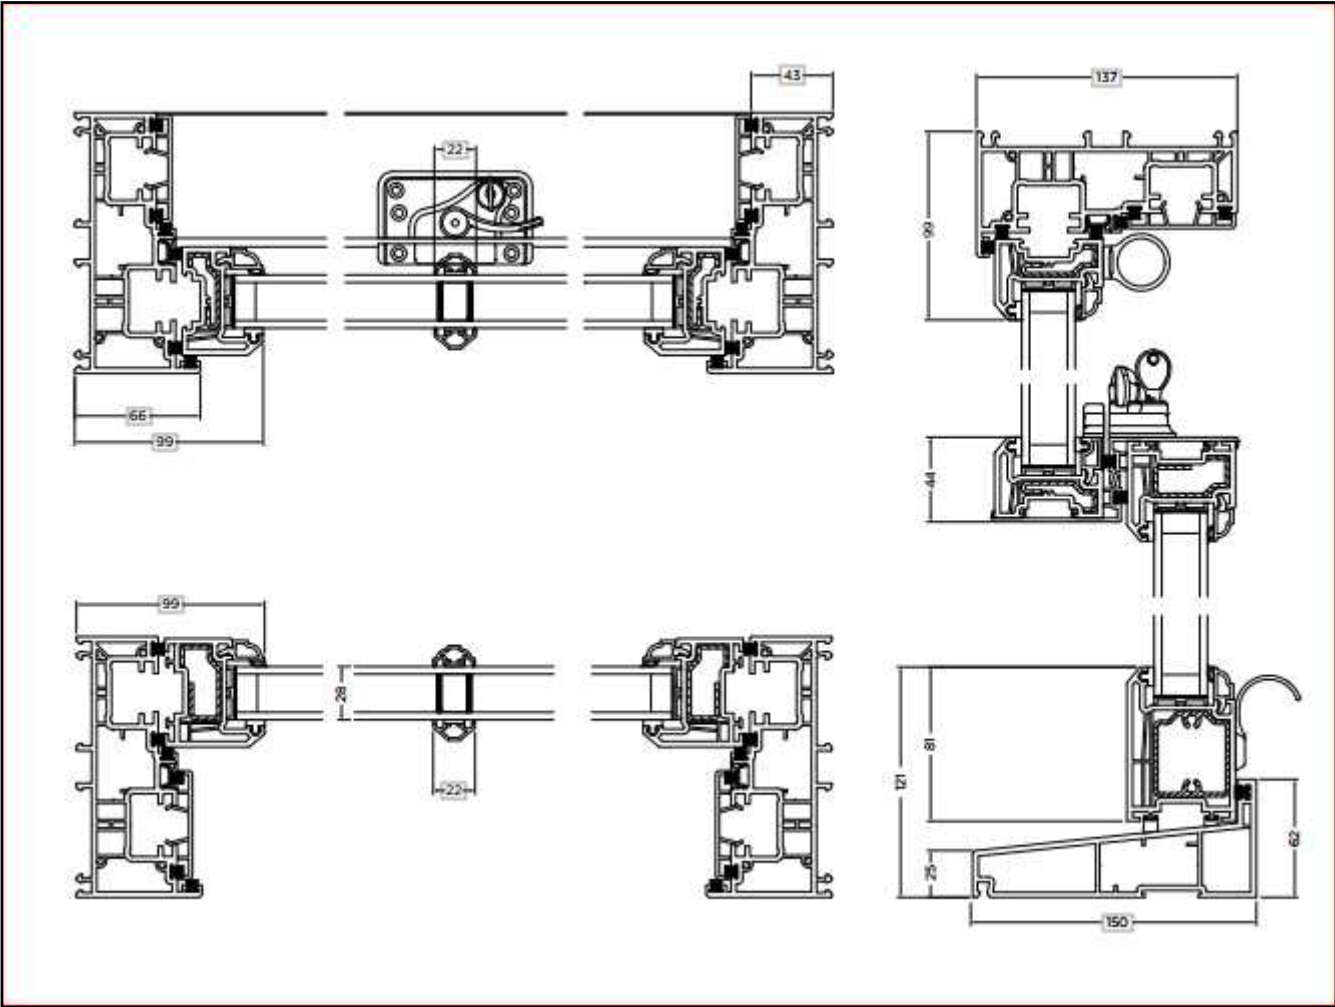


All frames to be UPVC Heritage with 28mm double glazed units.

All lintels heads to be natural stone to match existing.

Windows to the NW Elevation to be obscure glazed.

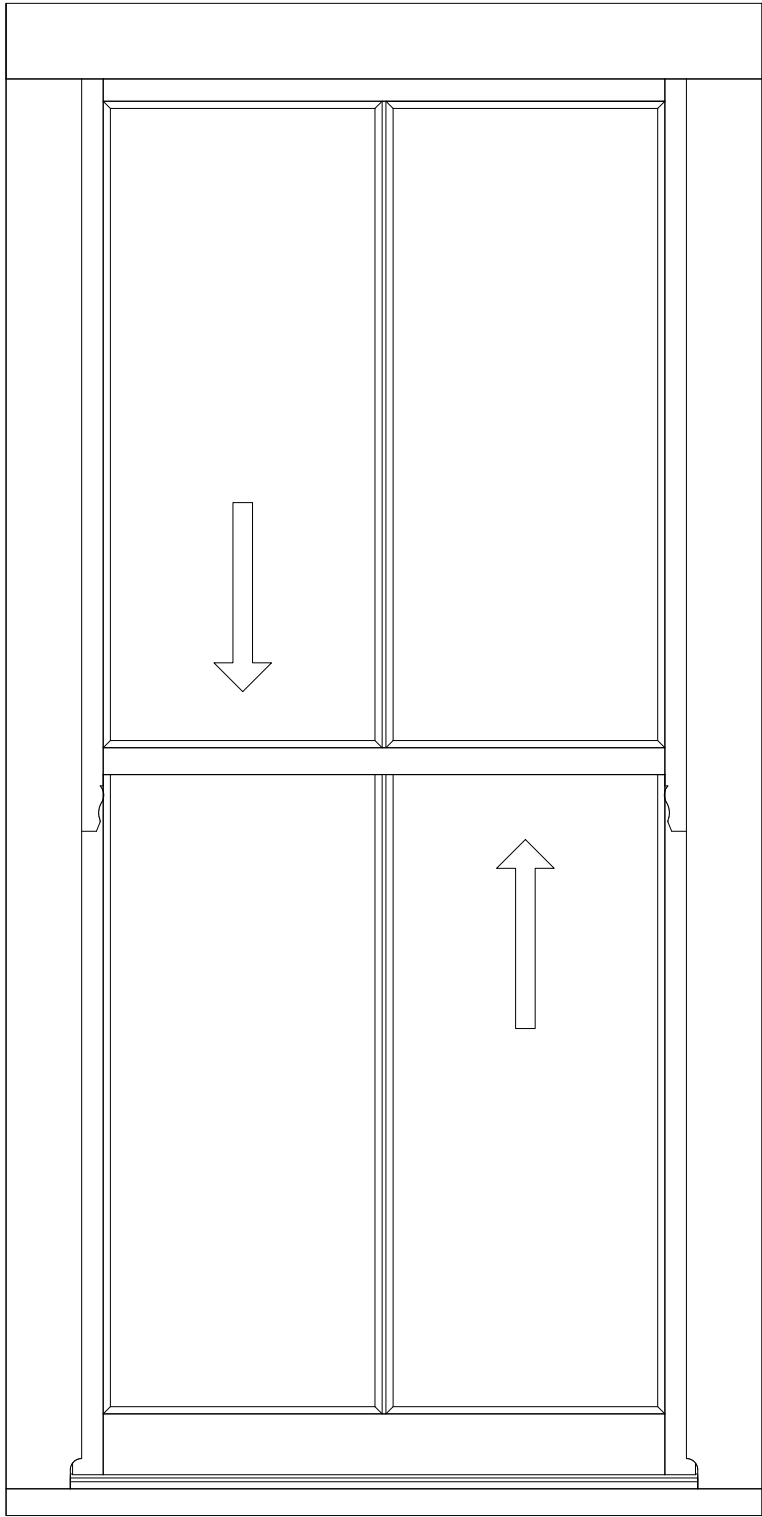

Sections

Proposed Front Door

Entrance Type Residential	Door Int. Colour White
Frame Style Standard	Door Ext. Glass CTB 17.2
Frame Int. Colour White	TopBox Glass Not selected
Frame Ext. Colour White	Hardware Colour Gold
Door Style Ludlow 2	Int. Handle Lever/Lever Handle
Door Ext. Colour Blue	Letterplate No Letterplate



External View



Internal View



Gutters to be Seamless Aluminium roll-formed on site from sturdy pre-coated aluminium coil to the precise size of your the adjacent buildings. Gutters to be of a standard 5" (125mm) ogee profile in black to match existing. RWP black to match existing.