



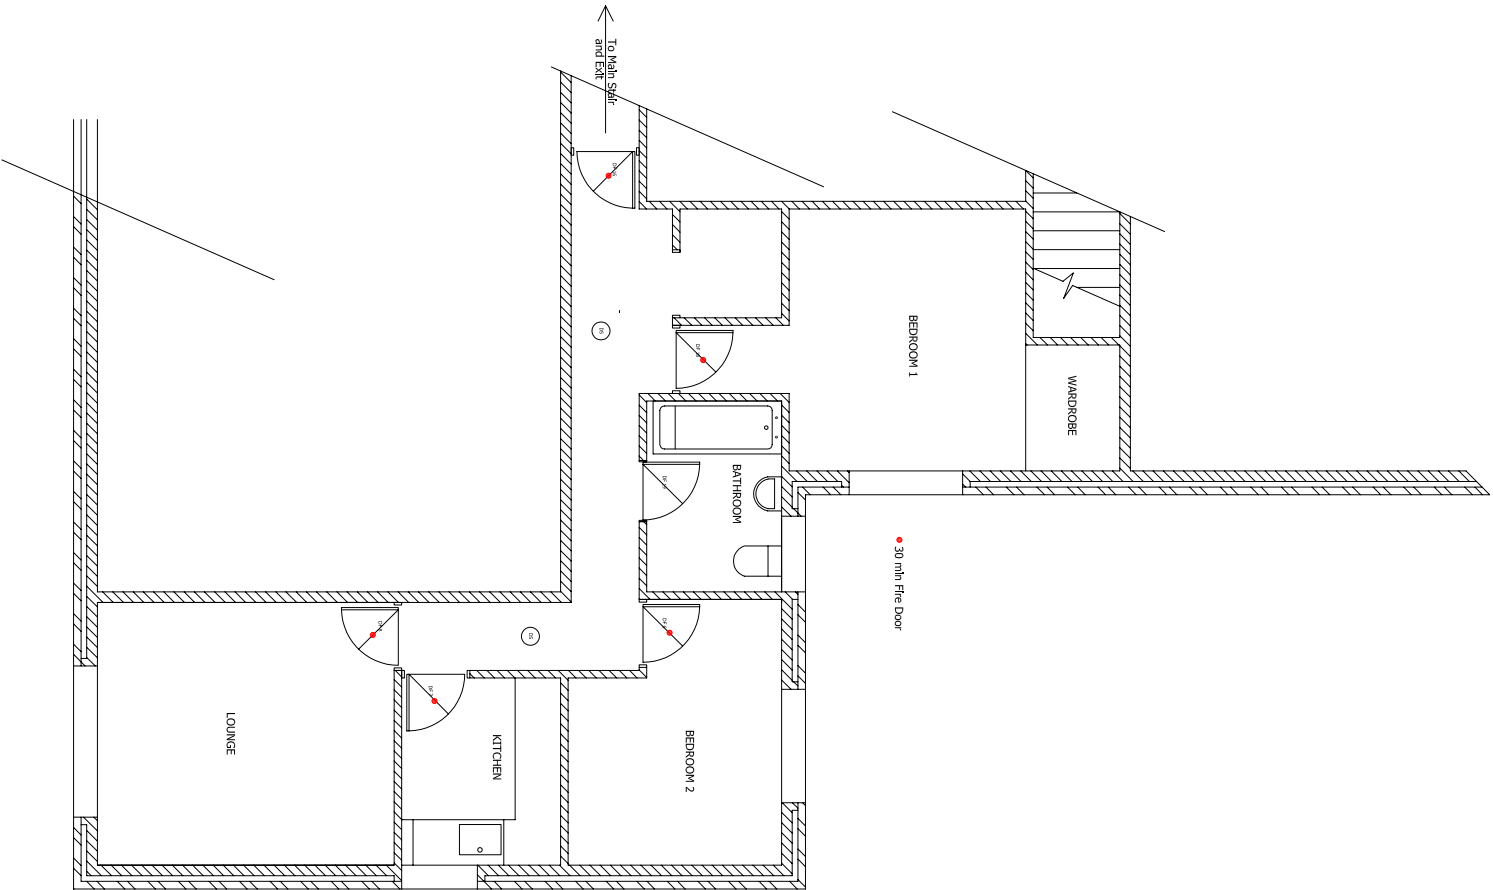


Existing (@ First Floor)

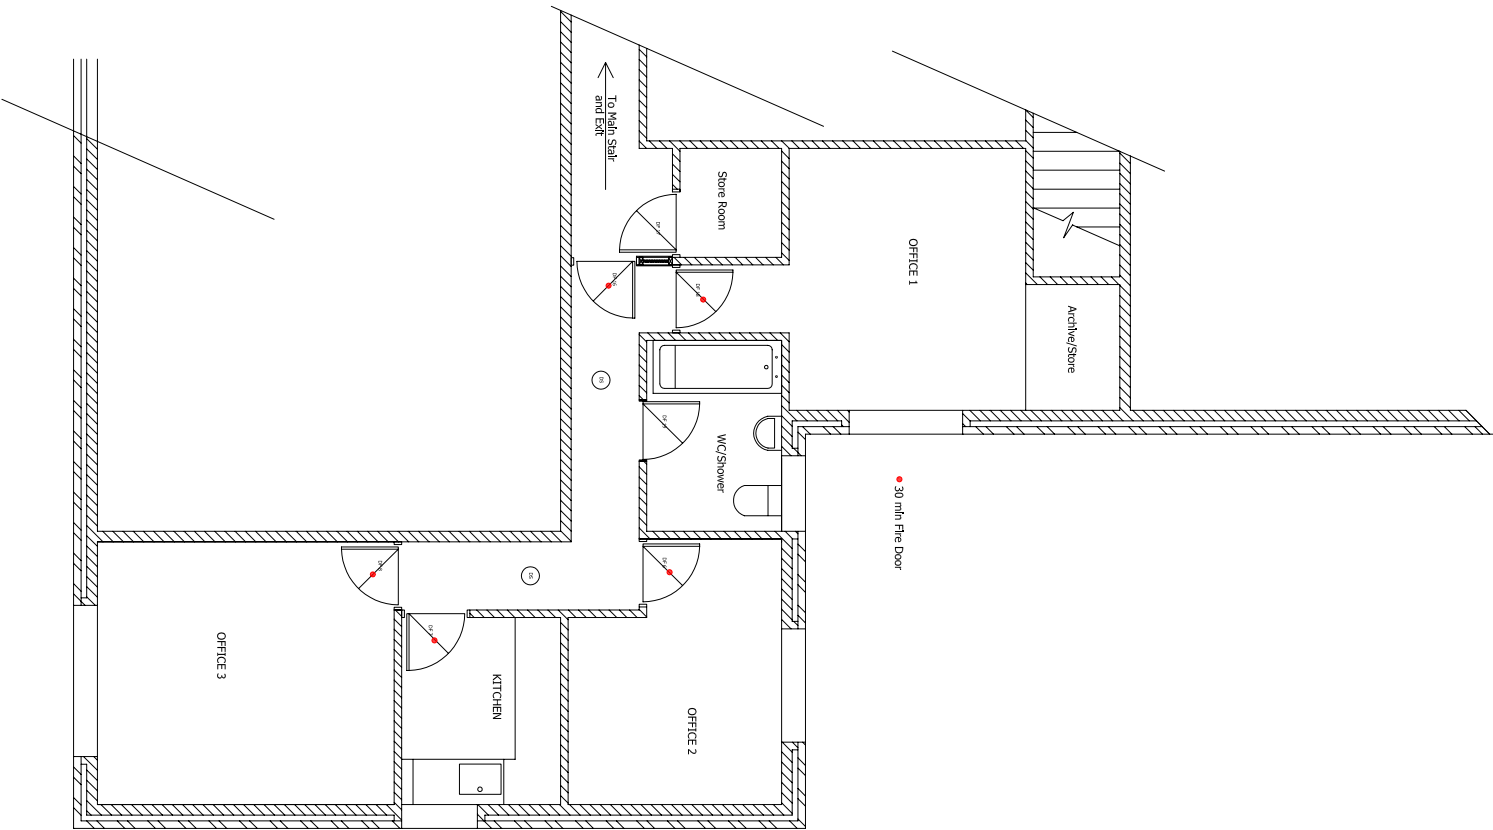


Proposed (@ First Floor)

DRAWN	PAL	DATE	March 2024	Chapel en le Frith Golf Club The Cockyard
JOB No	CGC/01/2024	SCALE	1:100 @ A3	Manchester Road Chapel en le Frith
DWG No	01	Rev		HighPeak. SK23 9UH

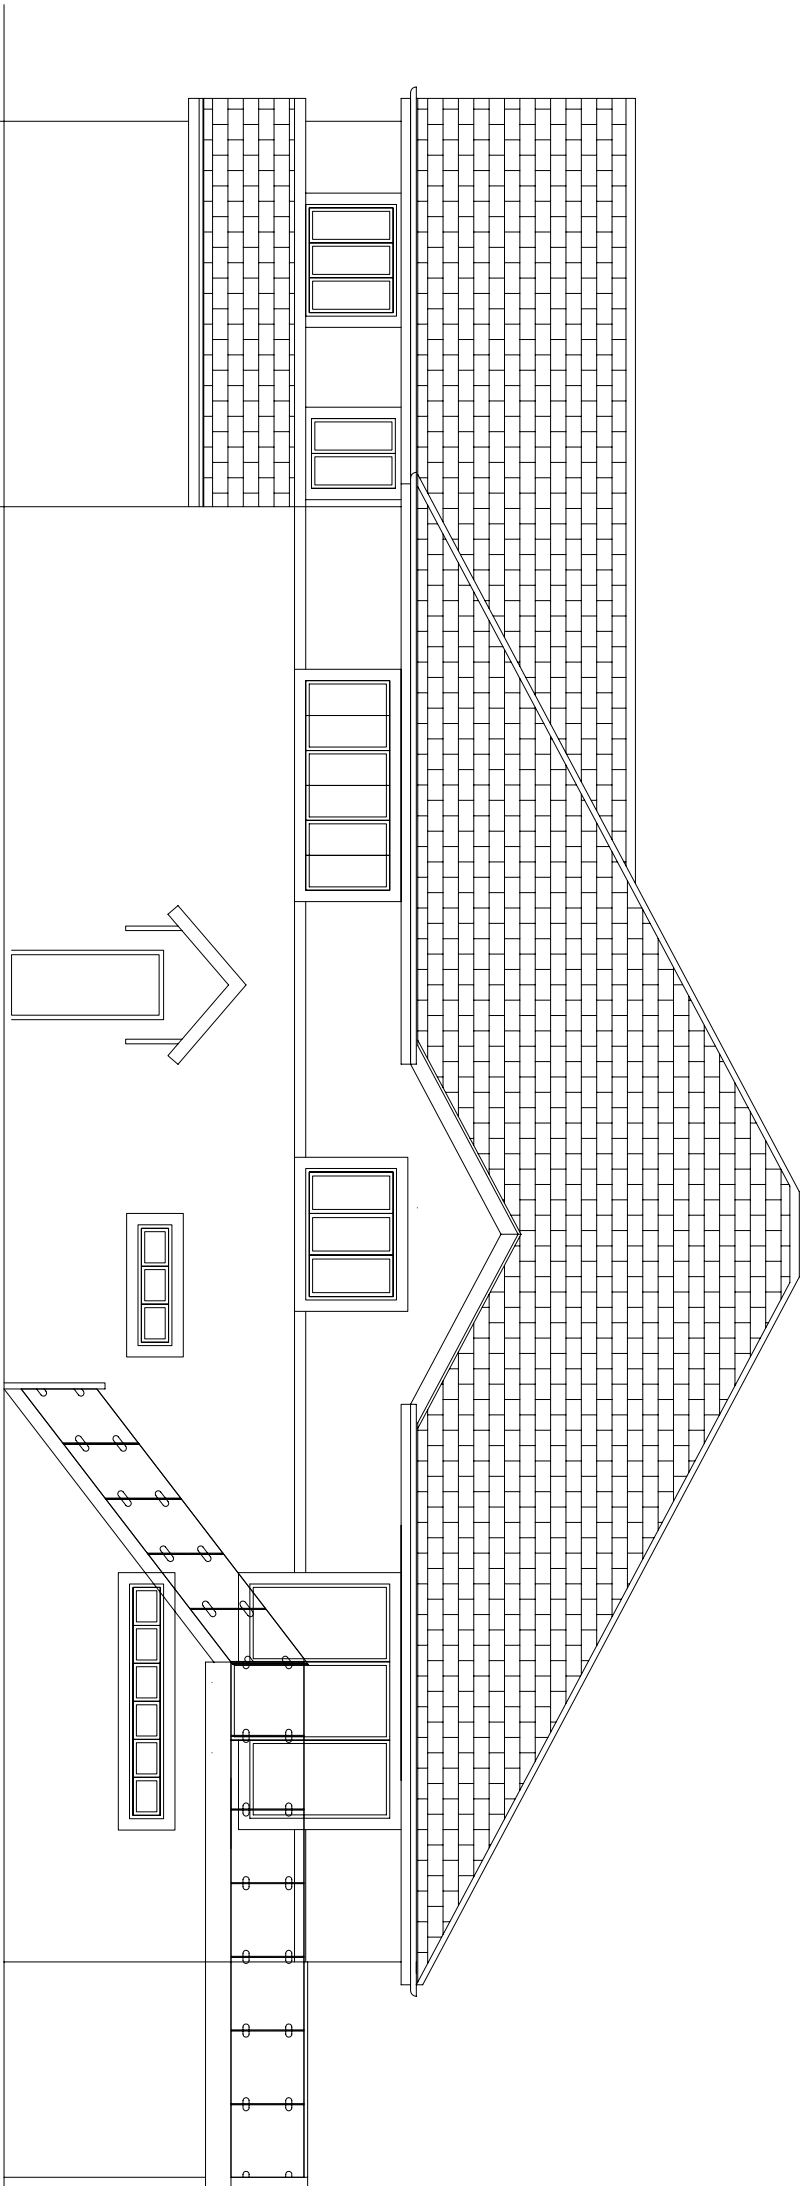


Existing Rear (North) Elevation

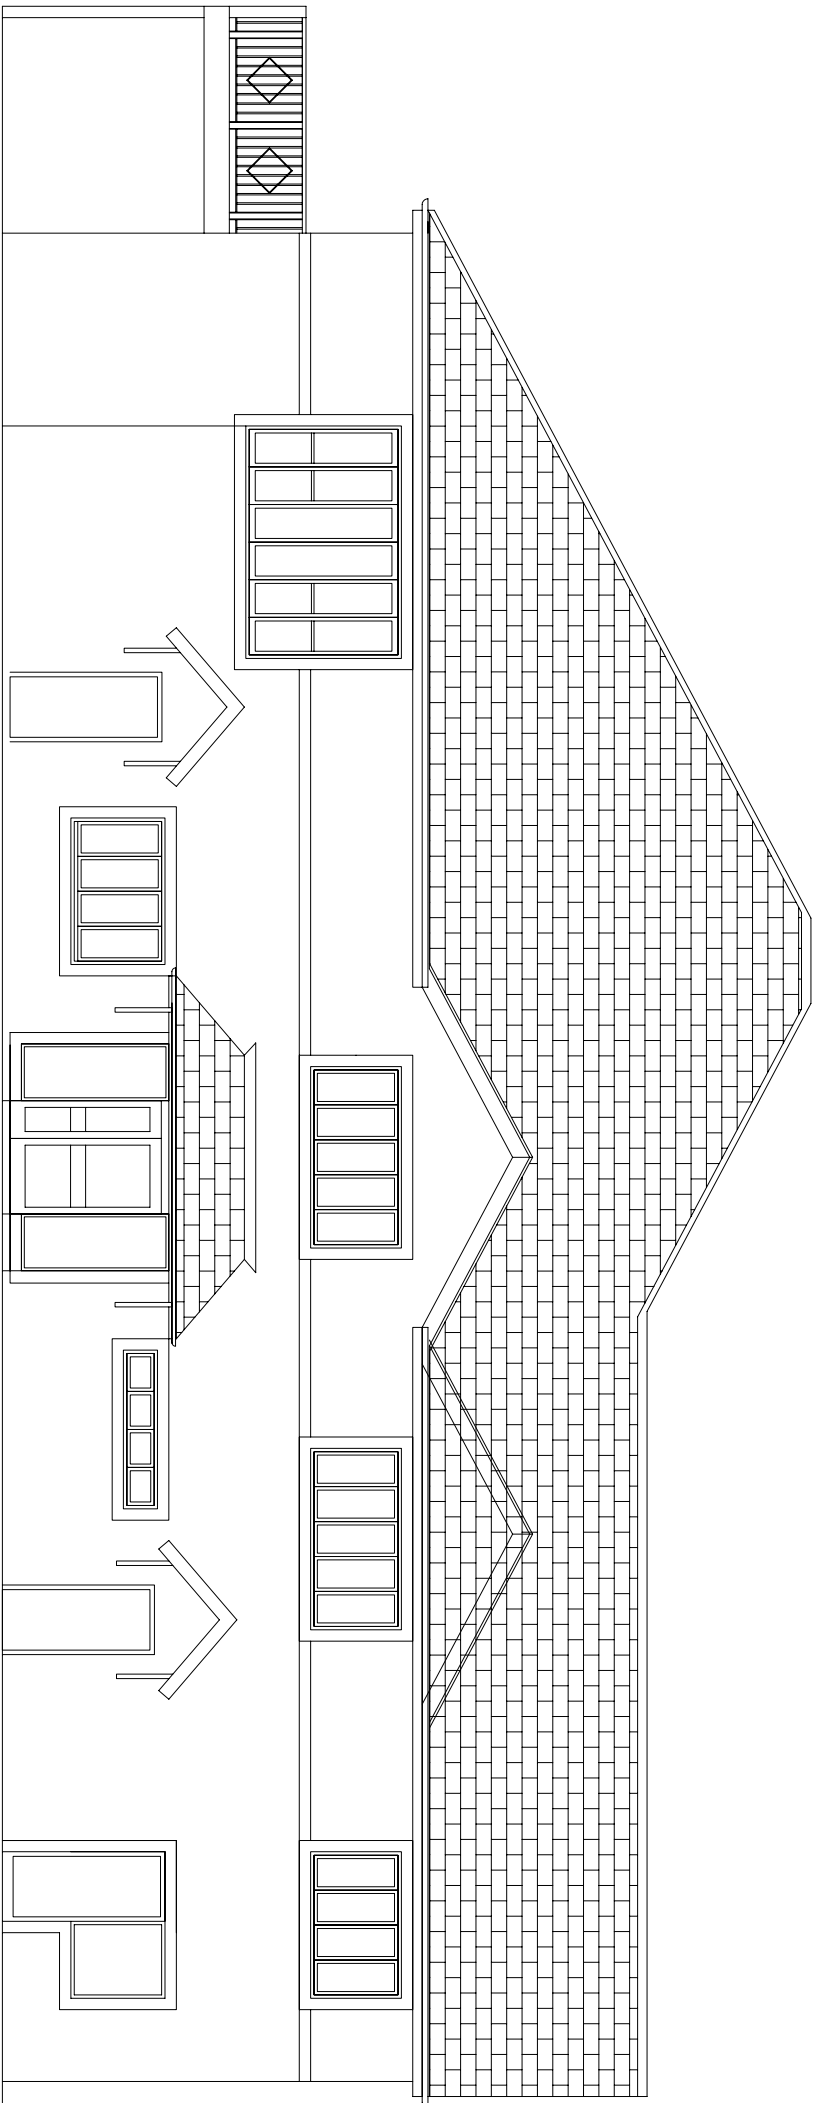


Existing Front (South) Elevation

DRAWN	PAL	DATE	March 2024	Chapel en le Frith Golf Club The Cockyard
JOB No	CGC/01/2024	SCALE	1:100 @ A3	Manchester Road Chapel en le Frith
DWG No	02	Rev		HighPeak. SK23 9UH

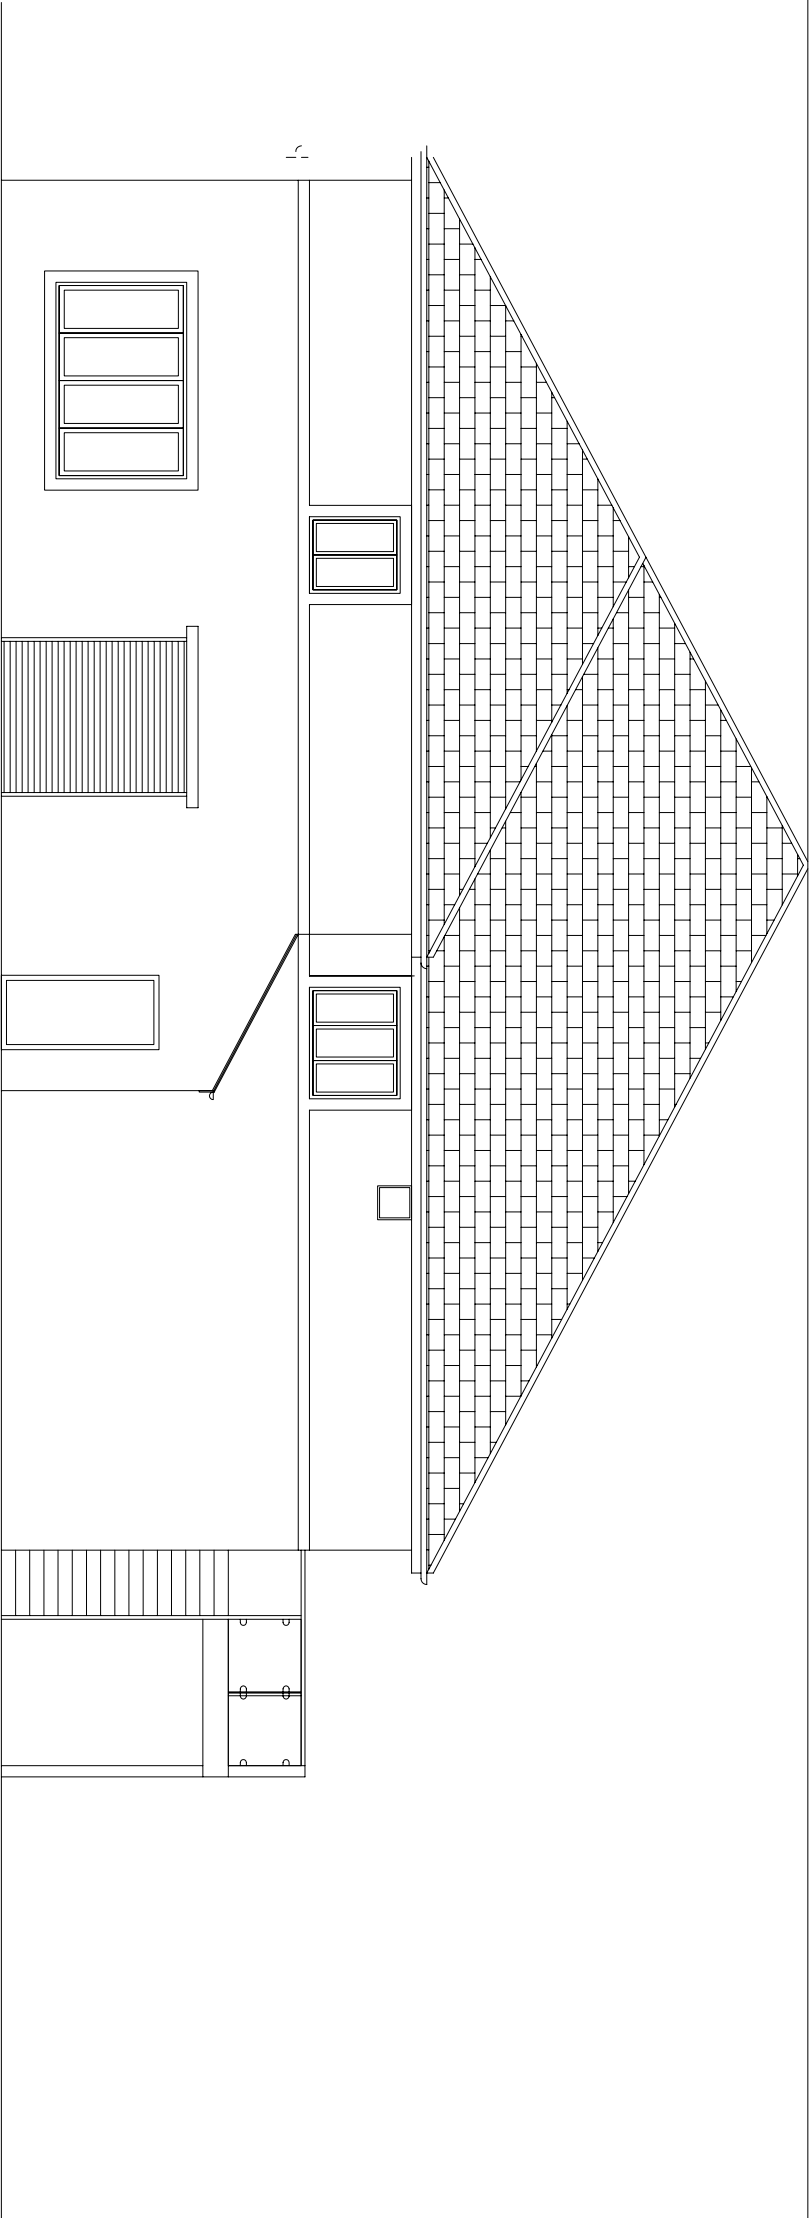

Existing Side (East) Elevation

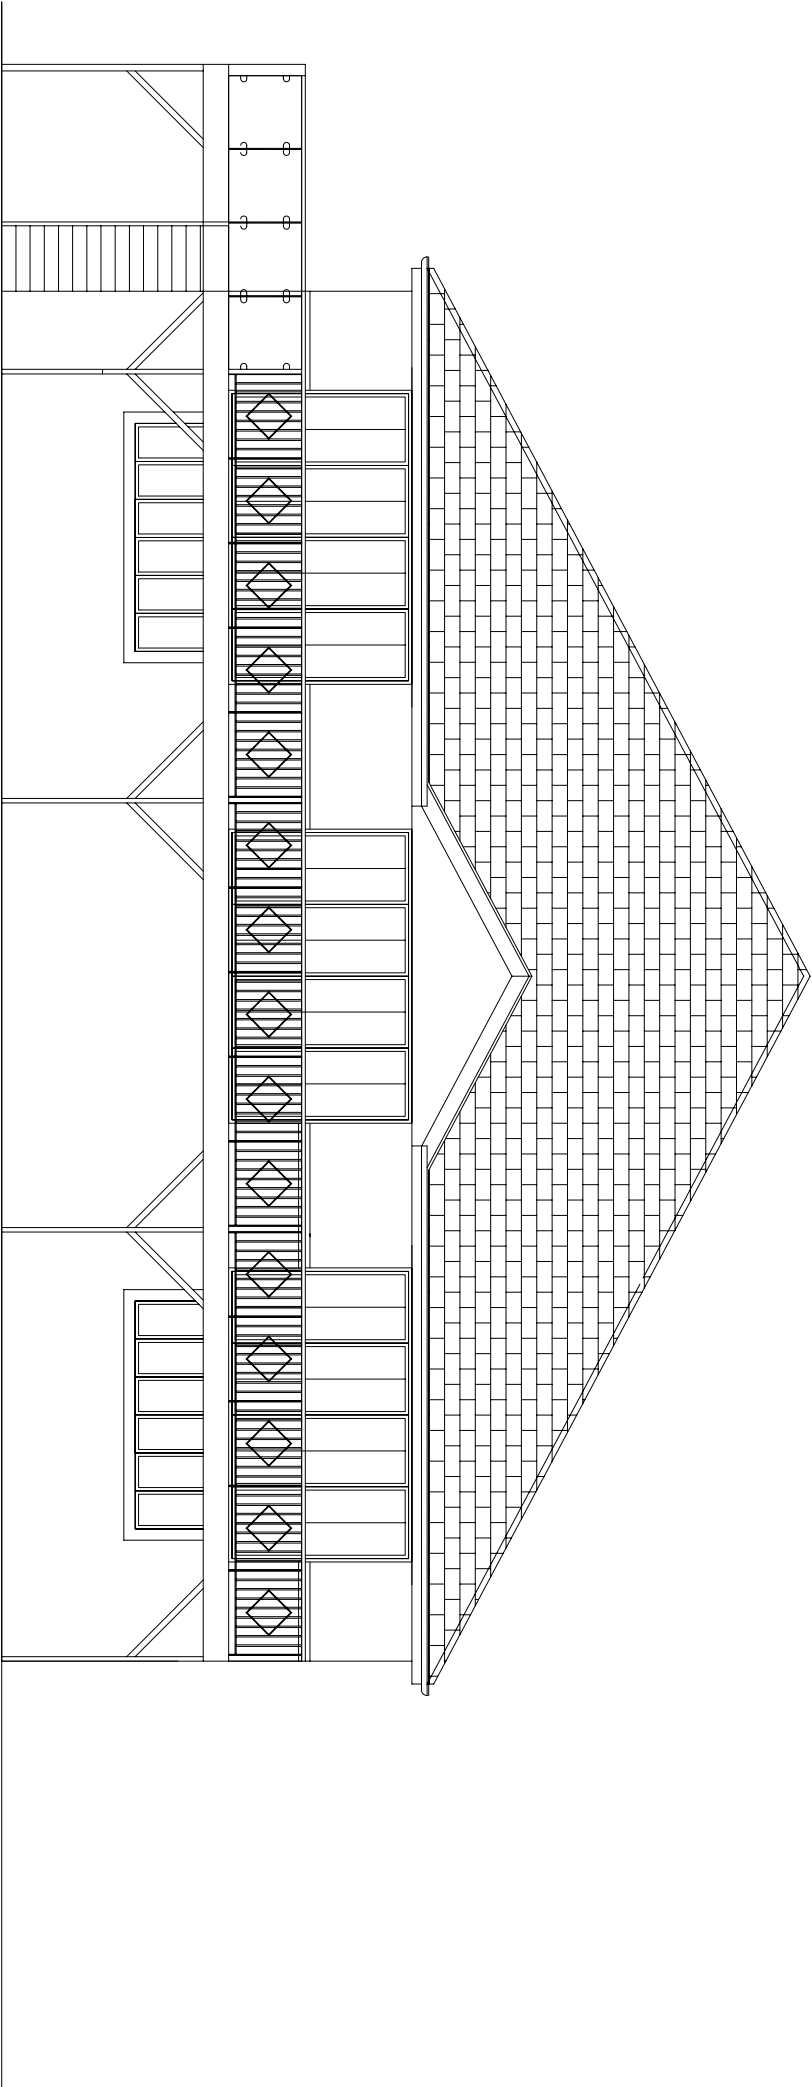


Existing Side (West) Elevation


DRAWN	PAL	DATE	March 2024
JOB No	CGC/01/2024	SCALE	1:100 @ A3
DWG No	03	Rev	

Chapel en le Frith Golf Club
The Cockyard
Manchester Road
Chapel en le Frith
HighPeak. SK23 9UH

NF-PALOMA

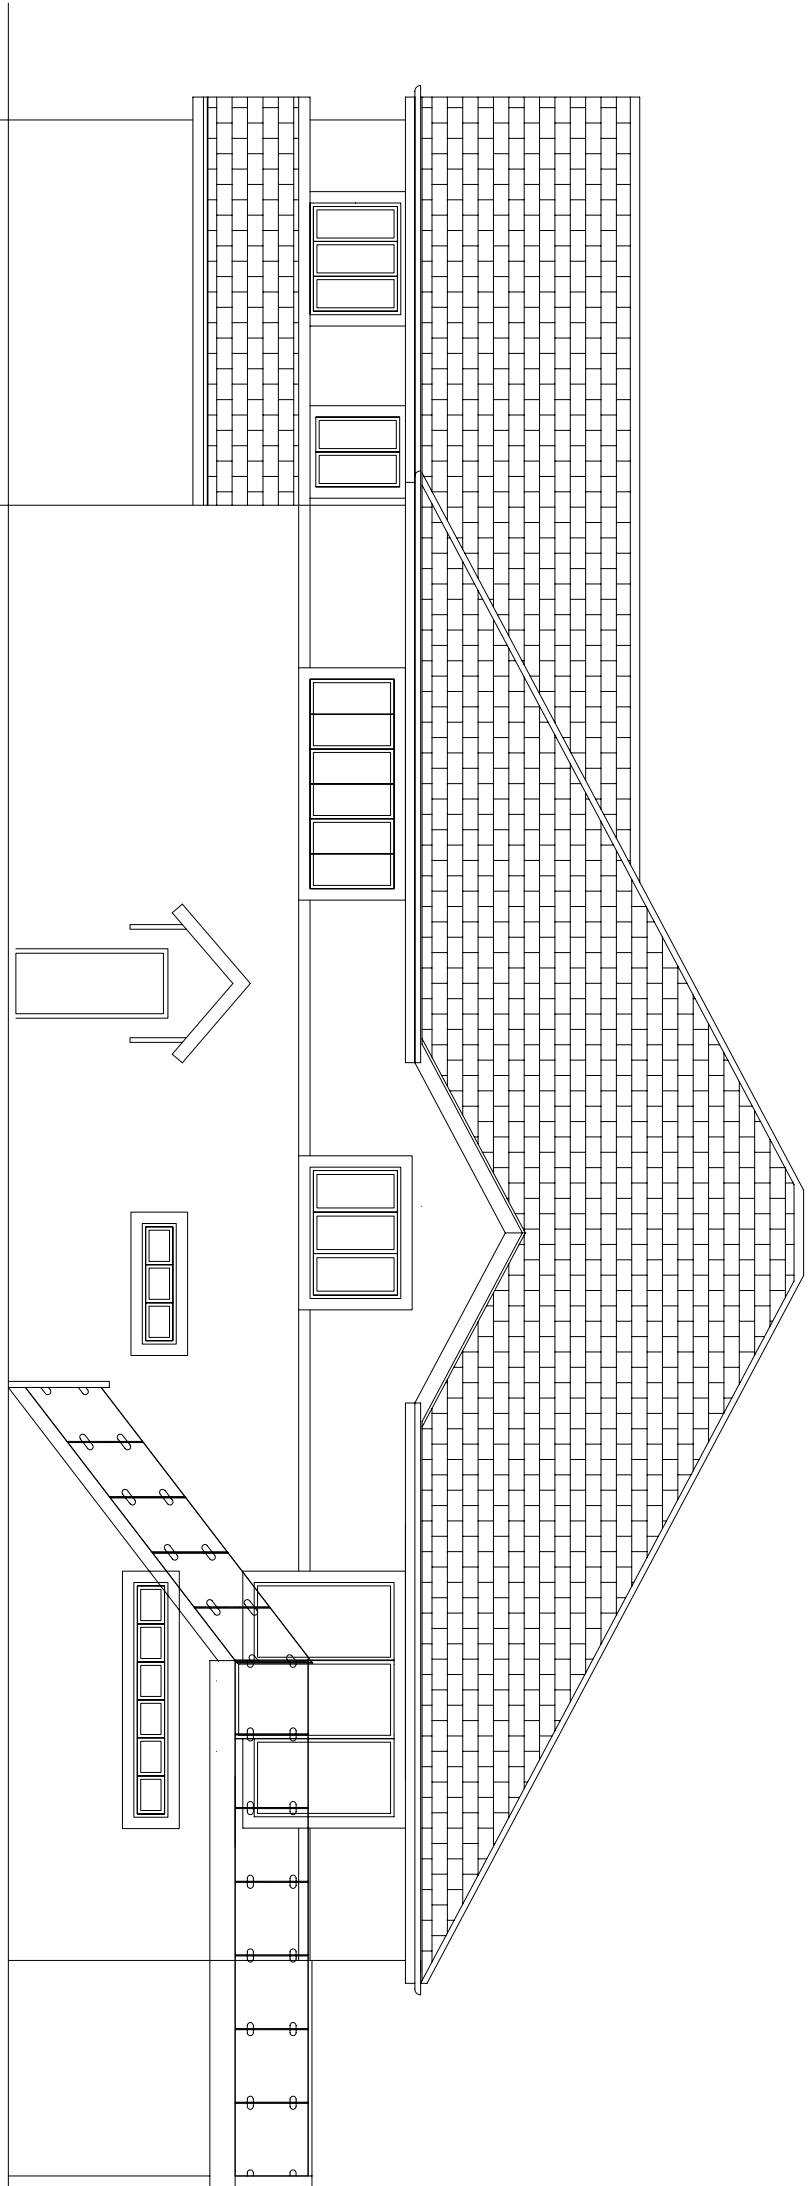

Proposed Rear (North) Elevation

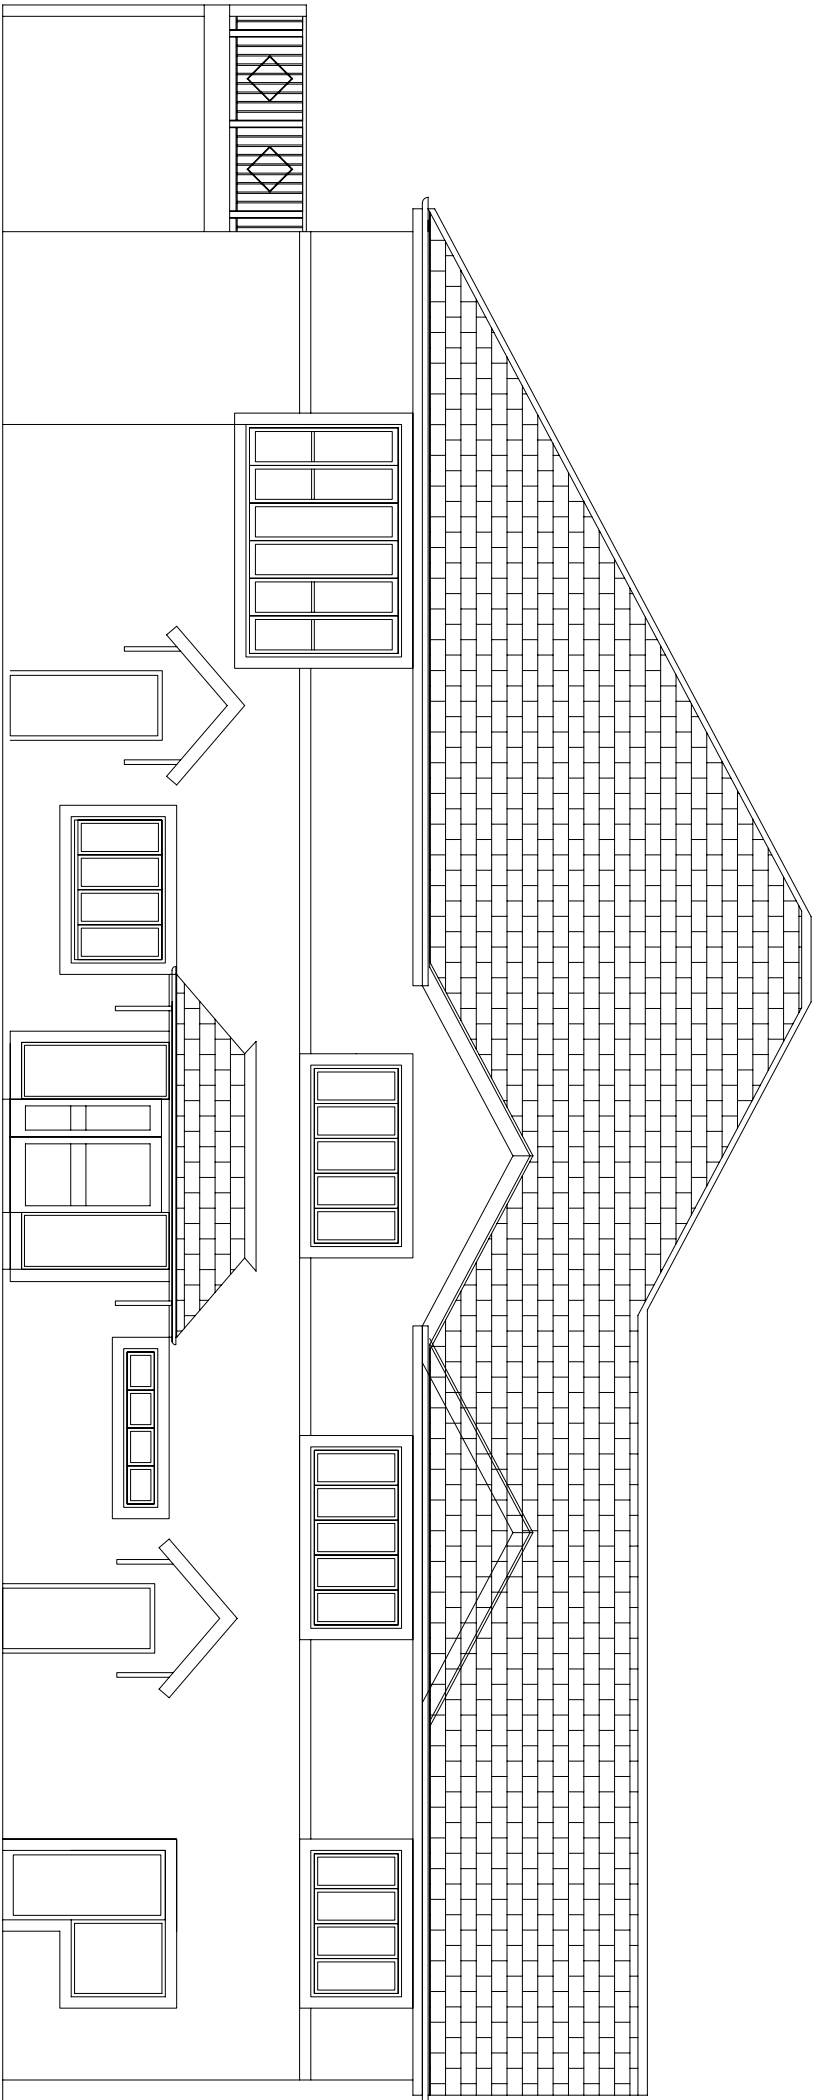


Proposed Front (South) Elevation


DRAWN	PAL	DATE	March 2024	Chapel en le Frith Golf Club The Cockyard
JOB No	CGC/01/2024	SCALE	1:100 @ A3	Manchester Road Chapel en le Frith
DWG No	04	Rev		HighPeak. SK23 9UH

Philip A Lomas B Sc, 7 Park Crescent Furness Vale, High Peak, SK23 7PU

NF-PALOMA

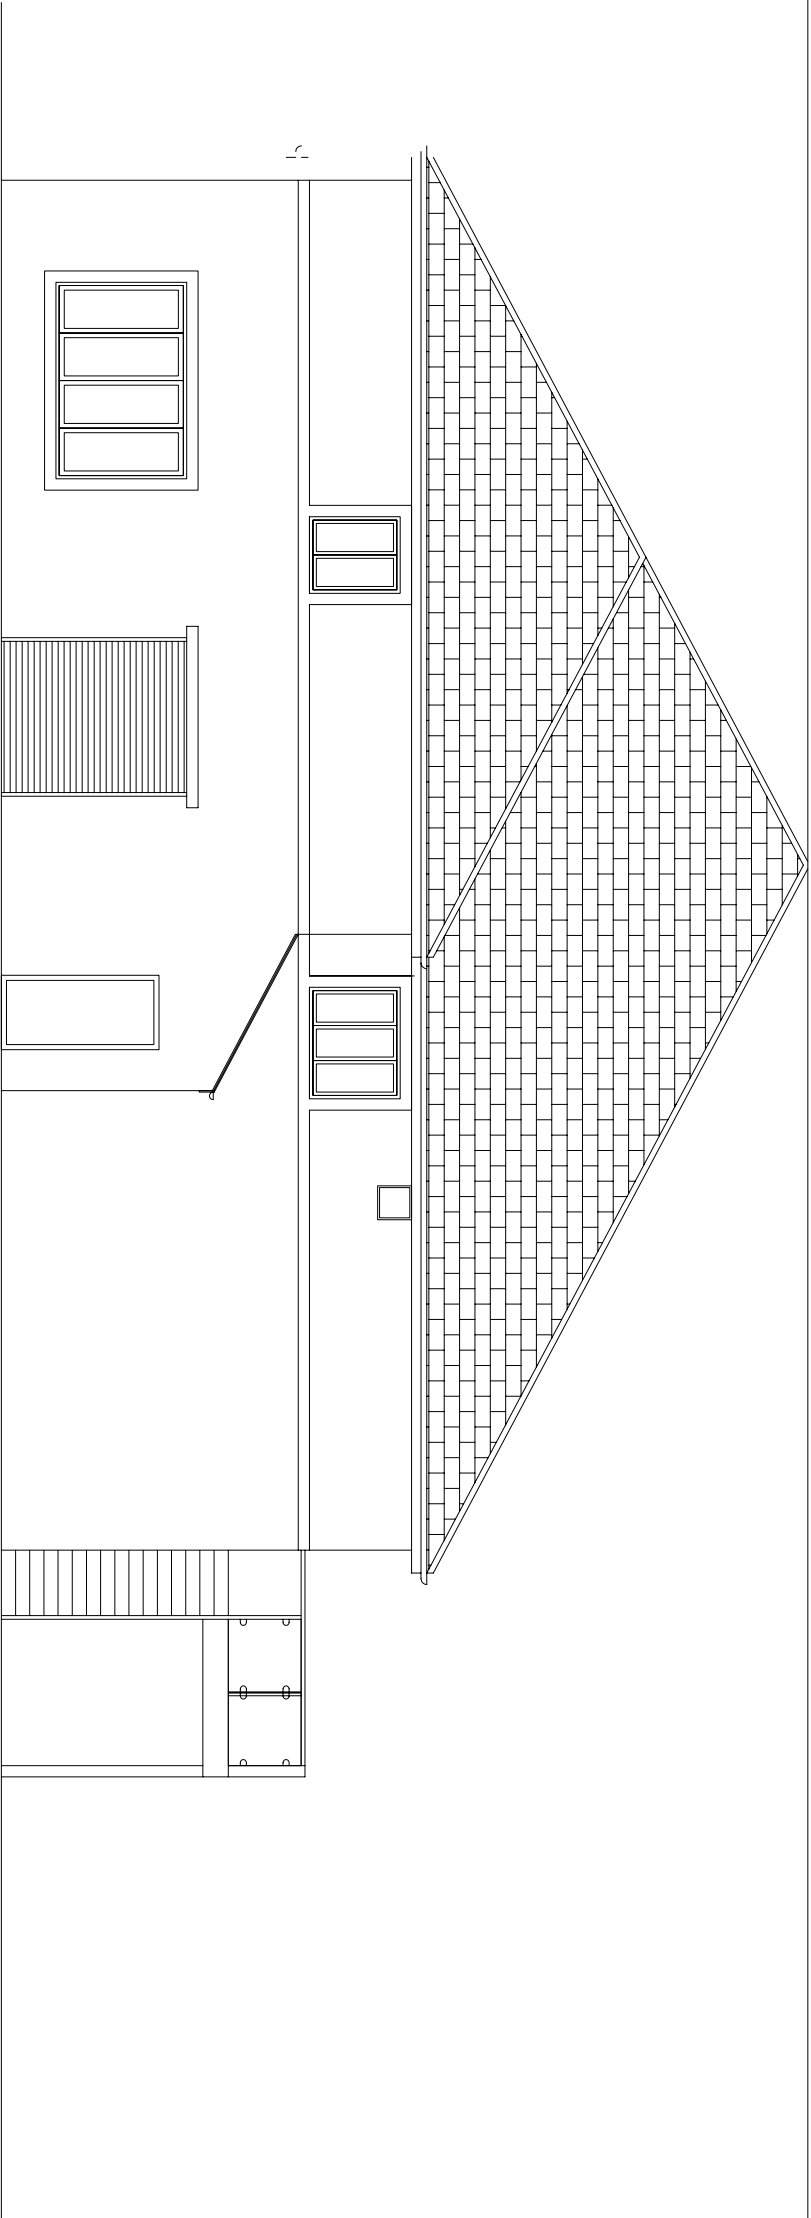

Proposed Side (East) Elevation

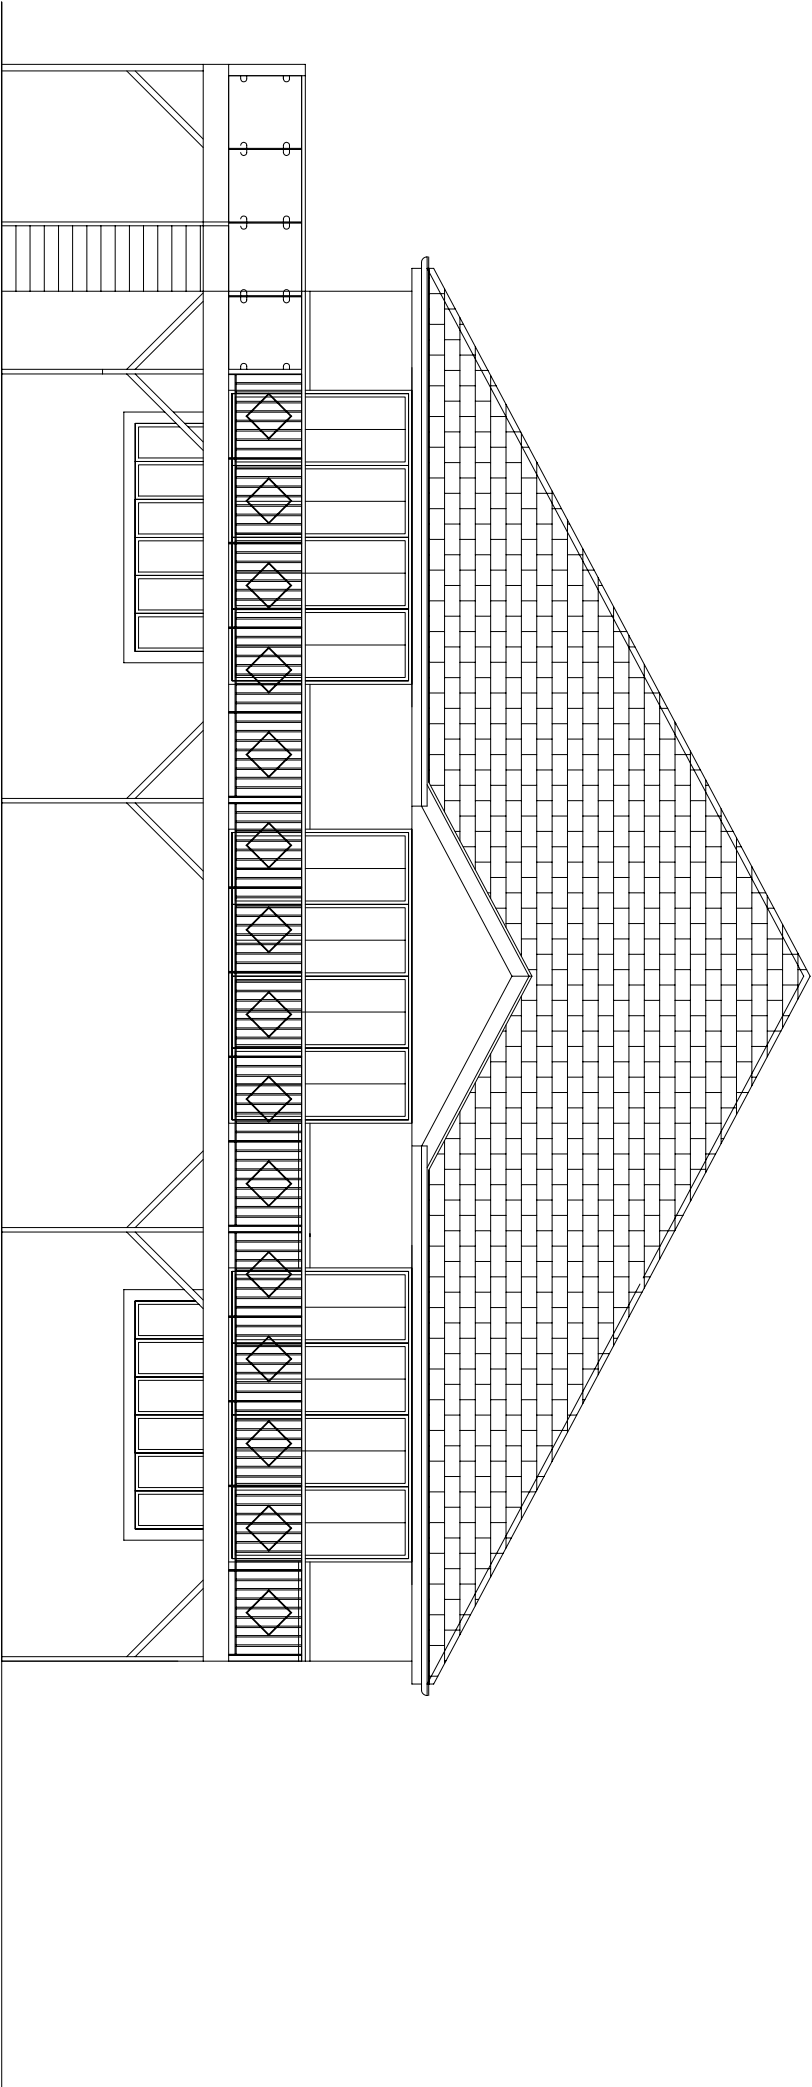

Proposed Side (West) Elevation

NF-PALOMA

DRAWN	PAL	DATE	March 2024	Chapel en le Frith Golf Club The Cockyard
JOB No	CGC/01/2024	SCALE	1:100 @ A3	Manchester Road Chapel en le Frith
DWG No	05	Rev		HighPeak. SK23 9UH