


1100MM High metal railings to be positioned on top of retaining walls.


600mm Low wall and piers (Piers to be set out on-site)

Cedar batten clad King Post retaining wall within rear gardens - Heights to be confirmed by the engineers.

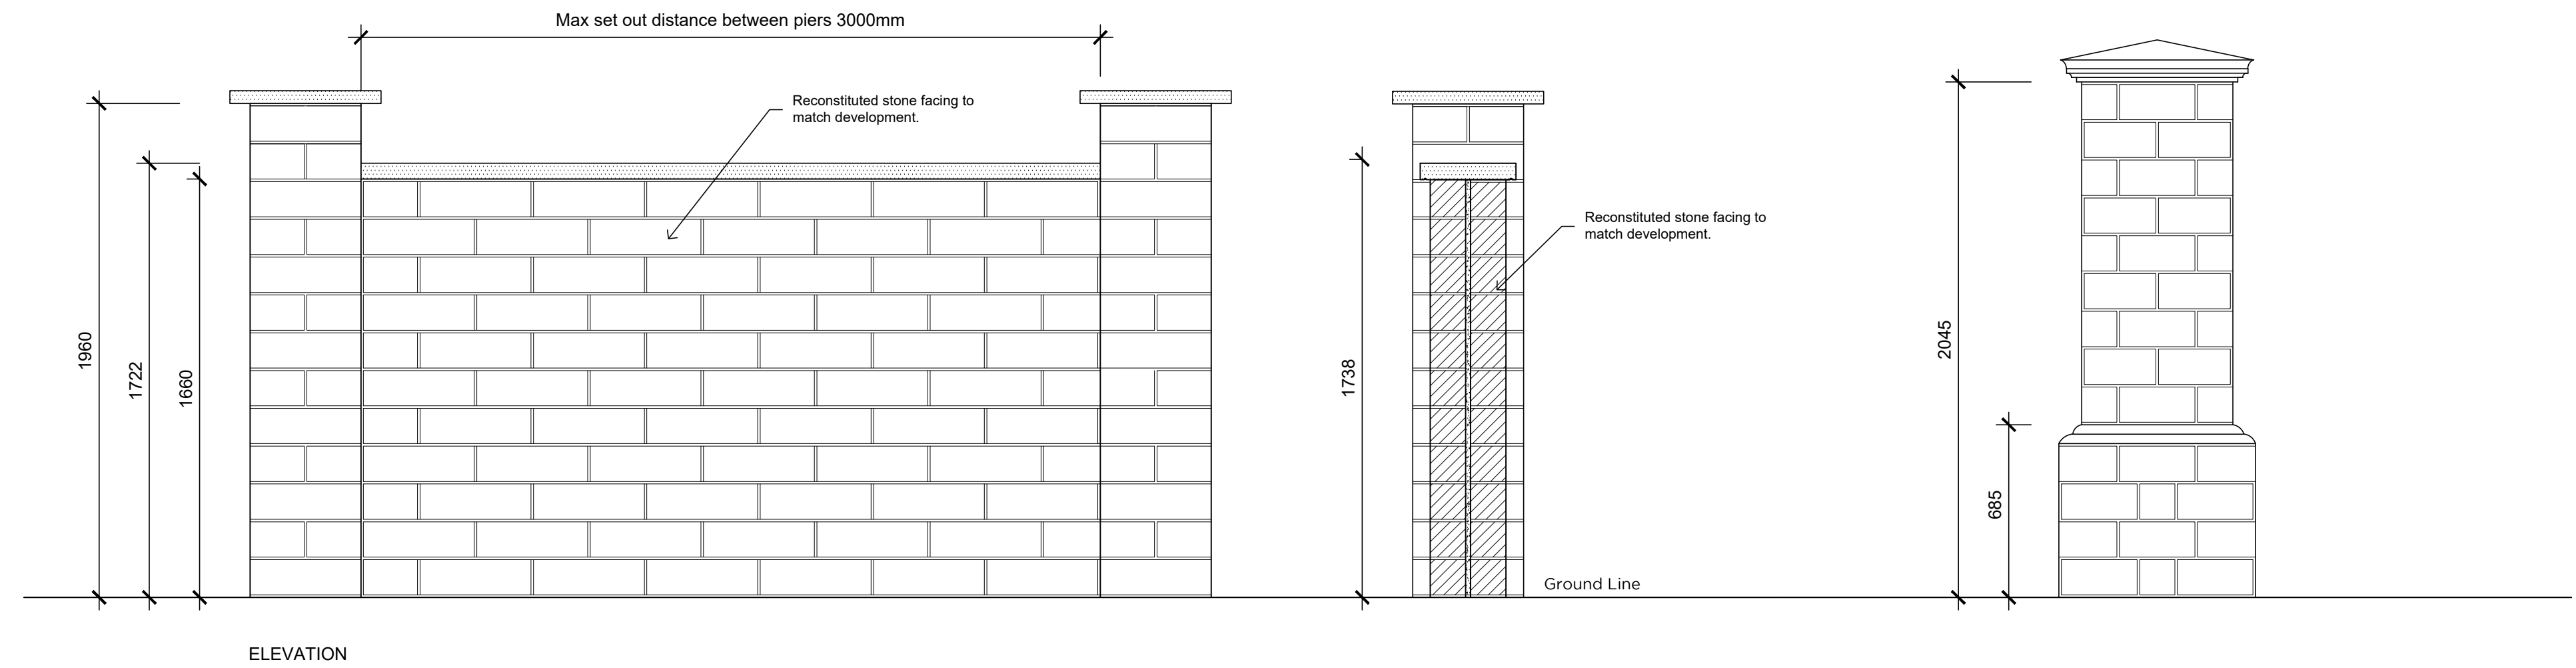

1800mm High reconstituted stone wall and piers.

Entrance Feature - Artstone pillar

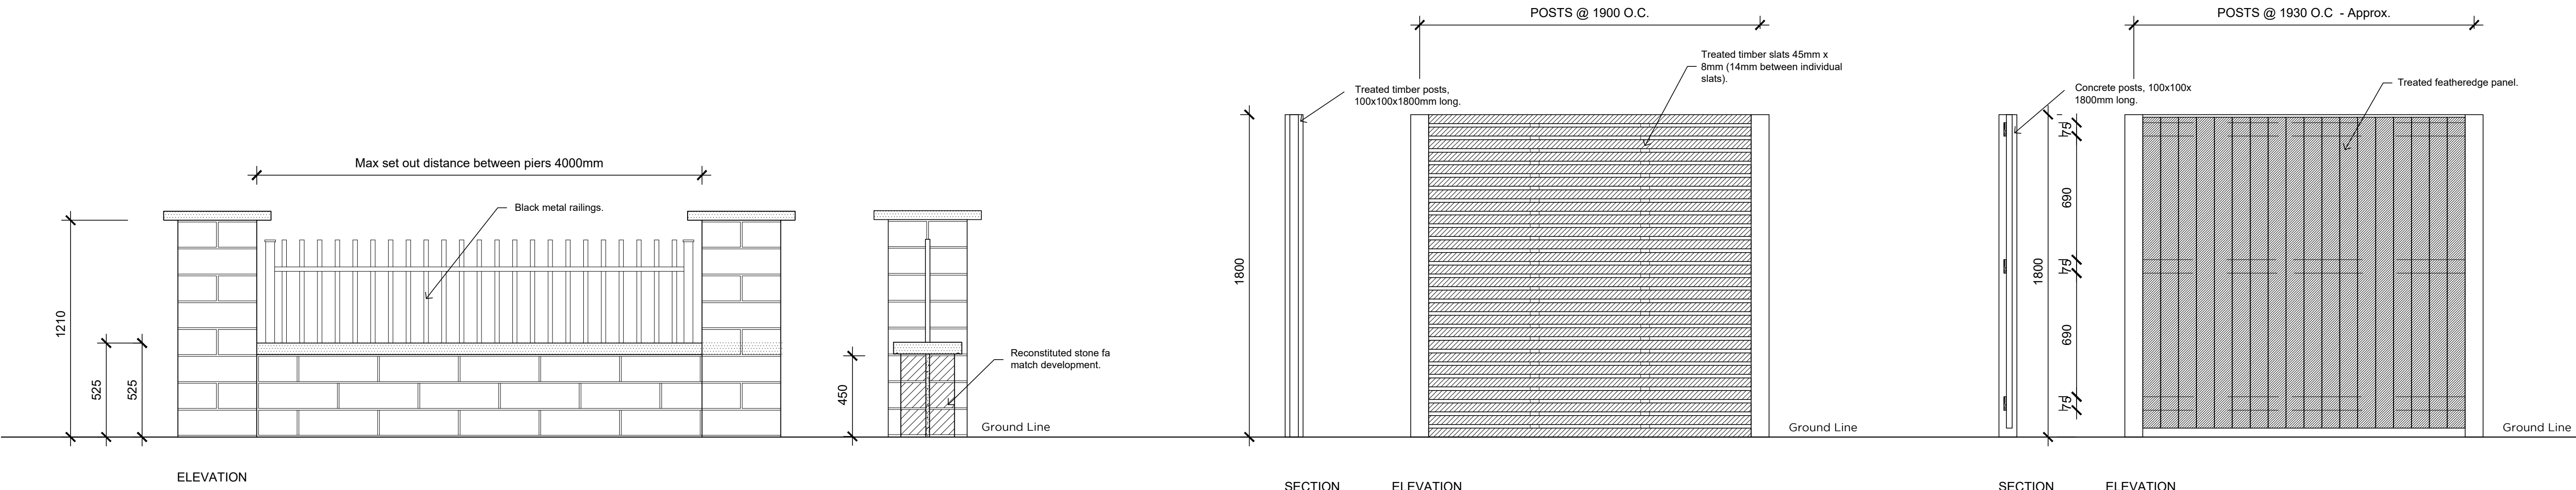

1200mm High low wall and railings.

1800mm high horizontal slatted timber fence.

1800mm high feather edge fence.



- The **Copyright** of this drawing belongs to MP&S Planning & Design Ltd. and shall not be used or reproduced in any form without its express permission.
- Only scale for 'Town and Country Planning Act 1990' services. For construction purposes, work to figured dimensions only. All dimensions to be checked with MP&S and on site prior to the execution of any work.
- For the avoidance of doubt all dimensions are measured to wall structure and not the finishes unless otherwise stated.
- Where any discrepancy is found to exist within or between drawings and/or documents it should be reported to the architect immediately.
- MP&S Planning & Design Ltd. shall not be liable for any use of drawings and documents for any purpose other than for which the same were prepared by or on behalf of MP&S Planning & Design Ltd.

**Note:** Layout should be read in conjunction with the engineers drawings (for retaining walls and external work details), boundary treatment layout, tree survey and the landscape layout.

Red edge in accordance with the Outline application.

**NOTE:** Any level difference which exceeds 0.6m in height to be protected by a 1.1m (min) balustrade.

|     |          |                                                |         |
|-----|----------|------------------------------------------------|---------|
| Rev | Date     | Revision                                       | Initial |
| A   | 30.01.24 | Updated to reflect the latest layout rev (P3). | SLR     |

+ Client



CUBE HOMES

+ Drawing Title

BOUNDARY TREATMENT  
DETAILS

+ Project

Proposed Residential Development,  
Former Shire Hill Hospital  
Glossop.

|        |           |         |           |       |              |     |   |
|--------|-----------|---------|-----------|-------|--------------|-----|---|
| Job No | 21017     | Drwg No | 04        | Drawn | SLR          | Rev | A |
| Scale  | 1:20 @ A1 | Date    | June 2023 | Stage | FOR PLANNING |     |   |

mpsl planning & design ltd  
4 Ball Green  
Coburn Court, Trafford Park,  
Manchester.

t: 0161 772 1999  
e: info@mpslsdesign.co.uk  
www.mpsl design.co.uk

mpsl planning&design