




Location Plan (1:1250)

Other Land in the
Applicants Ownership

Site Outlined in Red

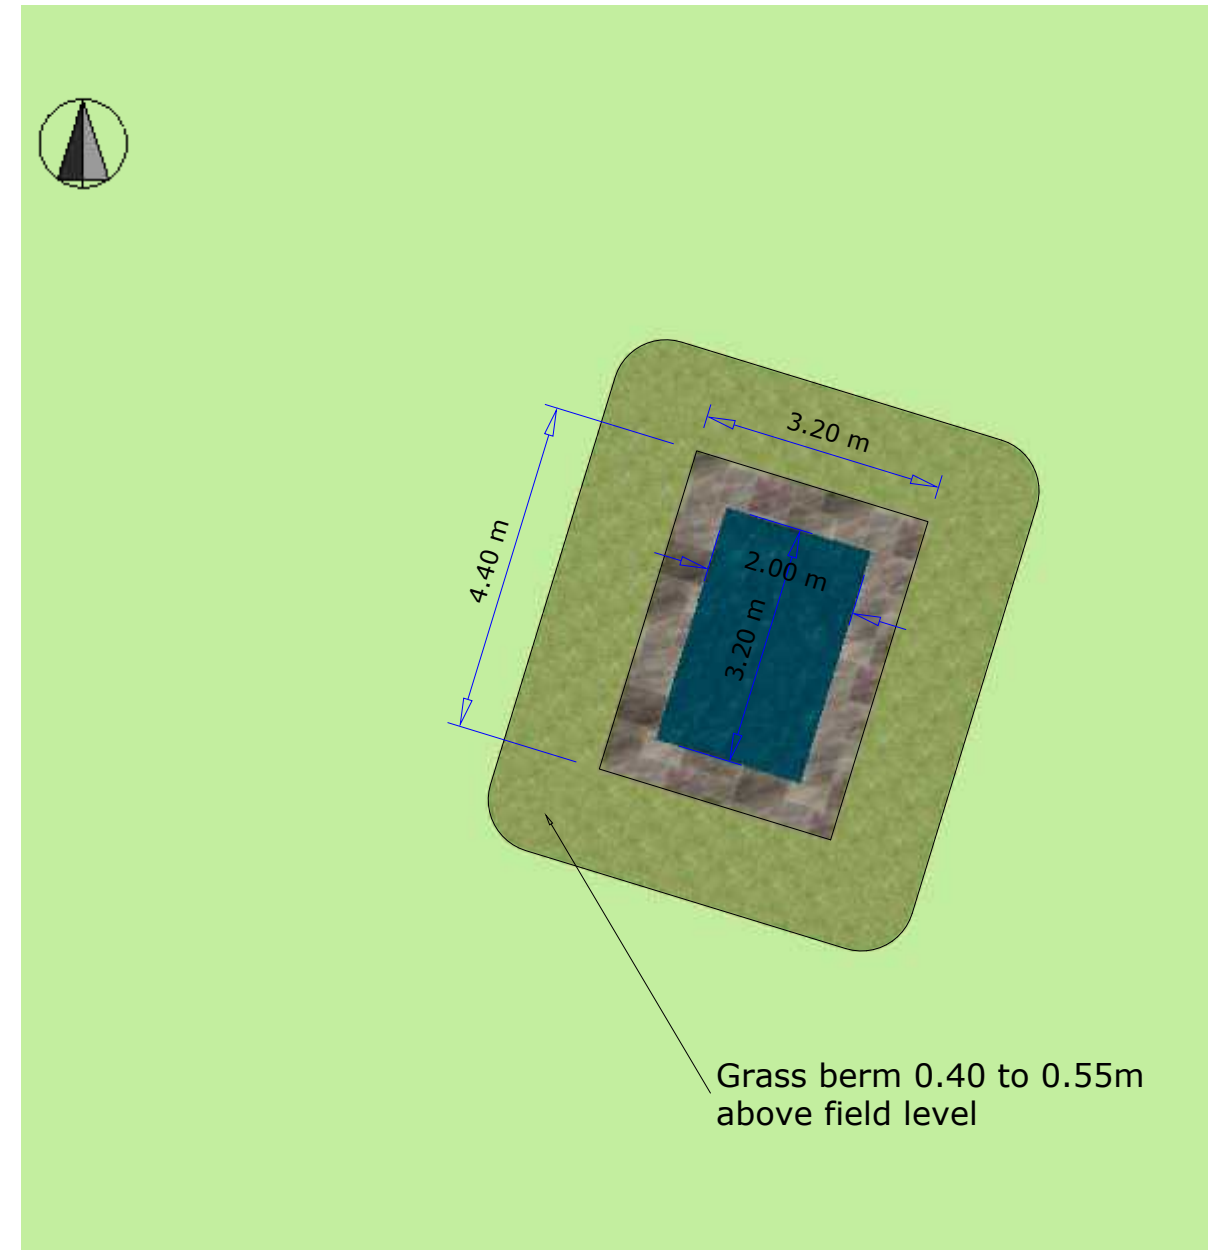


Site Plan (1:100)



Grass berm 0.40 to 0.55m
above field level



Existing Plan (1:500)

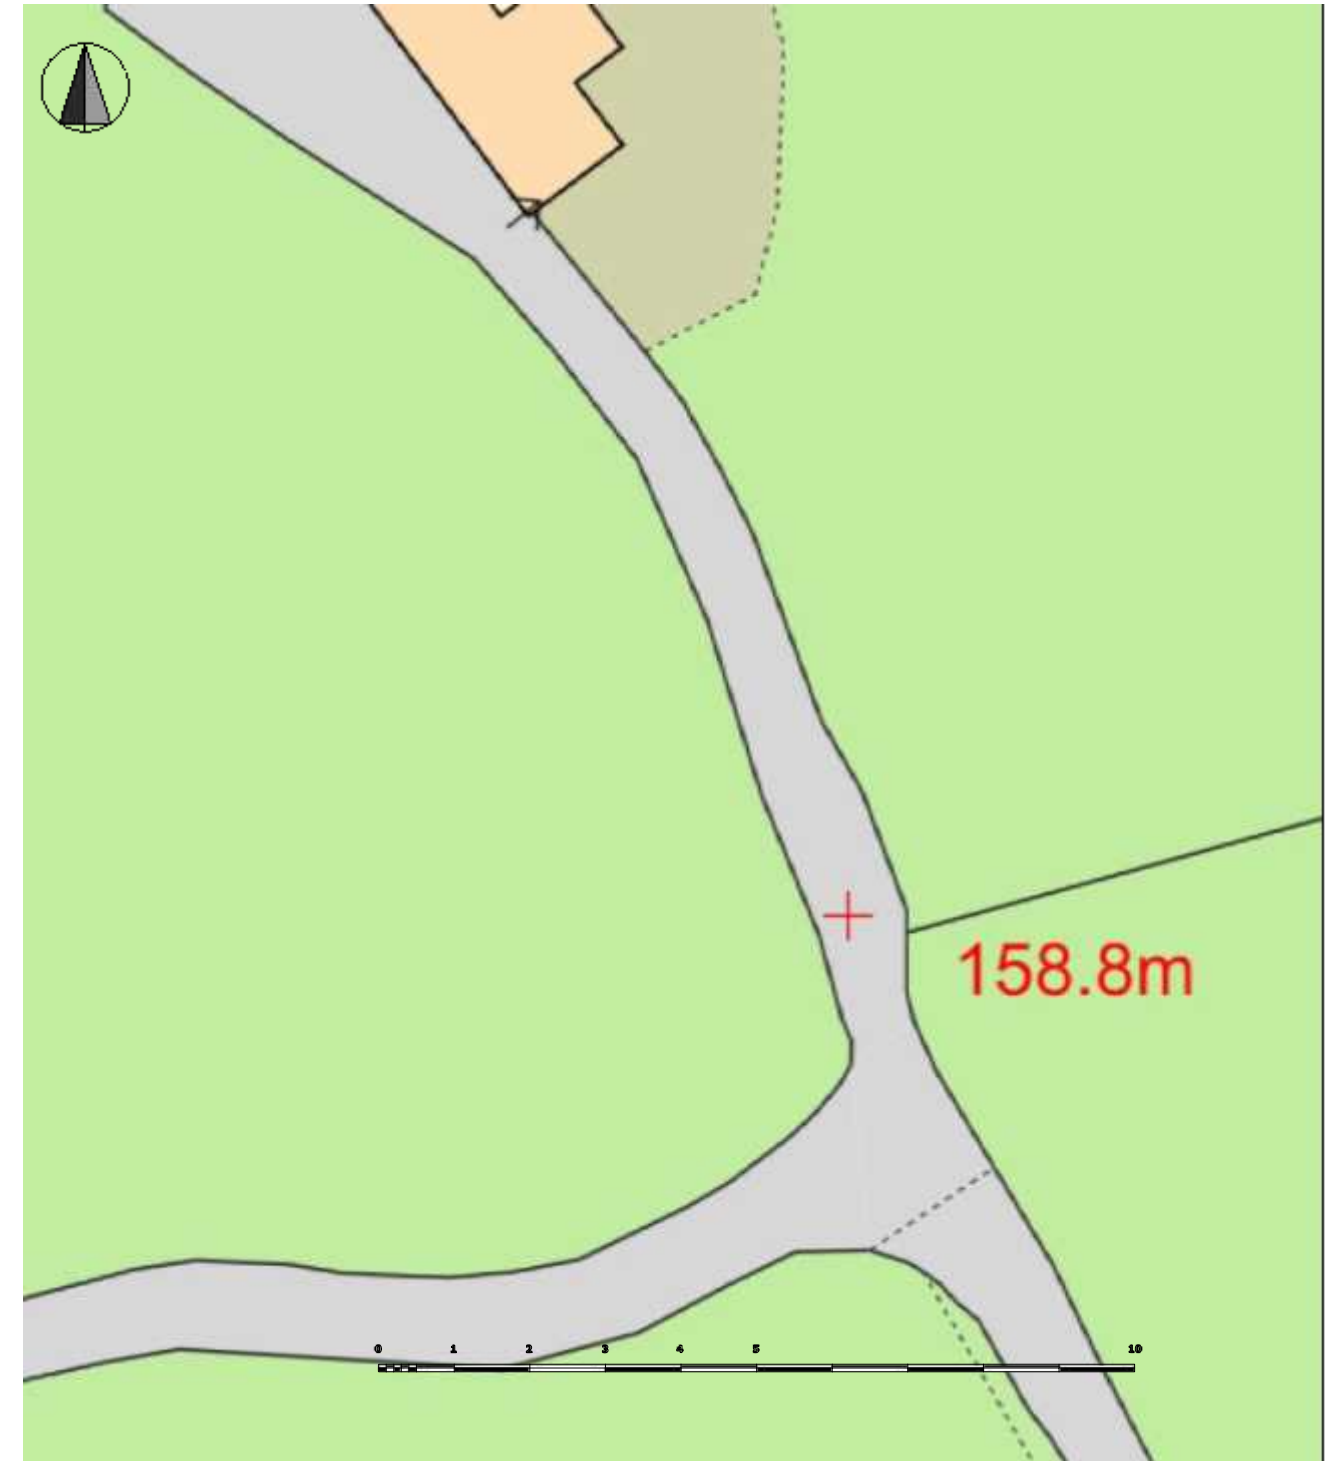

Prior To Works Plan (1:500)