



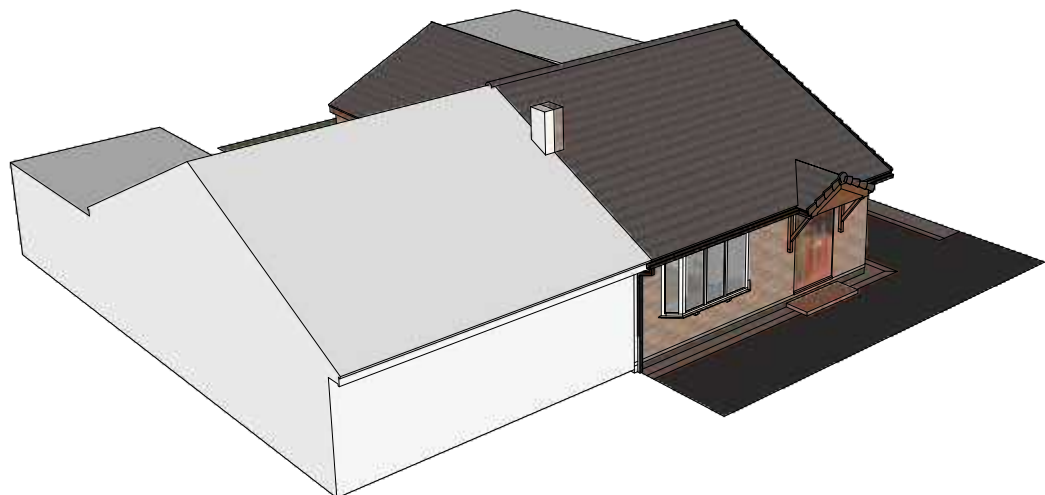

Proposed Isometric View Front Side

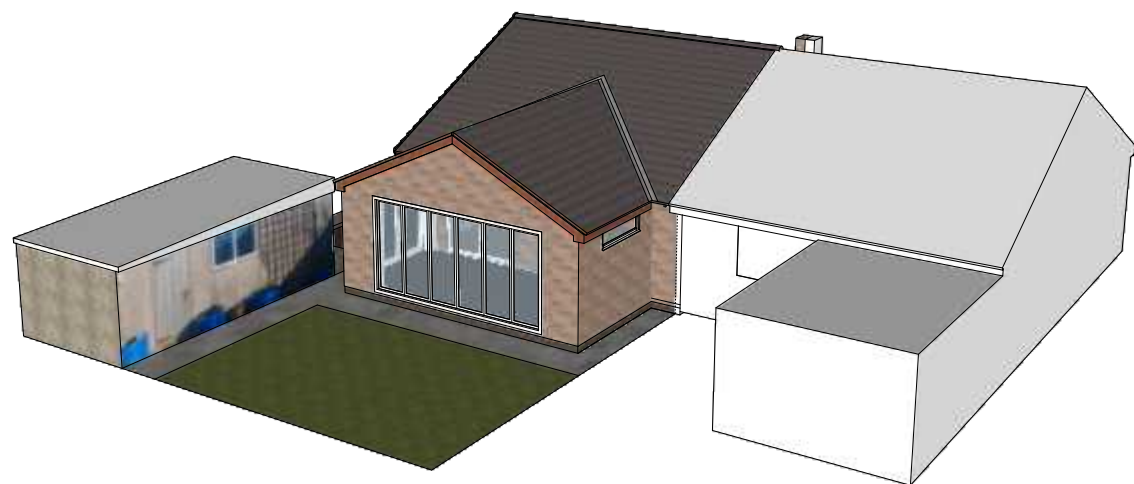

Proposed Isometric View Rear Side

General Notes

Elevations to be of facing brck to match existing.

Roof to be of concrete interlocking tiles to closely match the existing.

All dimensions in metres. All dimensions to be checked on site and any discrepancies to be reported to Planman3D for clarification.

The main contractor is to consult with the Statutory Undertakers to establish the location of their services and provide the necessary protection.

This application is for Planning only and a separate application will be made for Building Regulation approval.

The CDM Regulations 2015.

The client must abide by the Construction Design and Management Regulations 2015 which relate to any building works which:

(a) lasts longer than 30 working days and has more than 20 workers working simultaneously at any point in the project.

Or:

(b) exceeds 500 person days.



Existing Front Elevation




Existing Rear Elevation






Existing Side Elevations

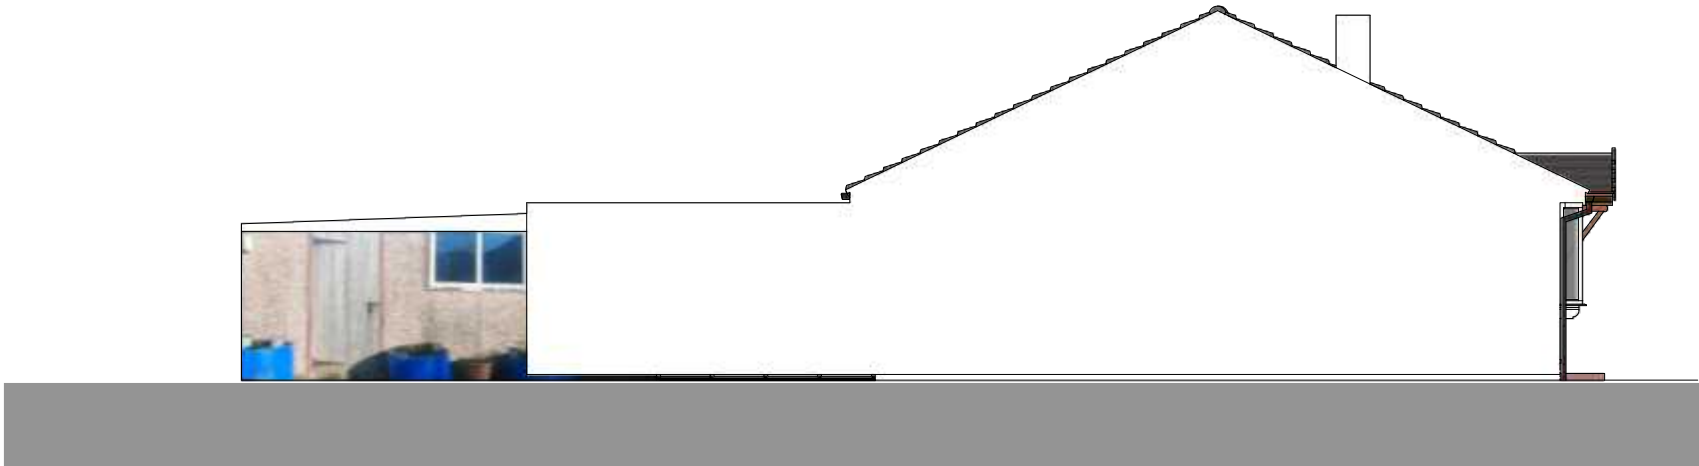



Existing Ground Floor Plan

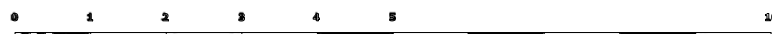



Proposed Front Elevation




Proposed Rear Elevation







Proposed Side Elevations

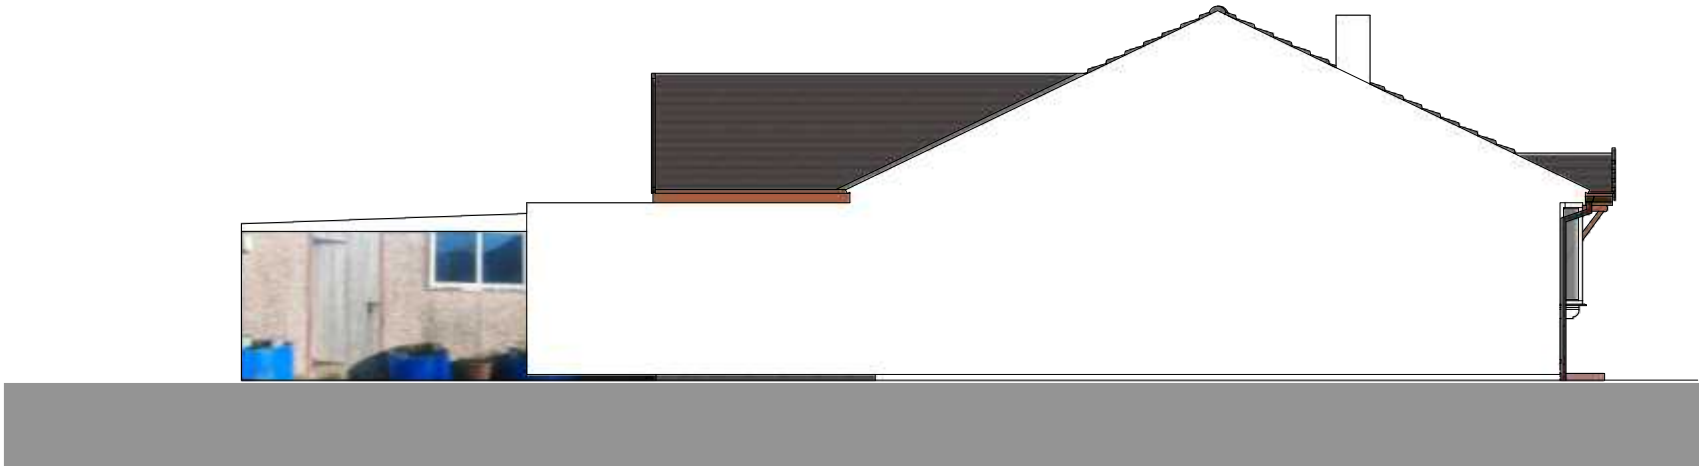

High level window with obscure glazing

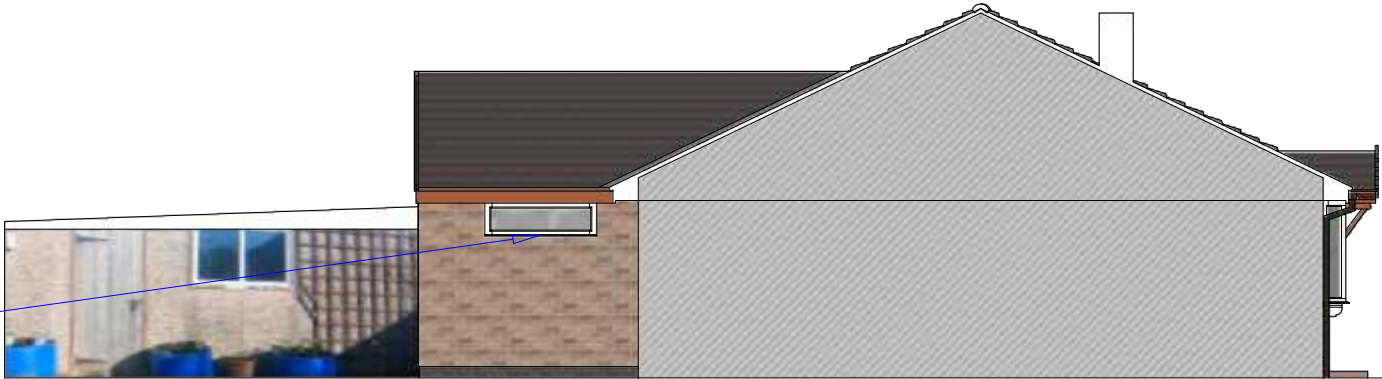

Section 1 (Showing HL Window)

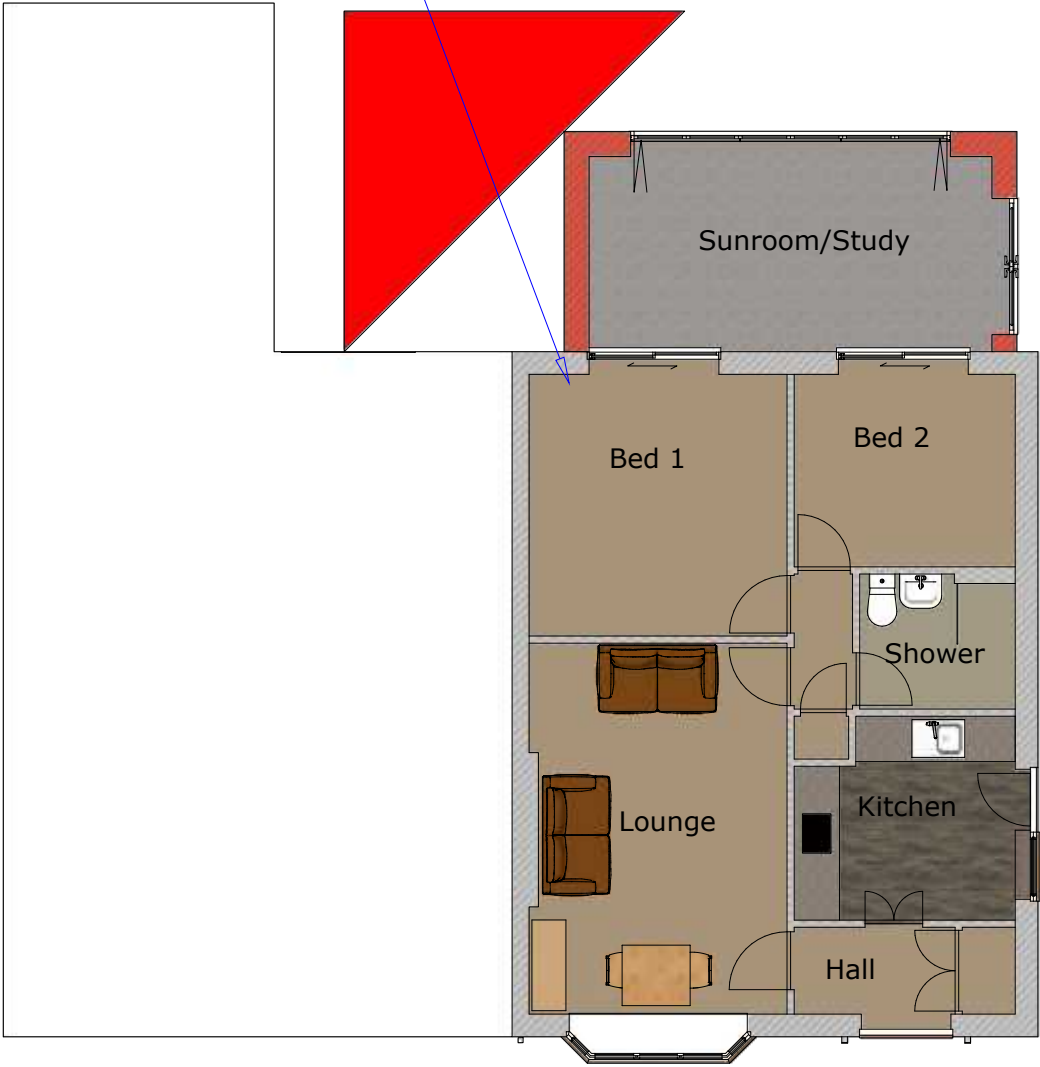


Proposed Ground Floor Plan






Existing Roof Plan

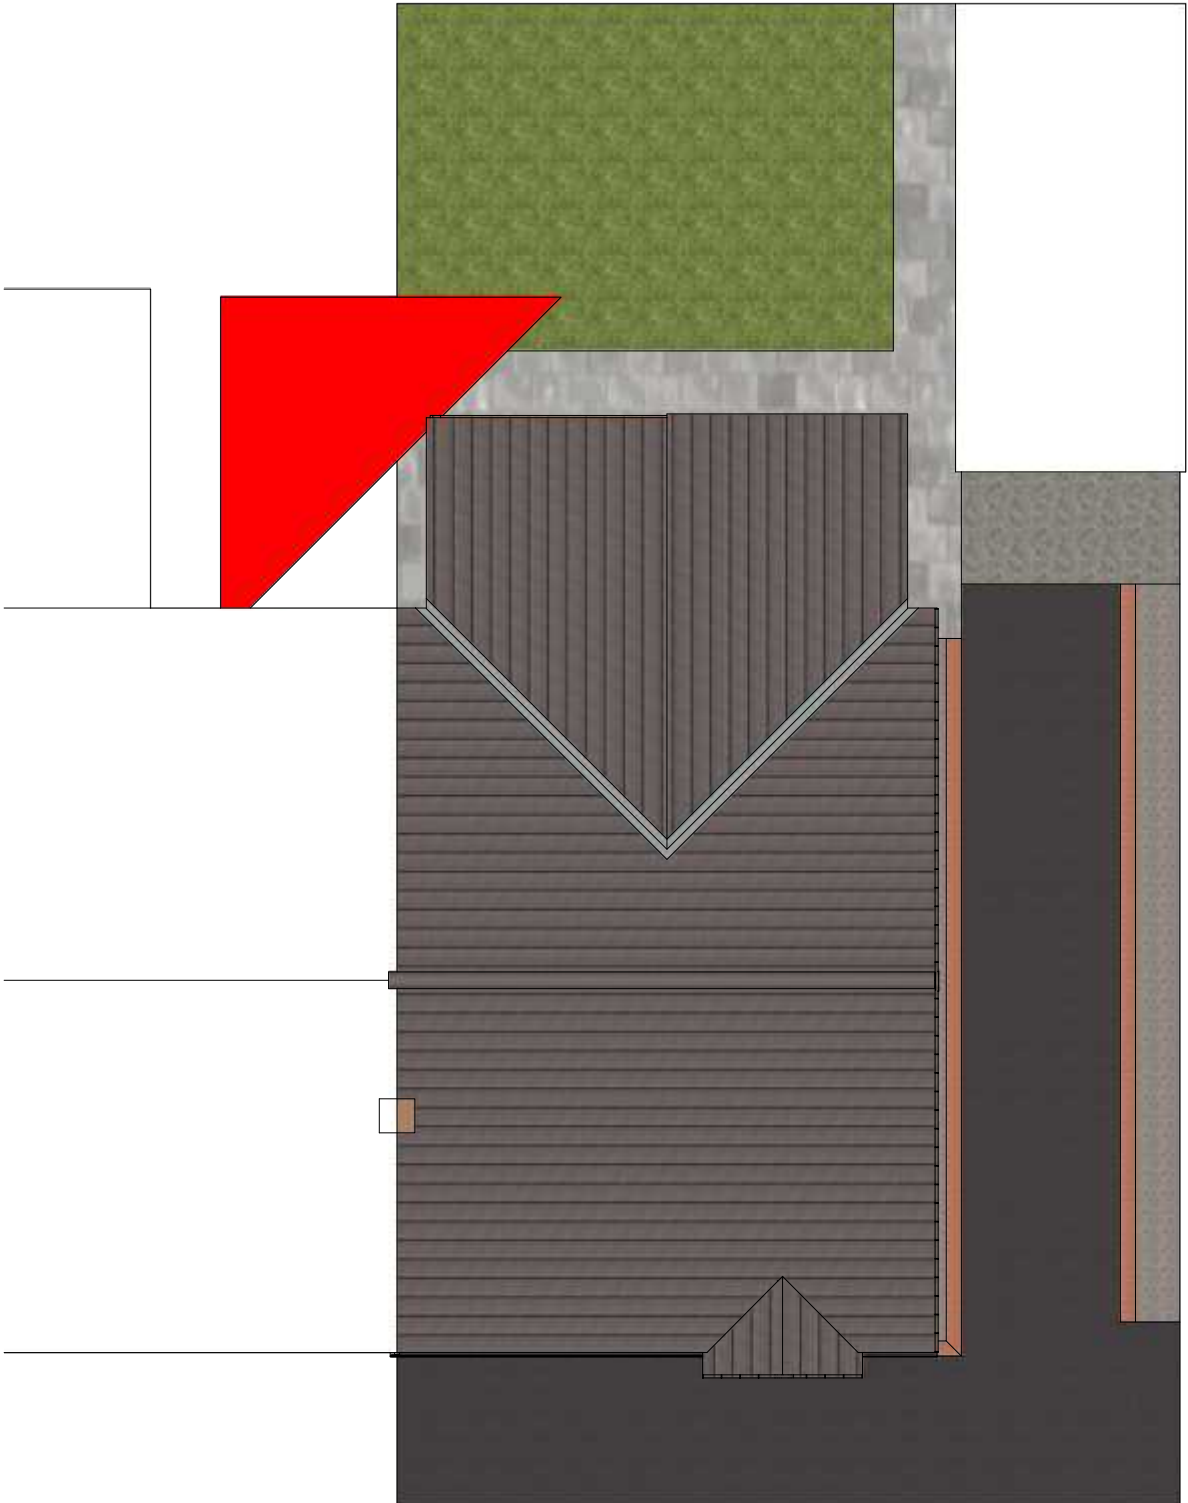


Proposed Roof Plan

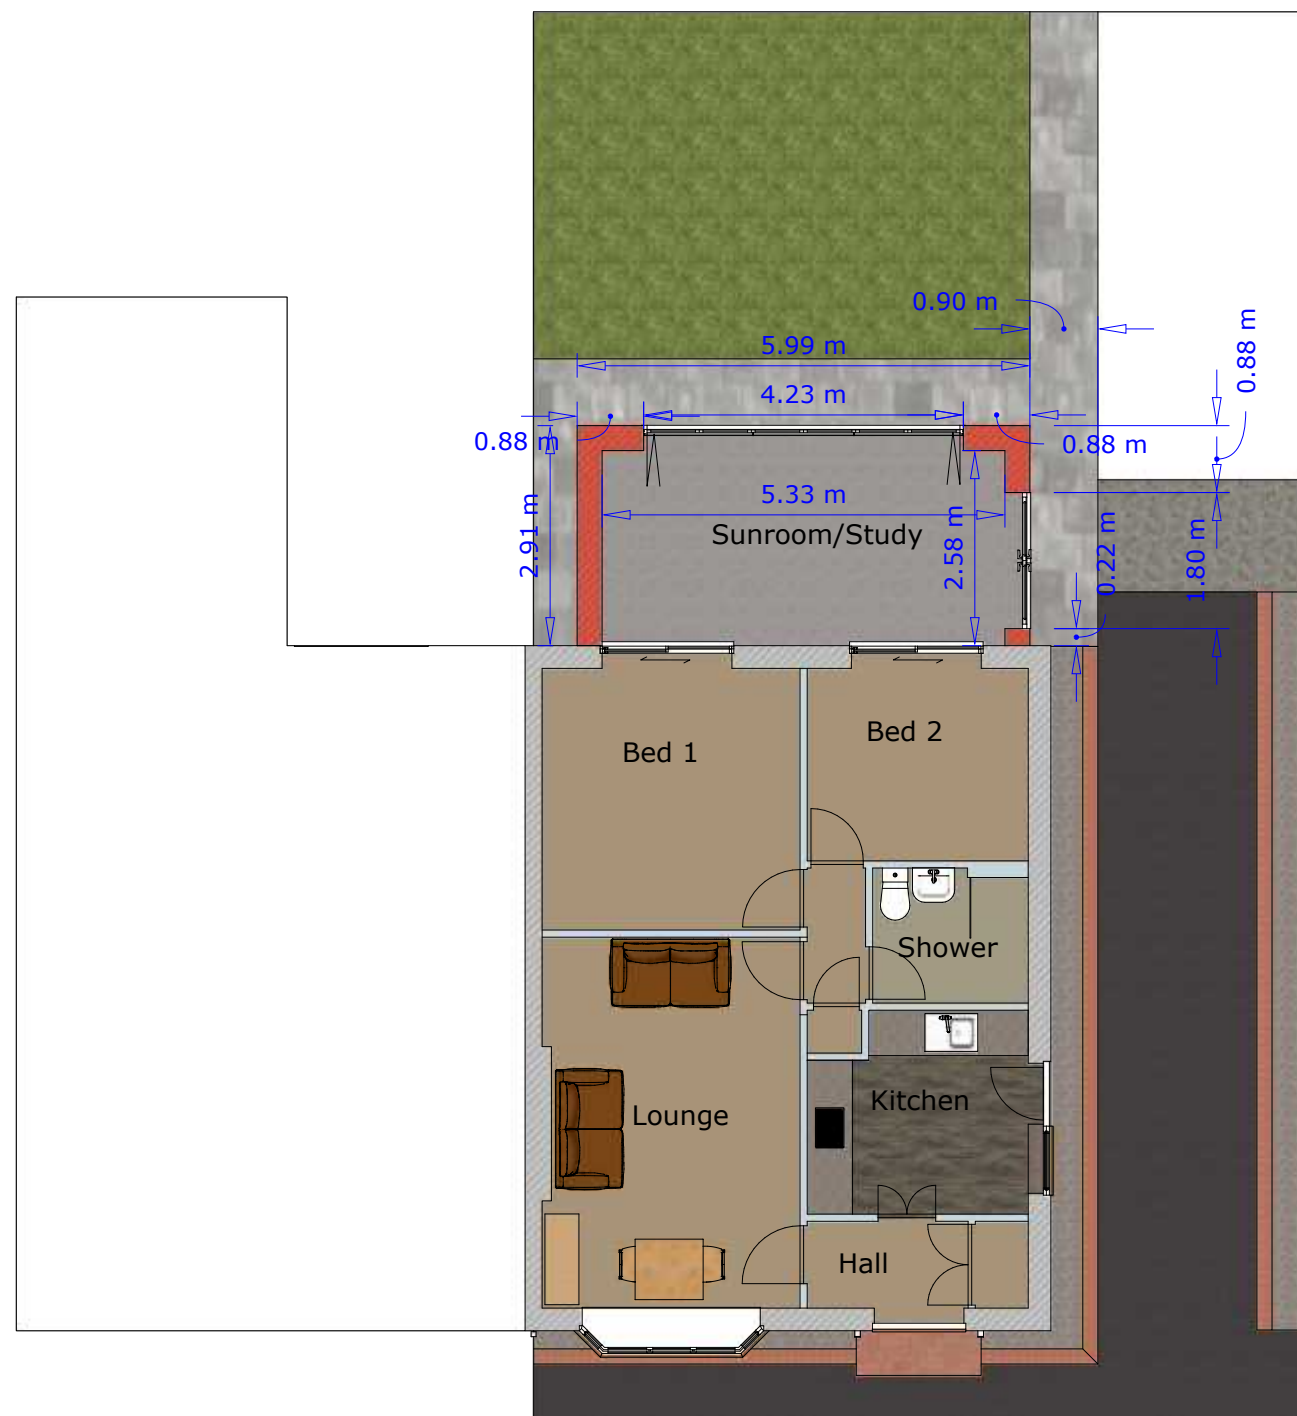

Proposed Ground Floor Plan




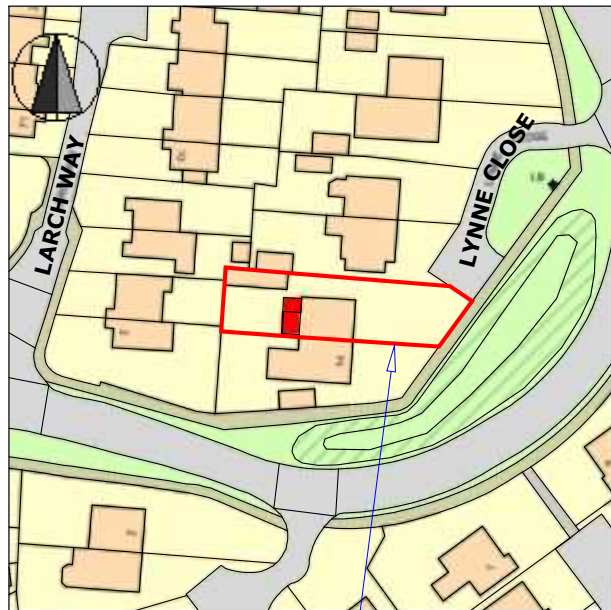

LocationPlan (1:1250)

Site outlined in red

Proposed Extension
filled in red

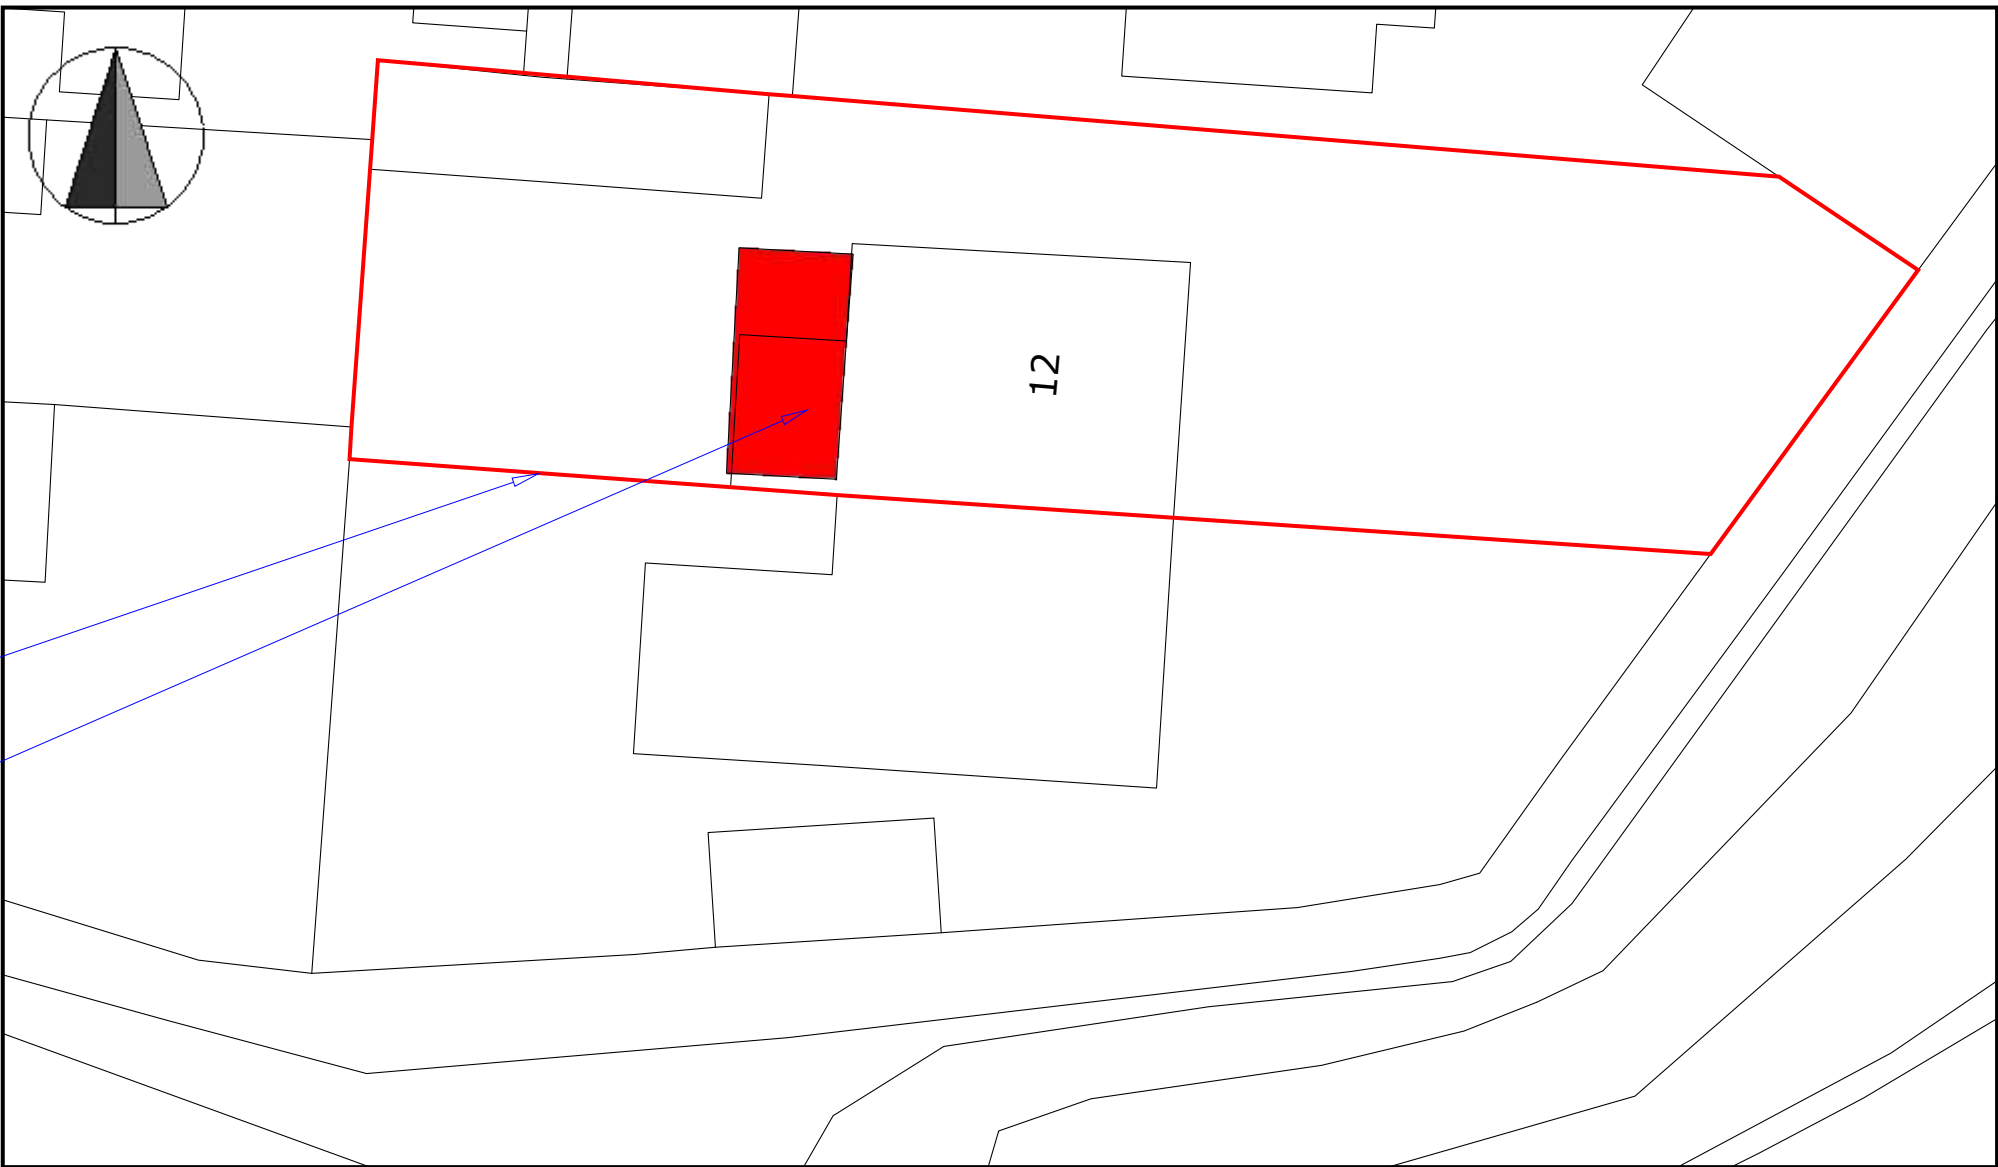

Site Plan (1:200)

© Crown copyright and database rights 2024 Ordnance Survey 0100031673