

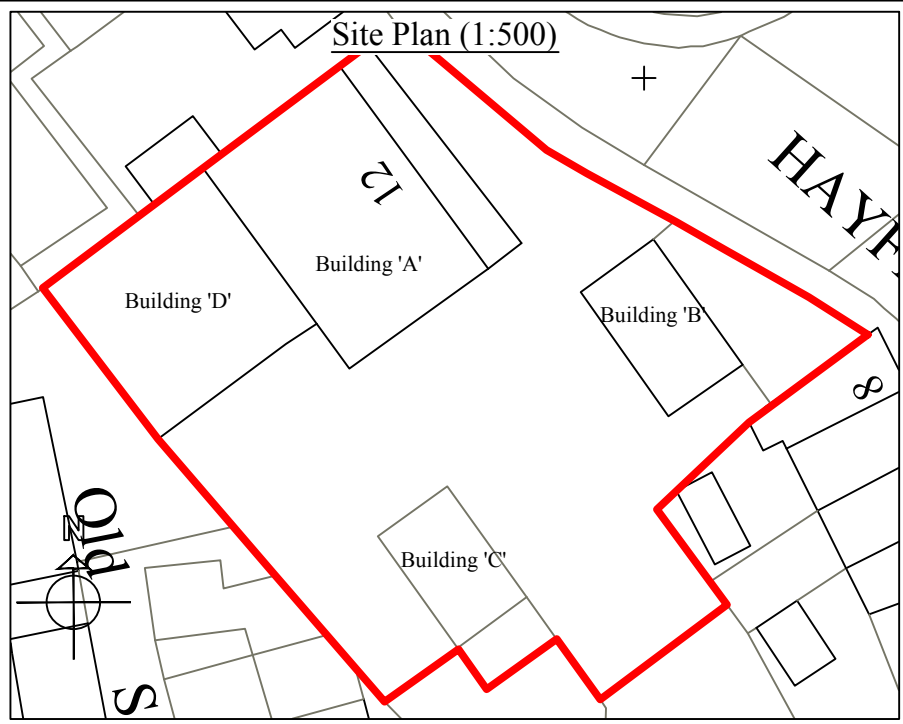
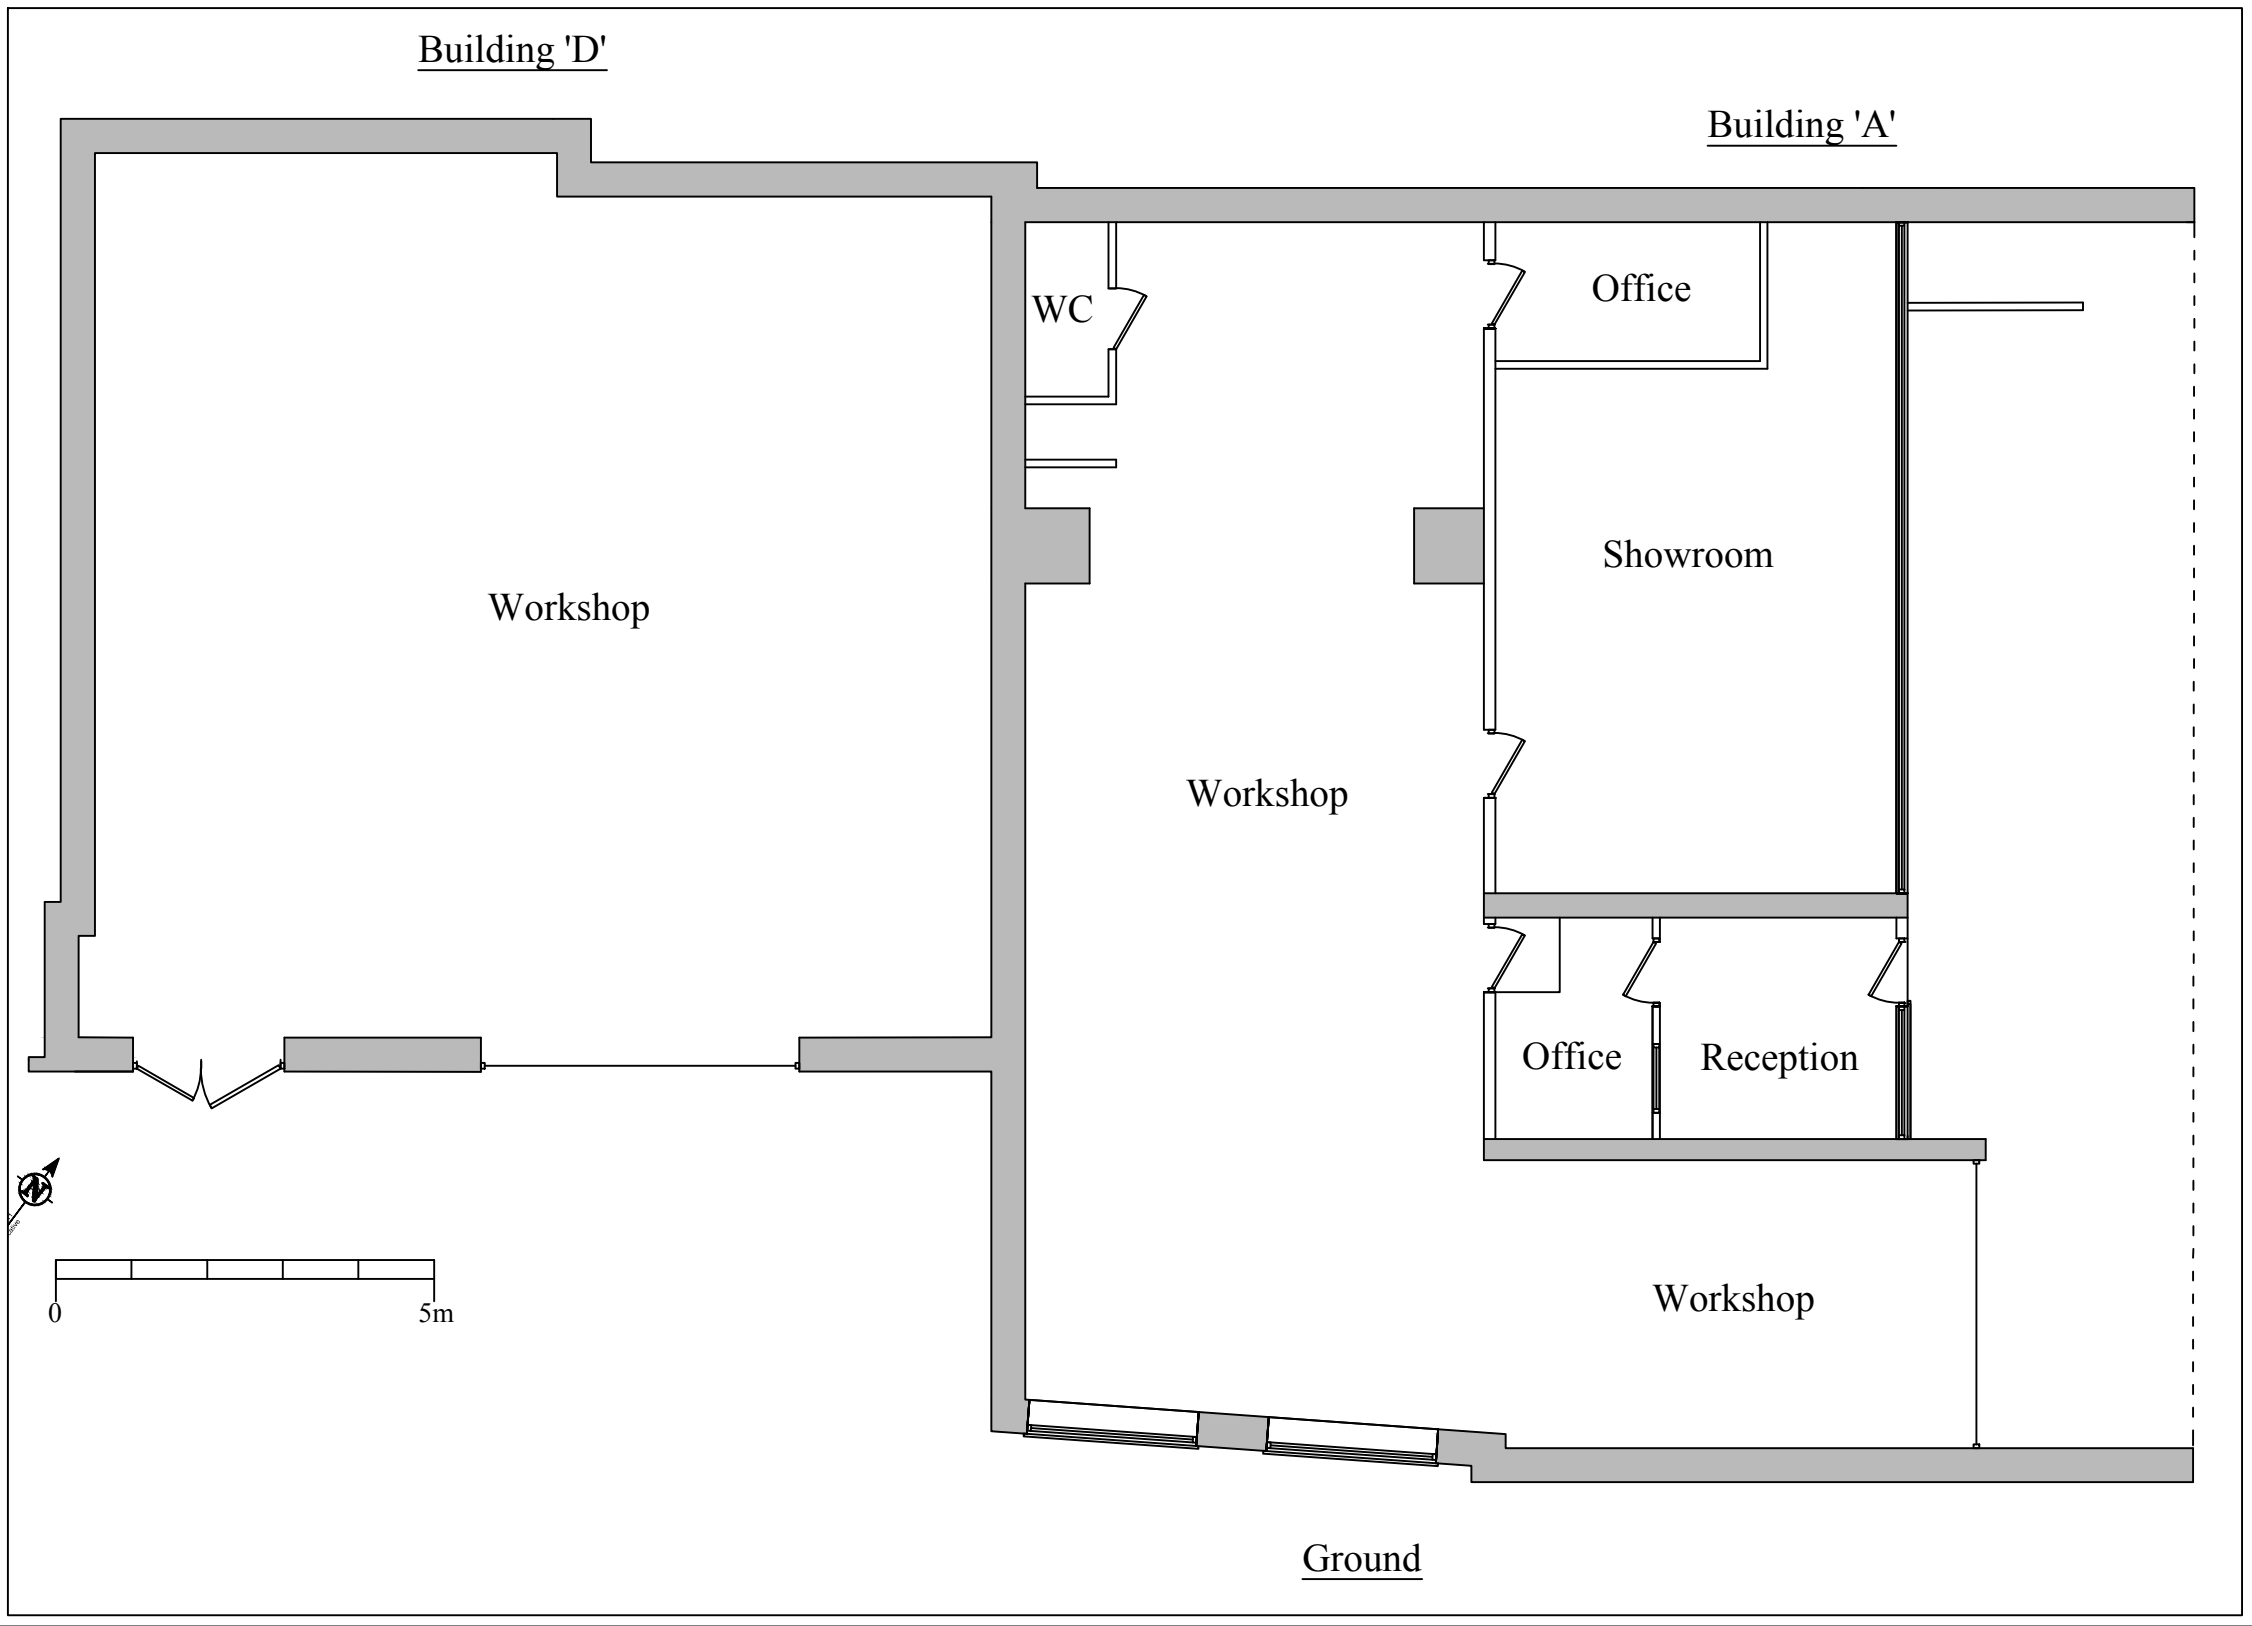
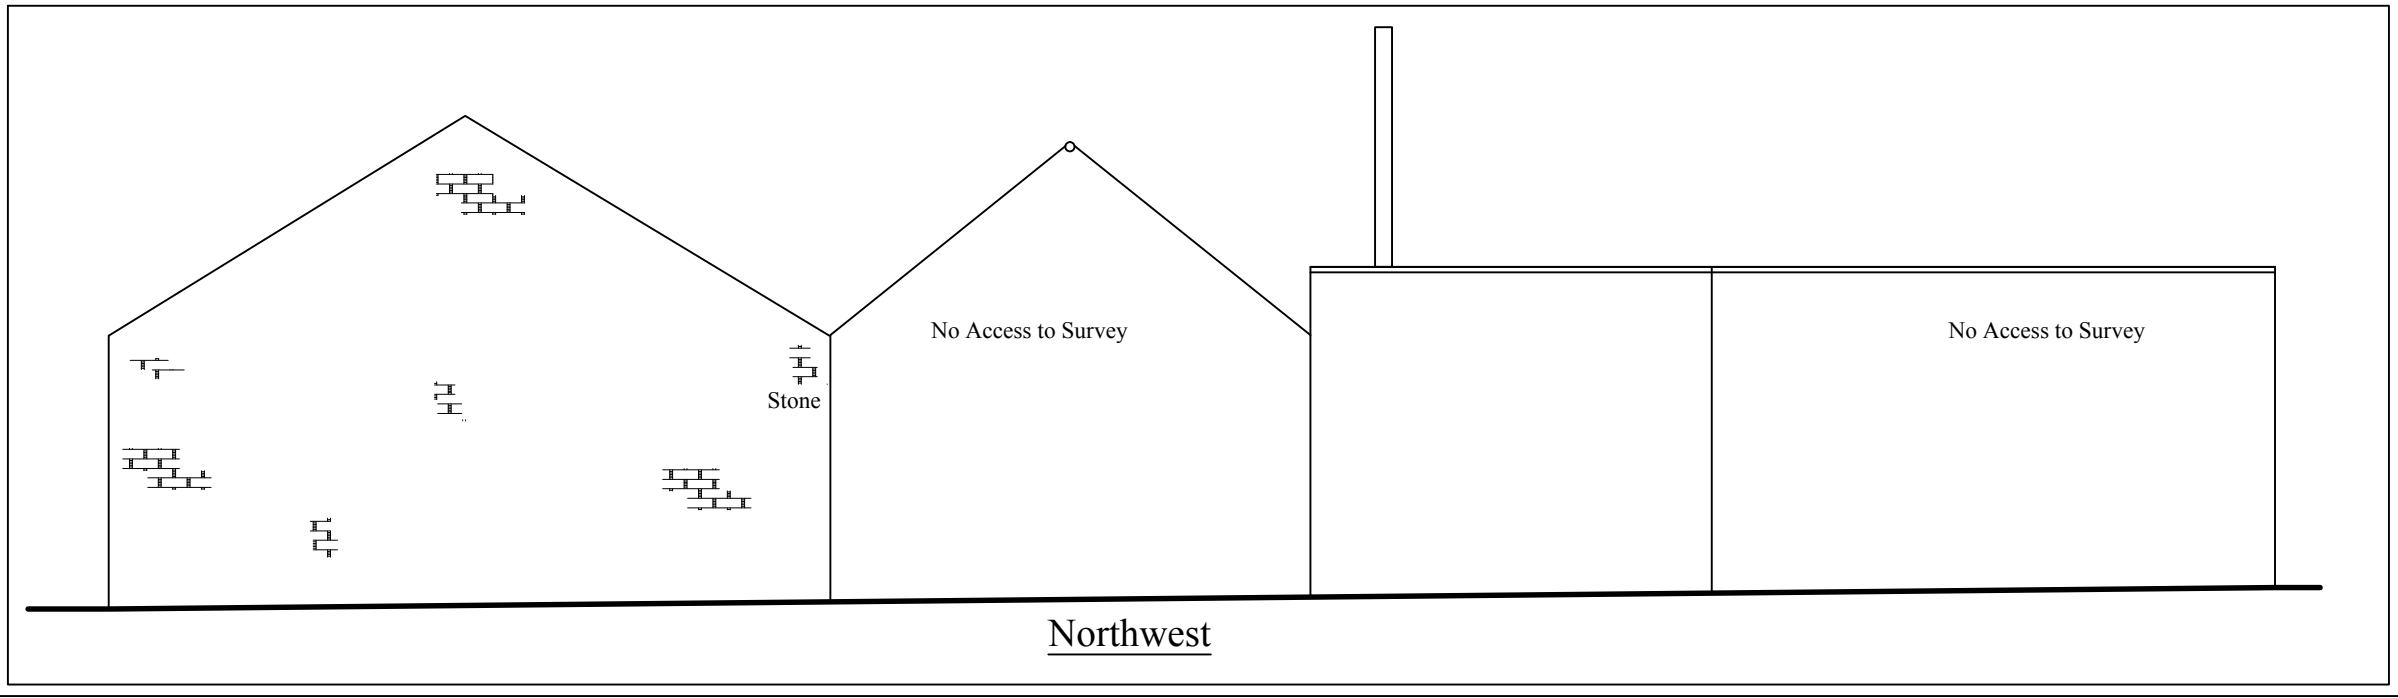


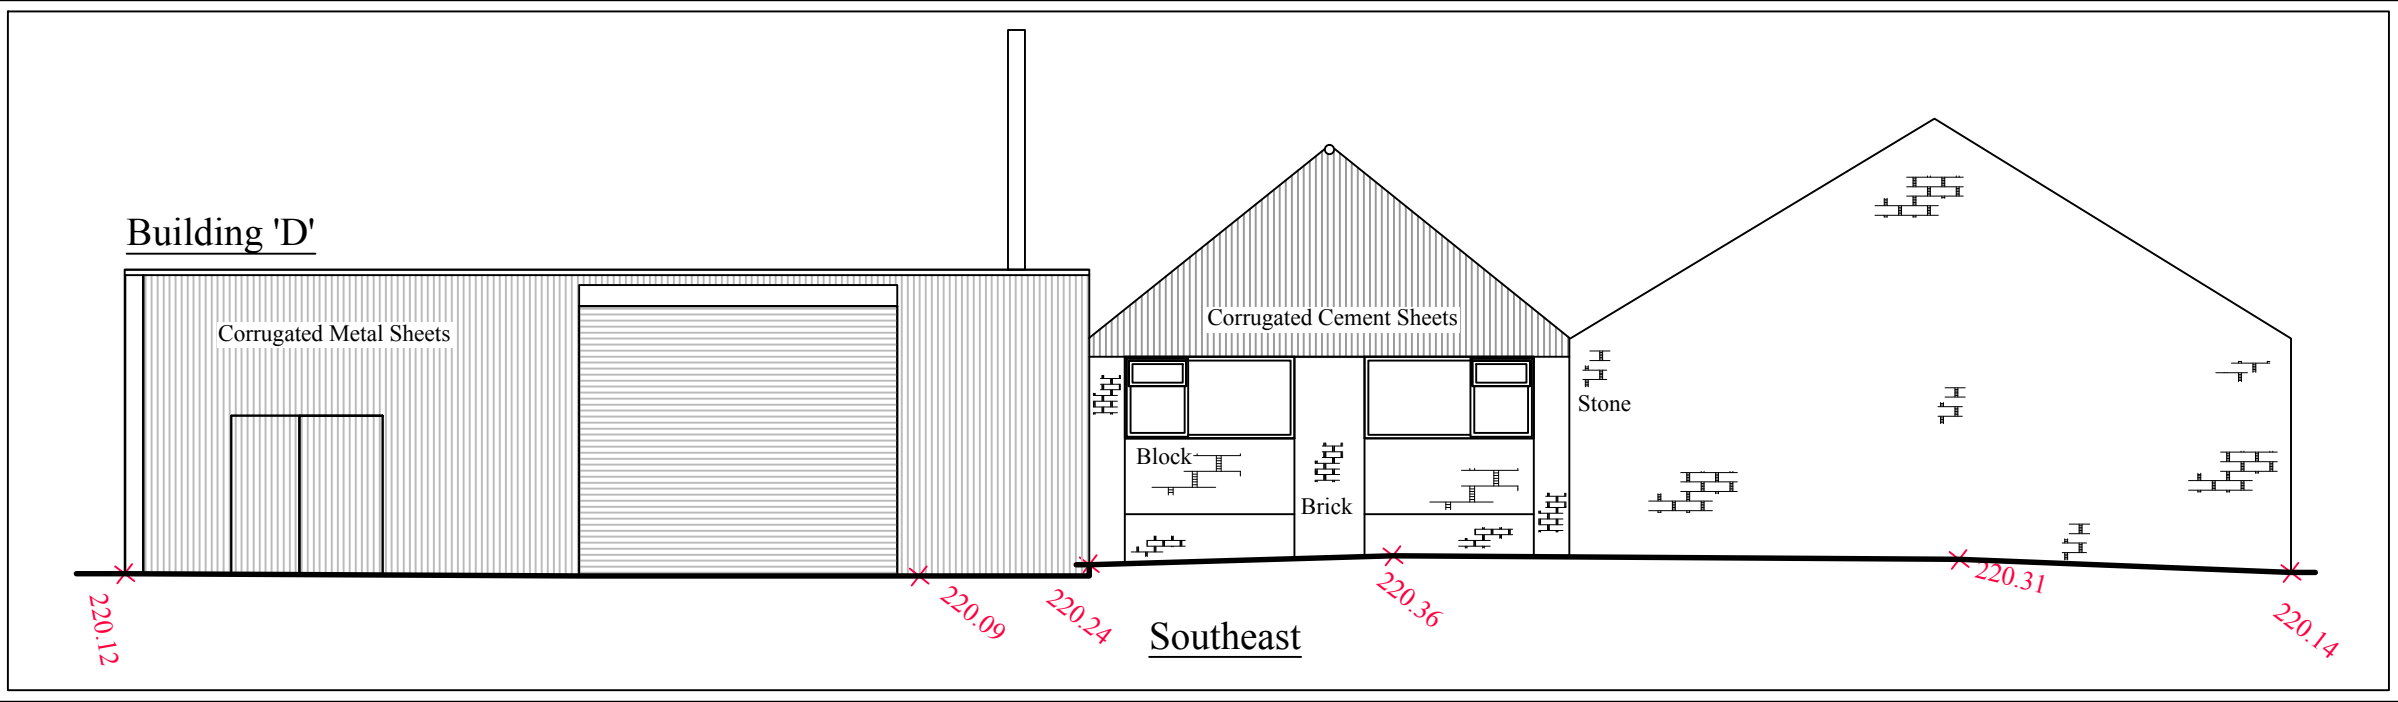

Planning

This drawing is the copyright of SJ Design Limited.
All dimensions must be checked on site and not scaled from this drawing.
All materials and workmanship are to be in accordance with prevailing British Standards, Codes of Practice, Building Regulations, manufacturers and Federation recommendations and all to the complete satisfaction of SJ Design Limited.

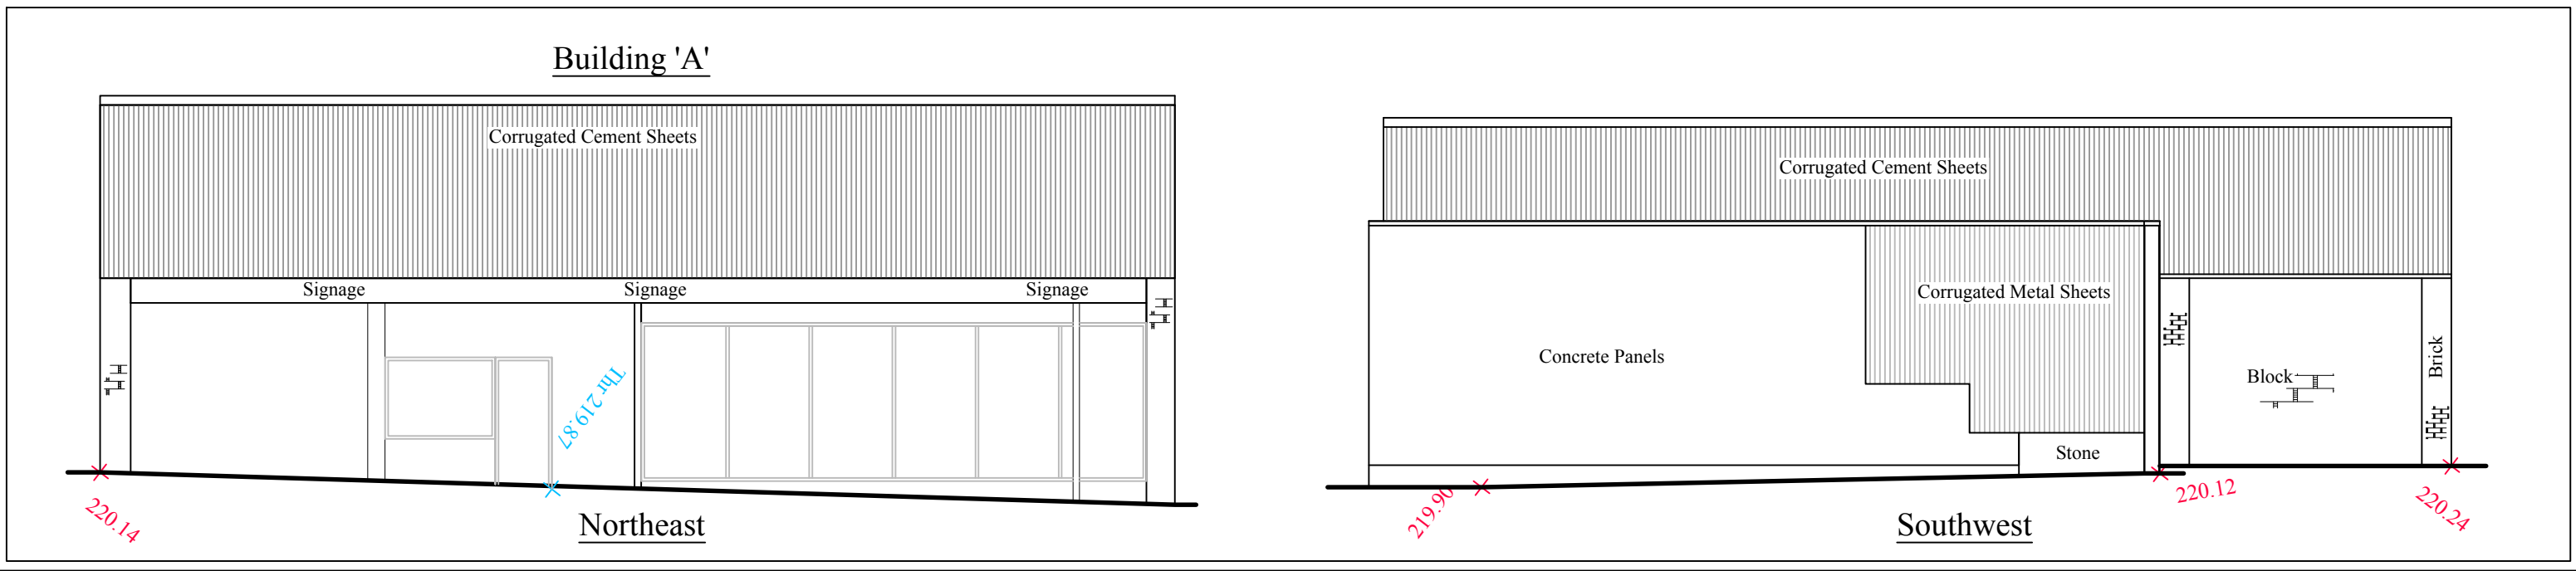

Building Design & Surveying Consultants
The Old Co-Op Building, Church Street,
Hayfield, High Peak SK23 2JF
Tel: 01663 742903 Fax: 01663 751247
Mobile: 07984 007 087 Email: info@sjdesign.net
www.sjdesign.net

Client
Ian and Michelle Buttrill
Job Title
Proposed new dwellings at
Chapel Garage
Hayfield Road
Chapel en le Frith
SK23 0JF

Drawing Title
Buildings 'A and D'
as Existing

Scale
1:100 at A1 or as marked
Date
December 2022
Drawn by
SJ

Drawing No.	Rev.
106	-