EXISTING PLANS 1:100

GROUND FLOOR

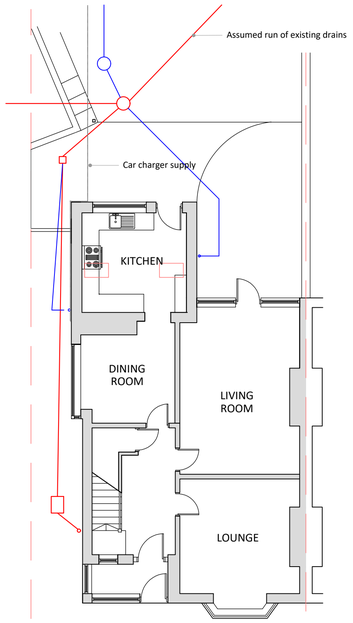

ROOF PLAN

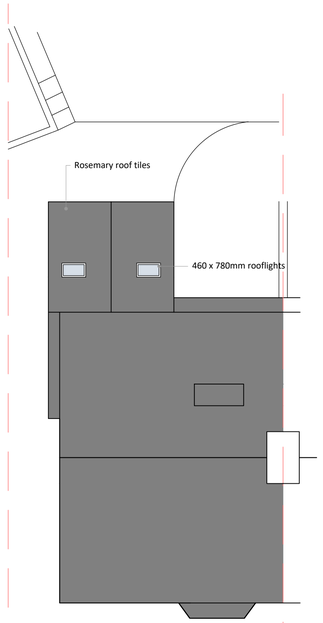

PROPOSED PLAN 1:50

ROOF CONSTRUCTION

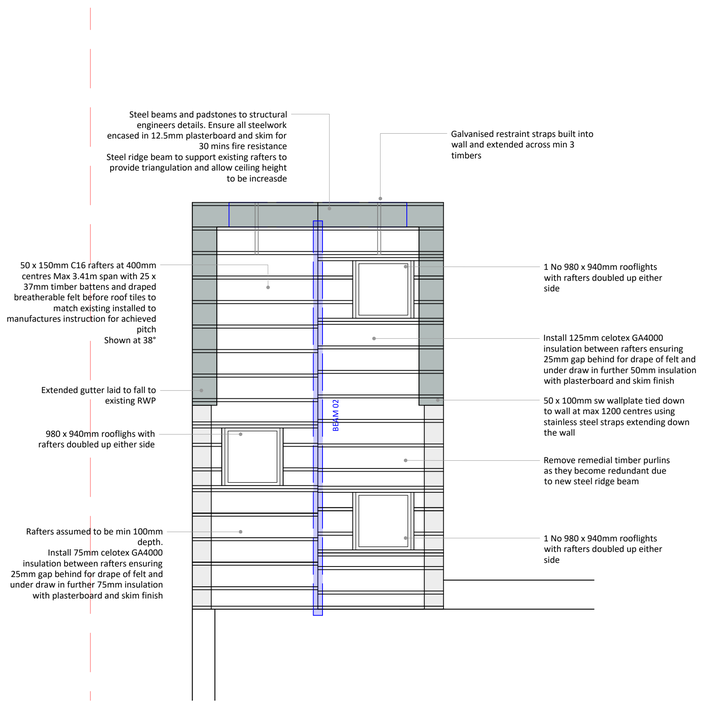

PROPOSED PLANS 1:100

ROOF PLAN

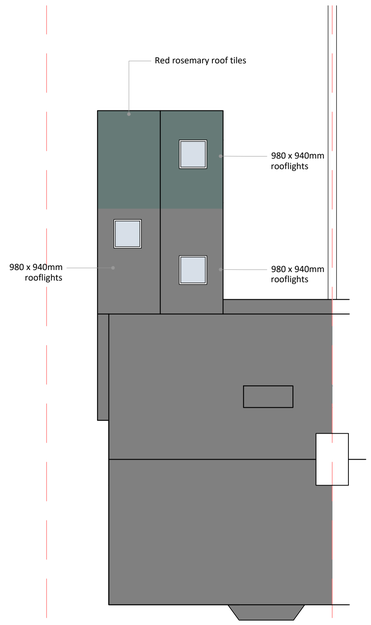

PROPOSED PLANS 1:20

GROUND FLOOR PLAN

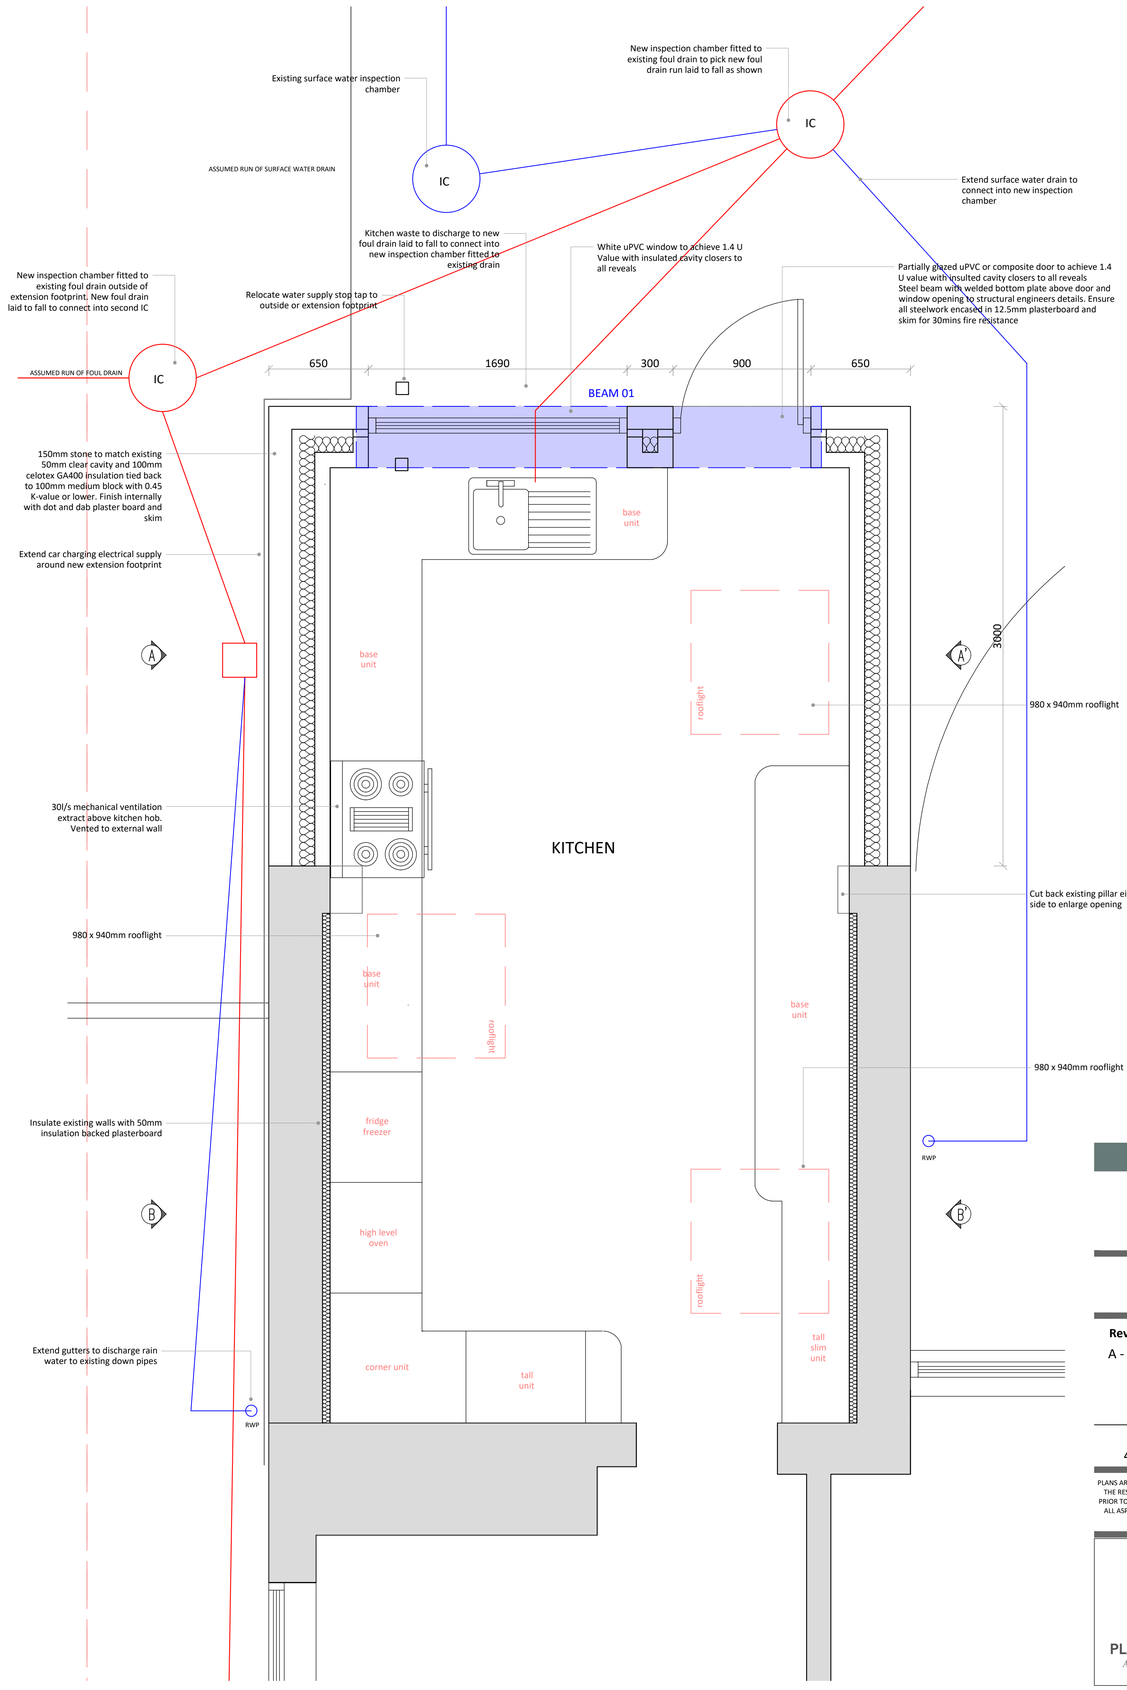

BUILDING REGULATION DRAWINGS

45 Buxton Road
Chinley
High Peak
SK23 6DJ

Single Storey Rear Extension

Revision	Date
A - Following client meeting	28/03/24

Drawing Ref	Date
45BR/BR/02/A	14th March 2024

PLANS ARE TO BE READ IN CONJUNCTION WITH STRUCTURAL ENGINEERS DETAILS. IT IS THE RESPONSIBILITY OF THE CONTRACTOR TO CHECK ALL MEASUREMENTS ON SITE PRIOR TO WORK COMMENCING. IT IS THE RESPONSIBILITY OF THE OWNER TO ENSURE ALL ASPECCTS OF THE PARTY WALL ETC ACT 1996 ARE MET. PLEASE CONTACT PLAN DRAWER IF ANY ON SITE AMENDMENTS ARE TO BE MADE.

PLANS + DESIGN
Architectural Drawing

18 Eccles Road
Chapel en le Frith
High Peak
SK23 9RG

07912 845 210

info@plansanddesign.co.uk