


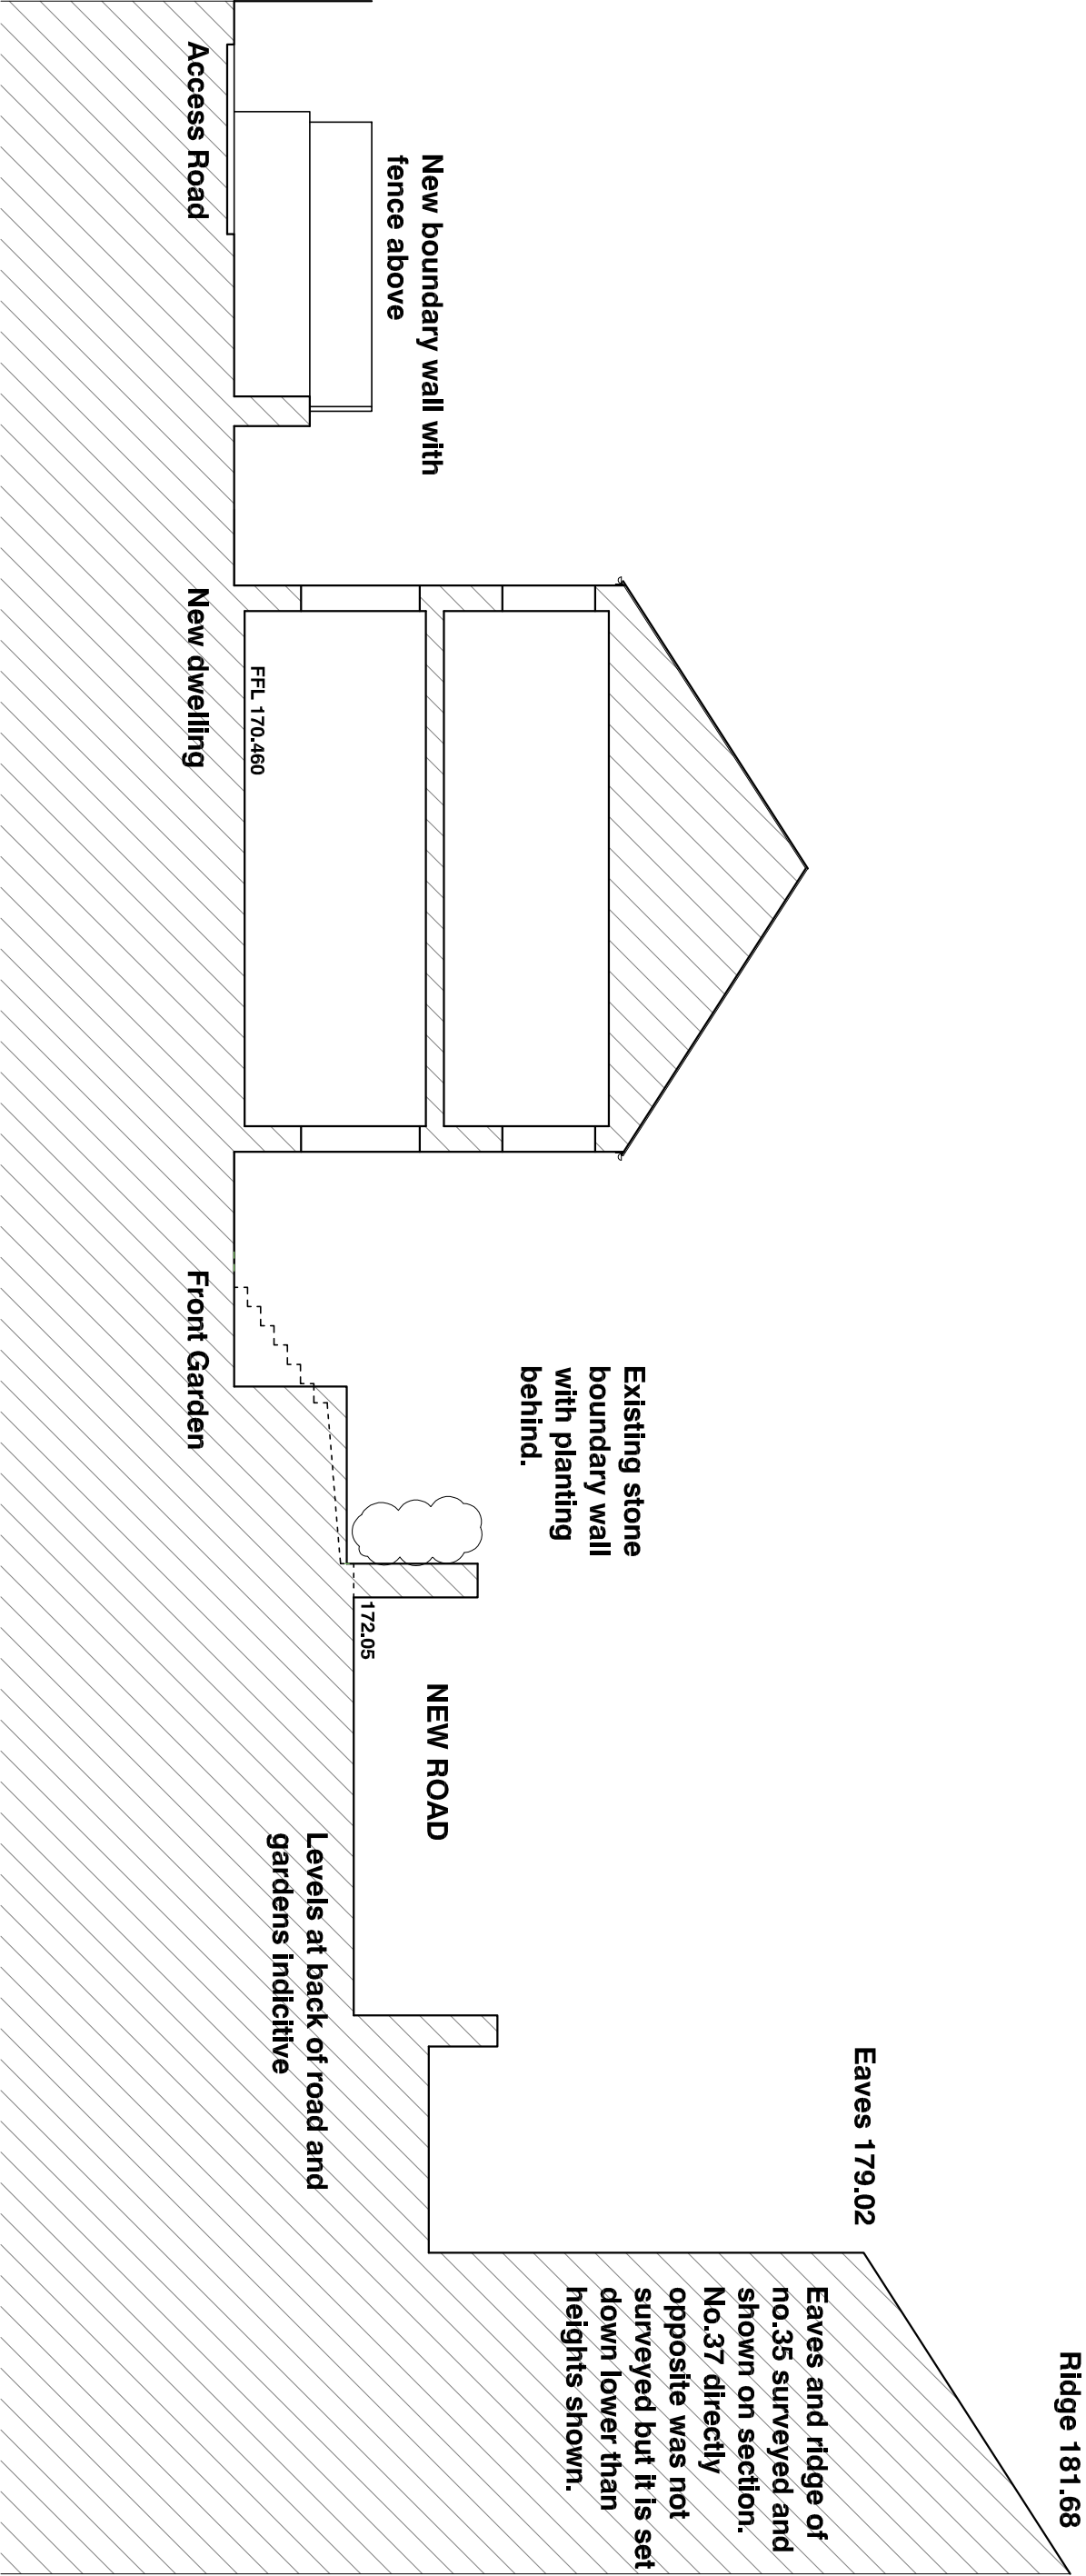

SCALE 1:100

0 1m 2m 3m 4m 5m

CLIENTS/CONTRACTORS ARE ADVISED TO CLARIFY DIMENSIONS PRIOR TO SETTING OUT AND NOT TO SCALE OFF THE DRAWING



HIGH PEAK ARCHITECTS LTD

2nd Floor, Wharf House, Wharf Road, Whaley Bridge, High Peak, Derby's SK23 7AD
Tel: 01663 719717 Web: www.highpeakarch.com Email: npa@highpeakarch.com

Residential Development

New Road, Whaley Bridge

Section AA

1892.PL05

Scale: 1:100 @ A3 Date: September 2023

Rev: