



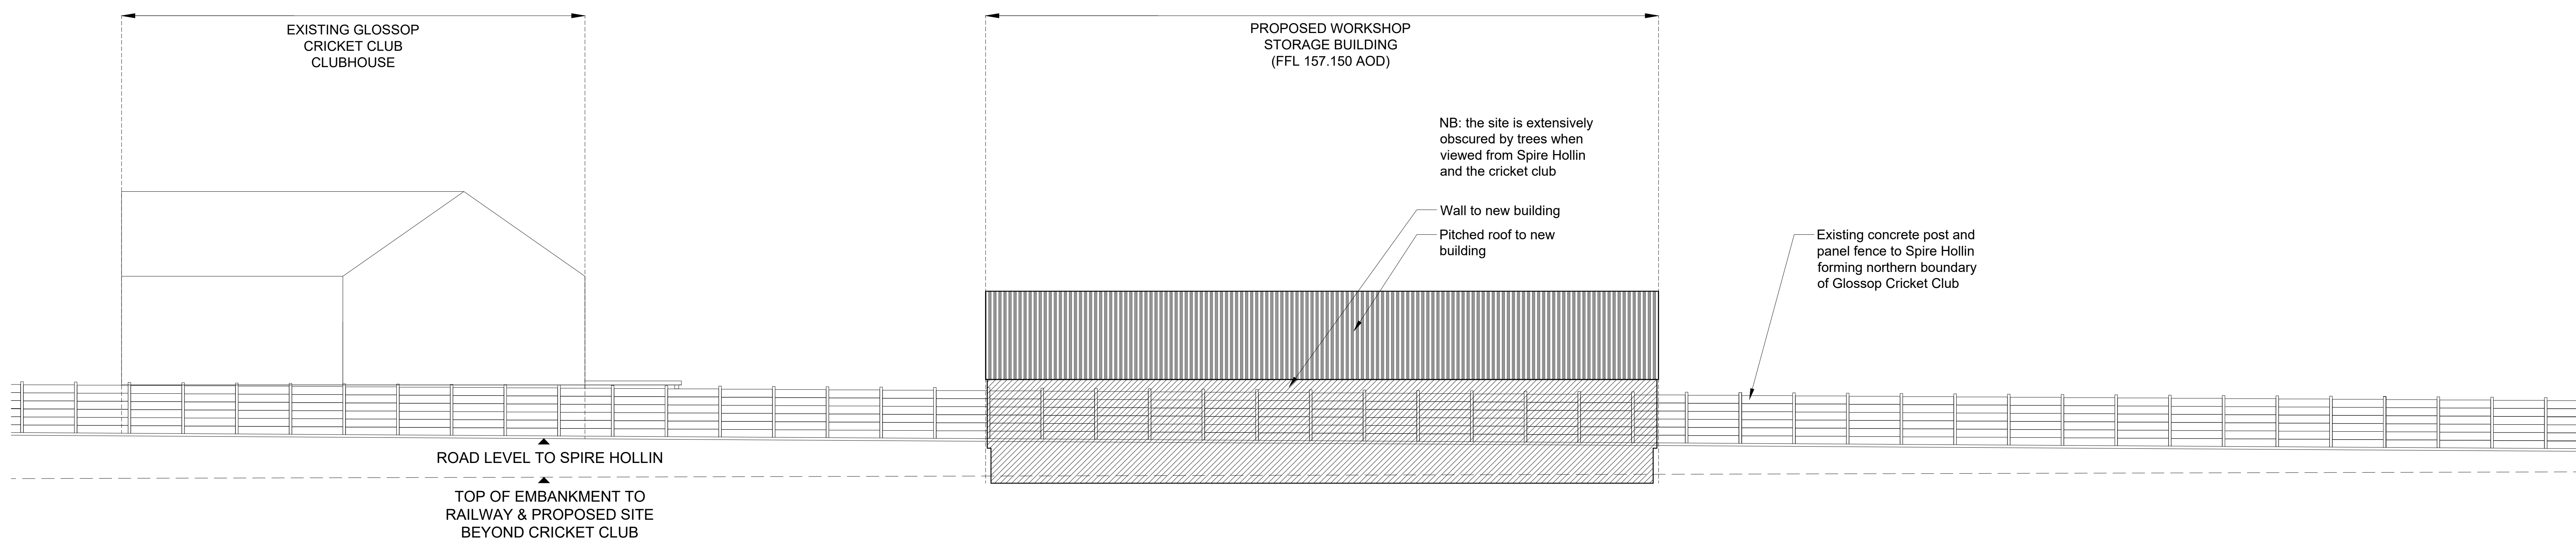

PROPOSED STREET ELEVATION FROM SPIRE HOLLIN

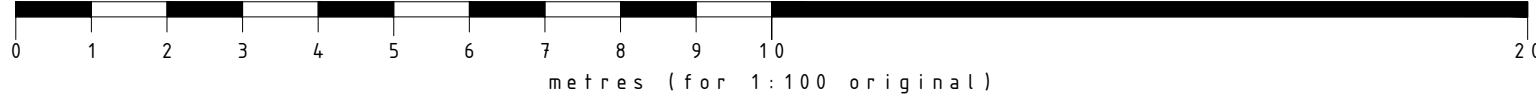

NOTES
All dimensions are to be checked on site and any discrepancies referred to the designer prior to proceeding. All levels are to be confirmed on site prior to proceeding with the work. All discrepancies between information shown on the drawing and the information shown on the specification are to be referred to the designer prior to proceeding with the works. All component sizes and references to be checked prior to the ordering of materials. Positions of testing drain runs and associated installations to be confirmed prior to proceeding and corrected as necessary. All relevant boundary positions to be checked prior to proceeding. Any on site design changes must be reported to the designer and agreed with the relevant authority prior to proceeding. Levels shown are related to an arbitrary datum and therefore not related to ordnance datum.

Revision	Date	Details
 R.A. Grundy Architectural Services 36 PARK ROAD, HAREBURY, GLOSBERY, OXFORDSHIRE, OX5 3AH, UK TEL: 07474 801 382 E-MAIL: info@grundy.co.uk		
Project:	Proposed Warehouse/Storage Unit at: Complextoped Surrey Street Glossop SK13 7AJ	
Client:	Complextoped	
Drawing Title:	PROPOSED STREET ELEVATION FROM SPIRE HOLLN	
Drawn by:	R.G.	Date: 12th December 2023
Drawn No:	2019P.21	Scale: 1:100 or A0
Revision:		