

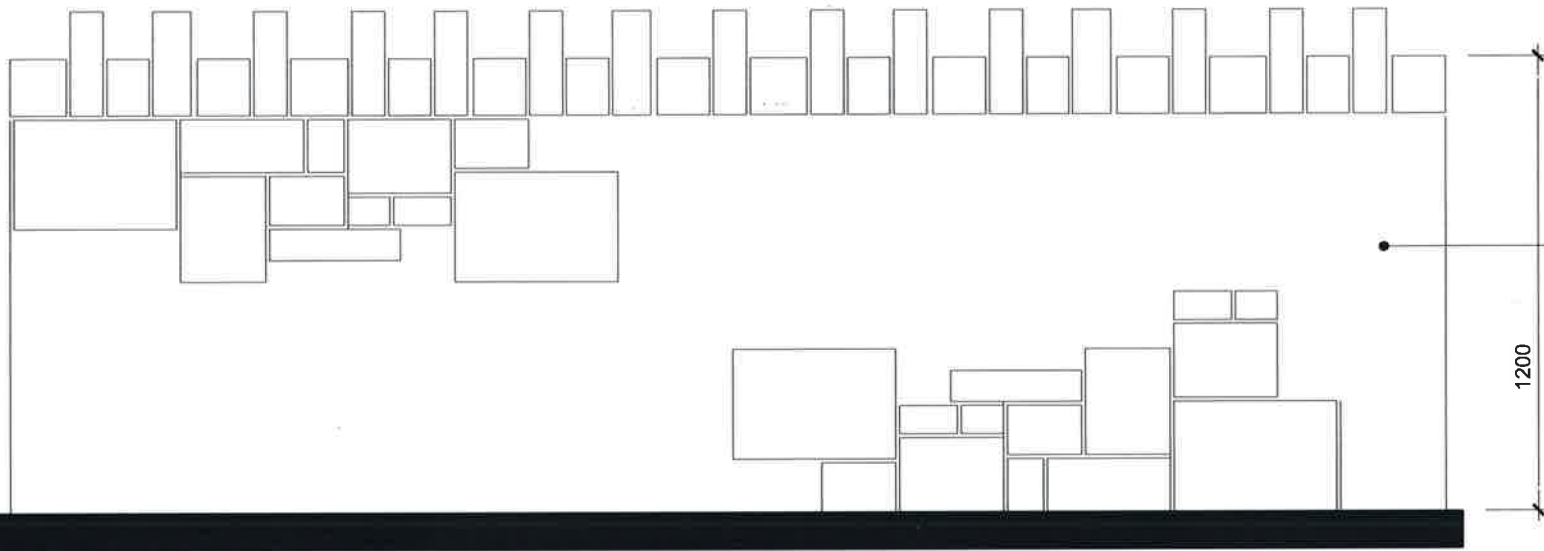


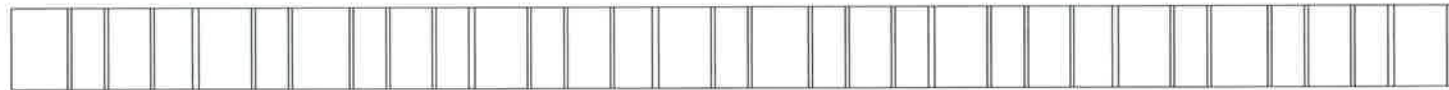

Random stone walling to replicate existing wall along Forge Road, constructed with reclaimed natural stone from wall to be demolished..

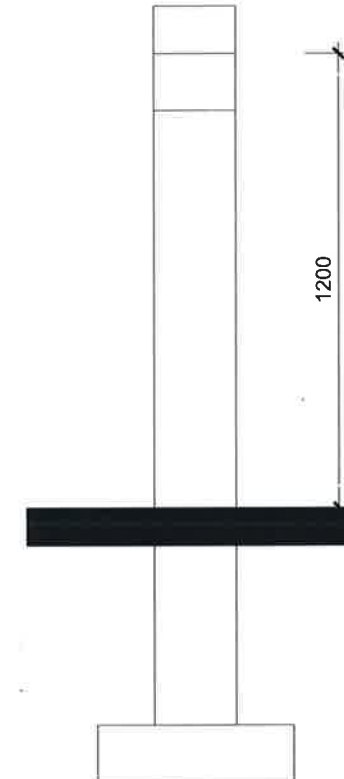

PLANNING
SUBMISSION

Rev	Date	Description	Drawn



Barn Meadow House
Southfield Fold Farm
Southfield
Burnley
Lancashire
BB10 3RH
Tel : 01282 801157
Mob : 07976 762676

Client WARRHOMES		Drawn: Scale: Drawn: January 2014	Checked: Approved: A3
Project FORGE ROAD, CHINLEY			
Drawing Title 1.2m RECLAIMED NATURAL STONE WALL DETAIL			
Drawing No. 1307WHD/FRC-SW04			
E-mail: dgl@warrior.co.uk			