


# 1.8m Feather Edged Fence

NB. ALL TIMBER TO BE TREATED WITH PRESERVATIVE.

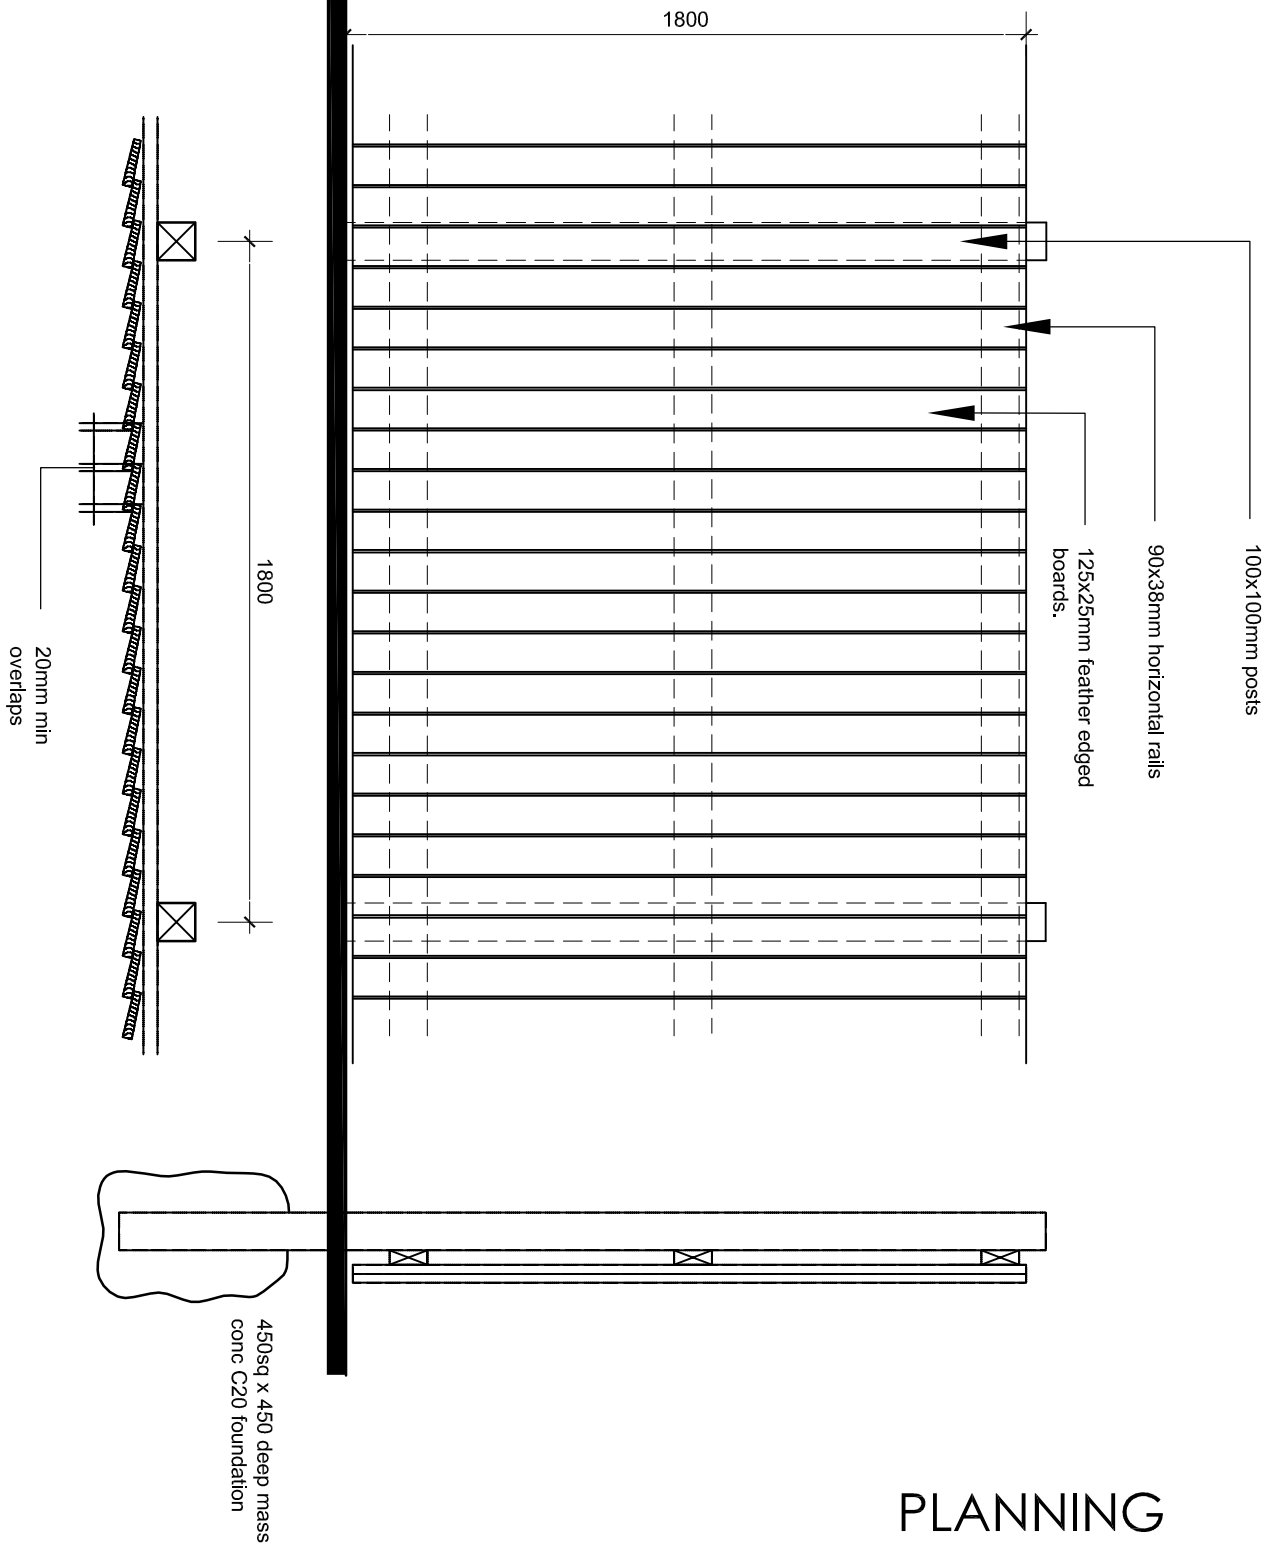

PLANNING

Project:  
Standard Details

Drawing Title:  
1.8m Feather Edged Fence

Drawn: TGH  
Checked:  
Scale: 1:20  
Date: April 2009

**mck** associates limited  
architecture ■ landscaping ■ surveying ■ project management

burnaby villa ■ 48 watling street road ■ fulwood ■ preston ■ pn2 8bp  
tel: 01772 774610 fax: 01772 774611 mck@mckassociates.co.uk

Job No: 02/500  
Drawing No: FD03  
Rev: