




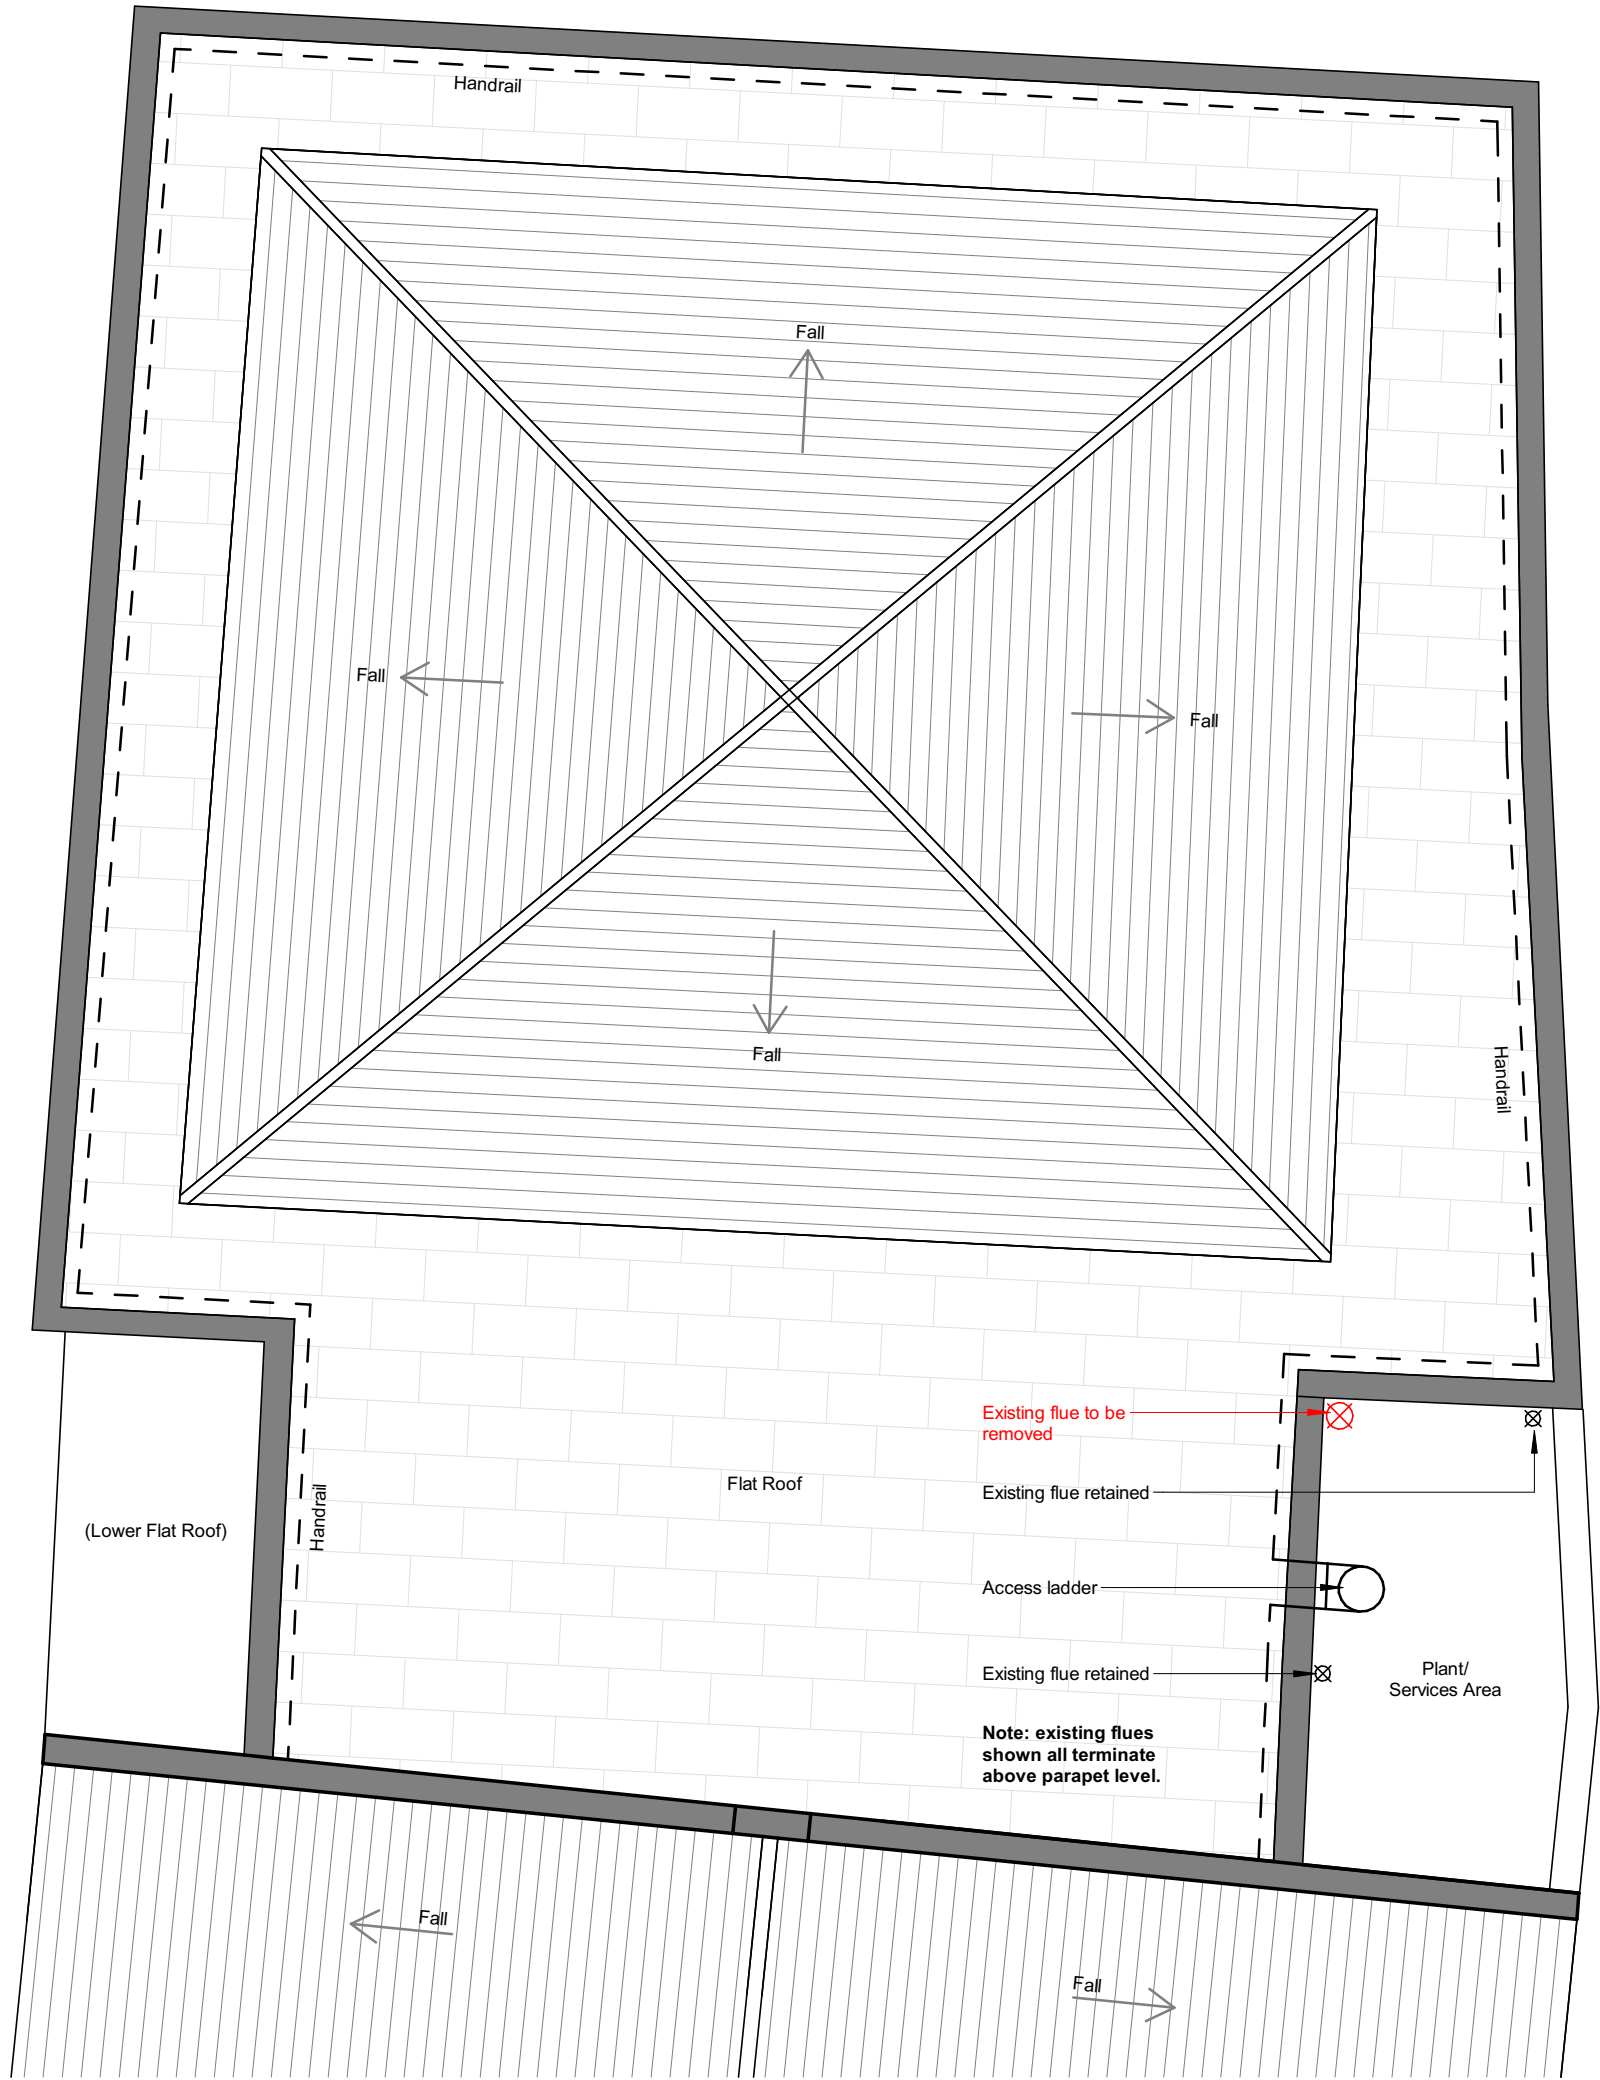


Existing Roof Plan
1 : 100

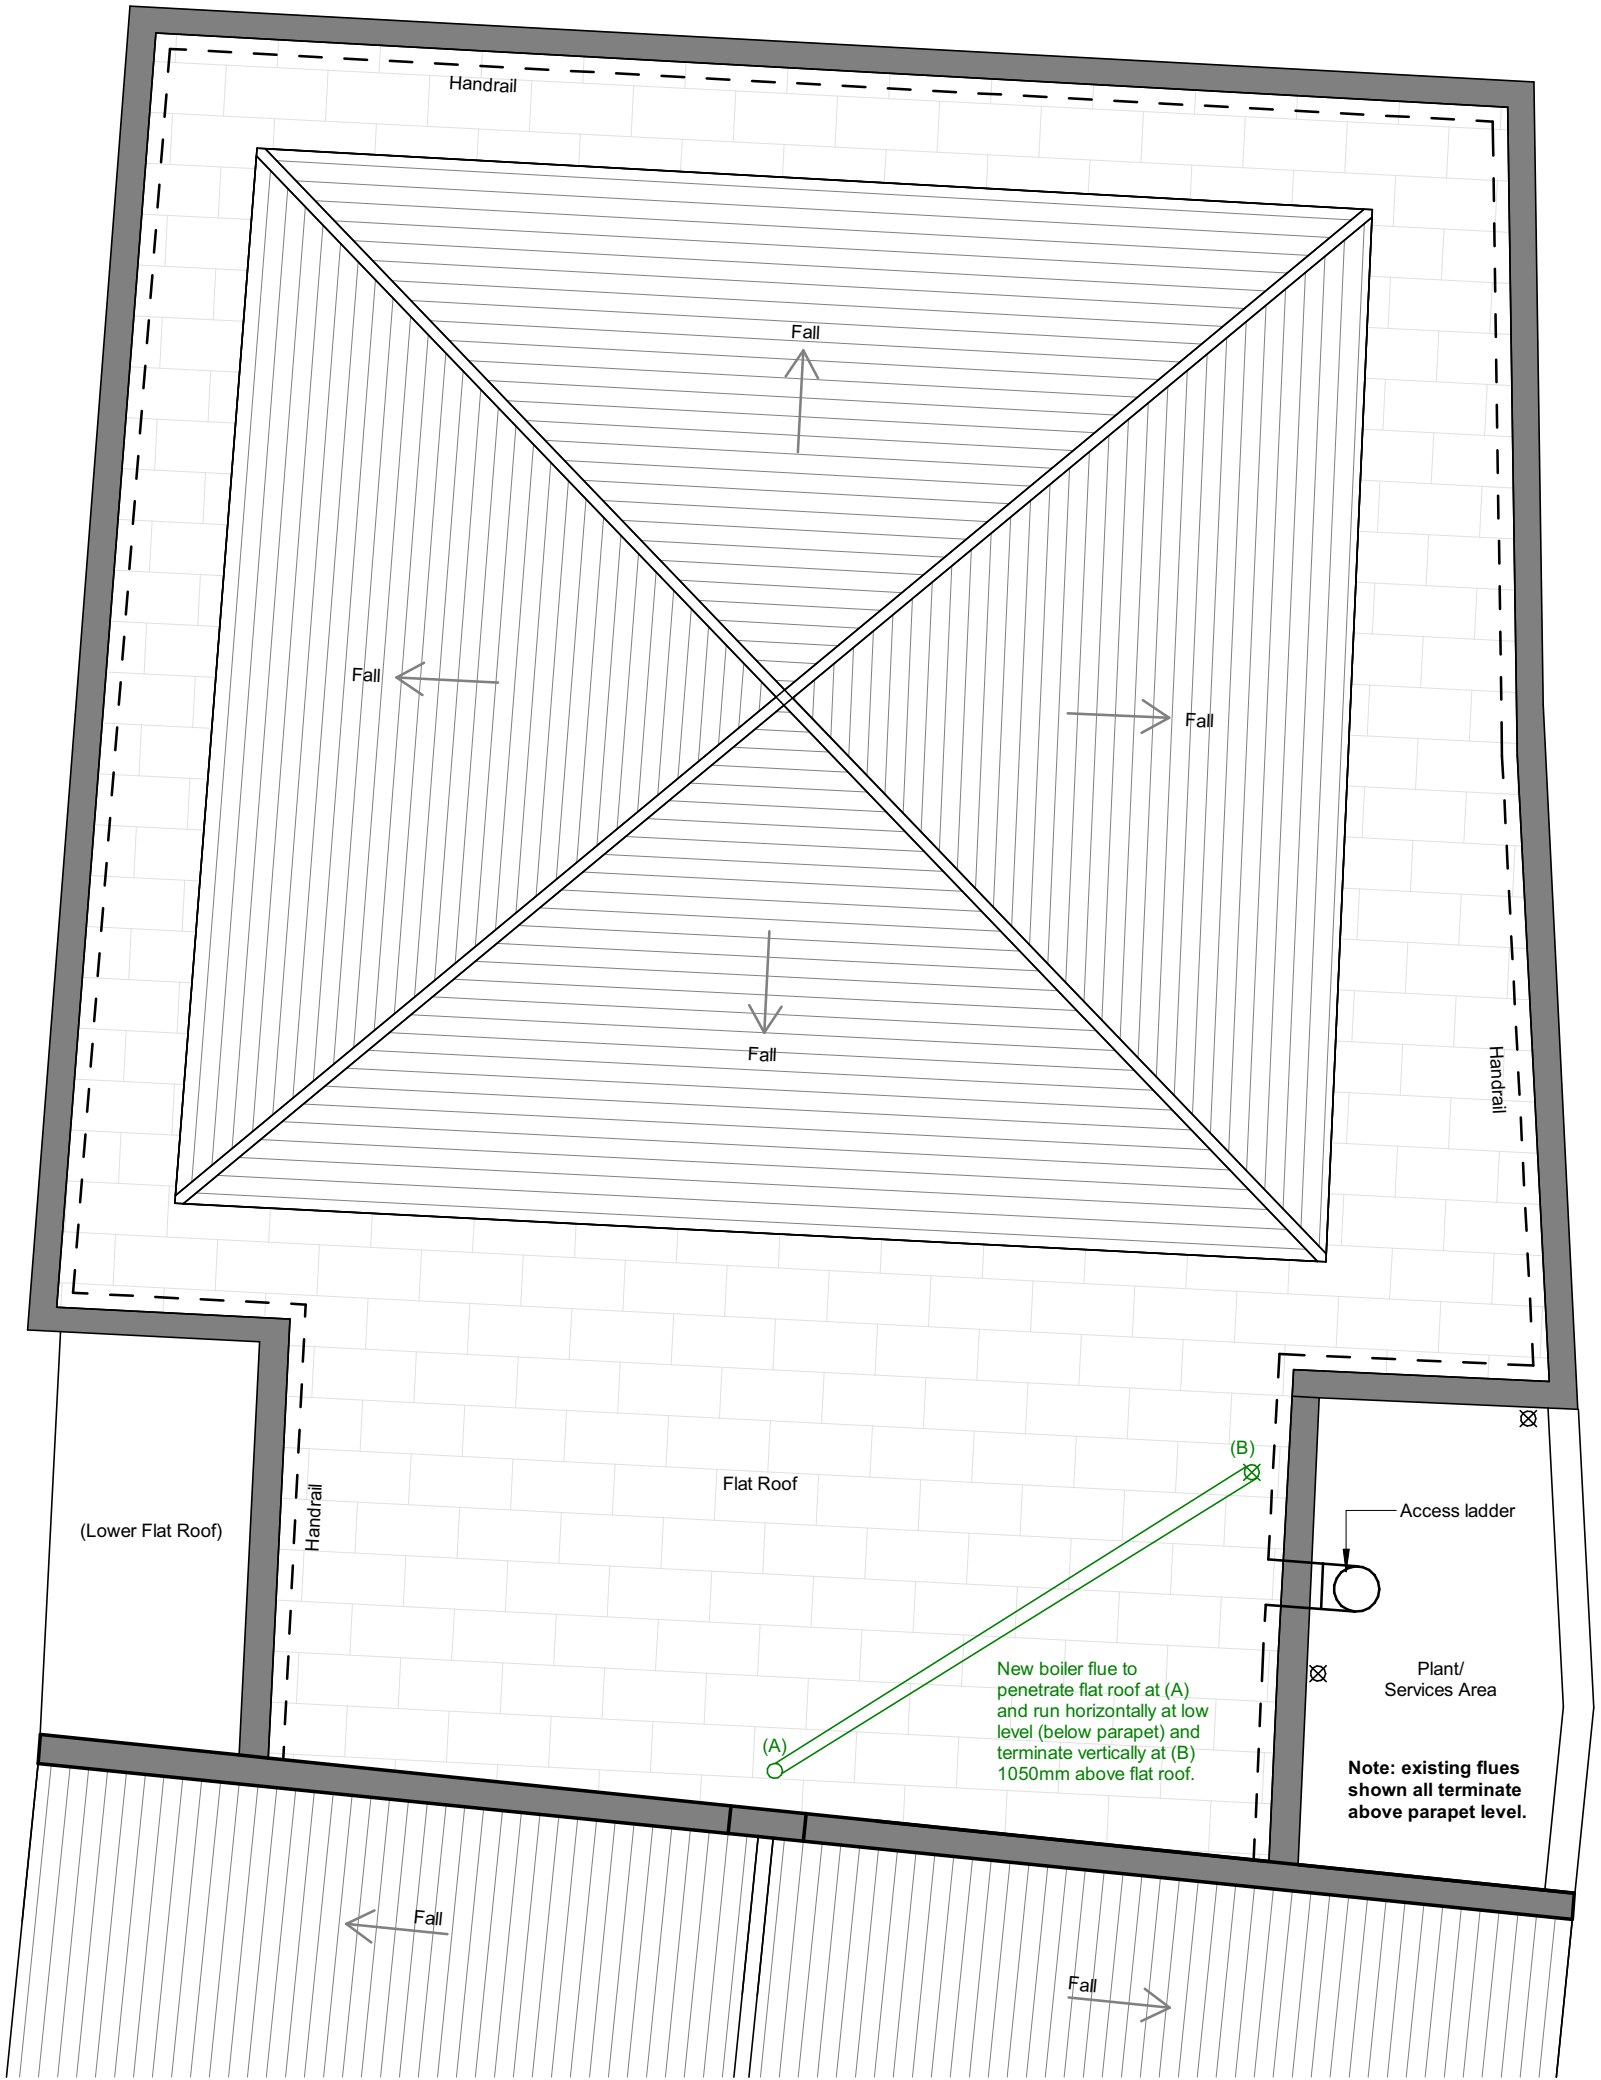

Proposed Roof Plan
1 : 100

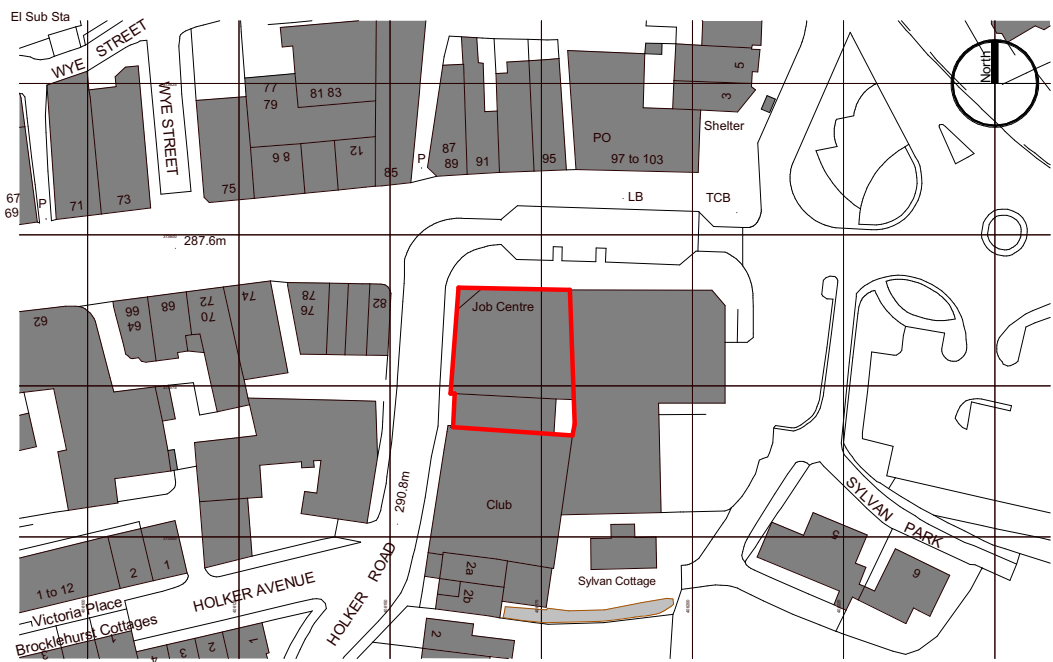

Location Plan
1 : 1250

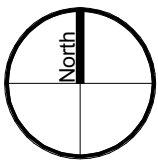

Notes			
The Contractor is to check all dimensions and conditions on site before commencing. This drawing remains the copyright of POZZONI Architecture Ltd.			
Scale Bars TO BE USED ONLY AS GUIDANCE			
1:100	mm	1000	3000 5000
1:200	mm		5000 8000
1:500	M	5	15 25
1:1250	M	10	30 50 70

Rev	A	Re-issued for planning	SPK	04.04.24
		Description	By	Date
Client	Department for Work & Pensions			
Job	Proposed Boiler Flue, Buxton Job Centre			
Drawing	Planning - Proposed Boiler Flue			
Is: Ref	P6198_1000	Rev	A	
6198-POZ-XX-XX-DR-A-1000				
Date	21/03/24	Scale	As indicated	@ A2
Project Status	3D CoOrd	2D CoOrd	Approved	-
Project Status	Planning	Tender	Construction	
	Design	Contract	As Built	

pozzoni

10-12 Emerald Street
London
WC1N 3QA

Woodville House
2 Woodville Road
Altrincham
WA14 2FH

+44 20 7078 0079
architects@pozzoni.co.uk

+44 161 928 7848
www.pozzoni.co.uk