
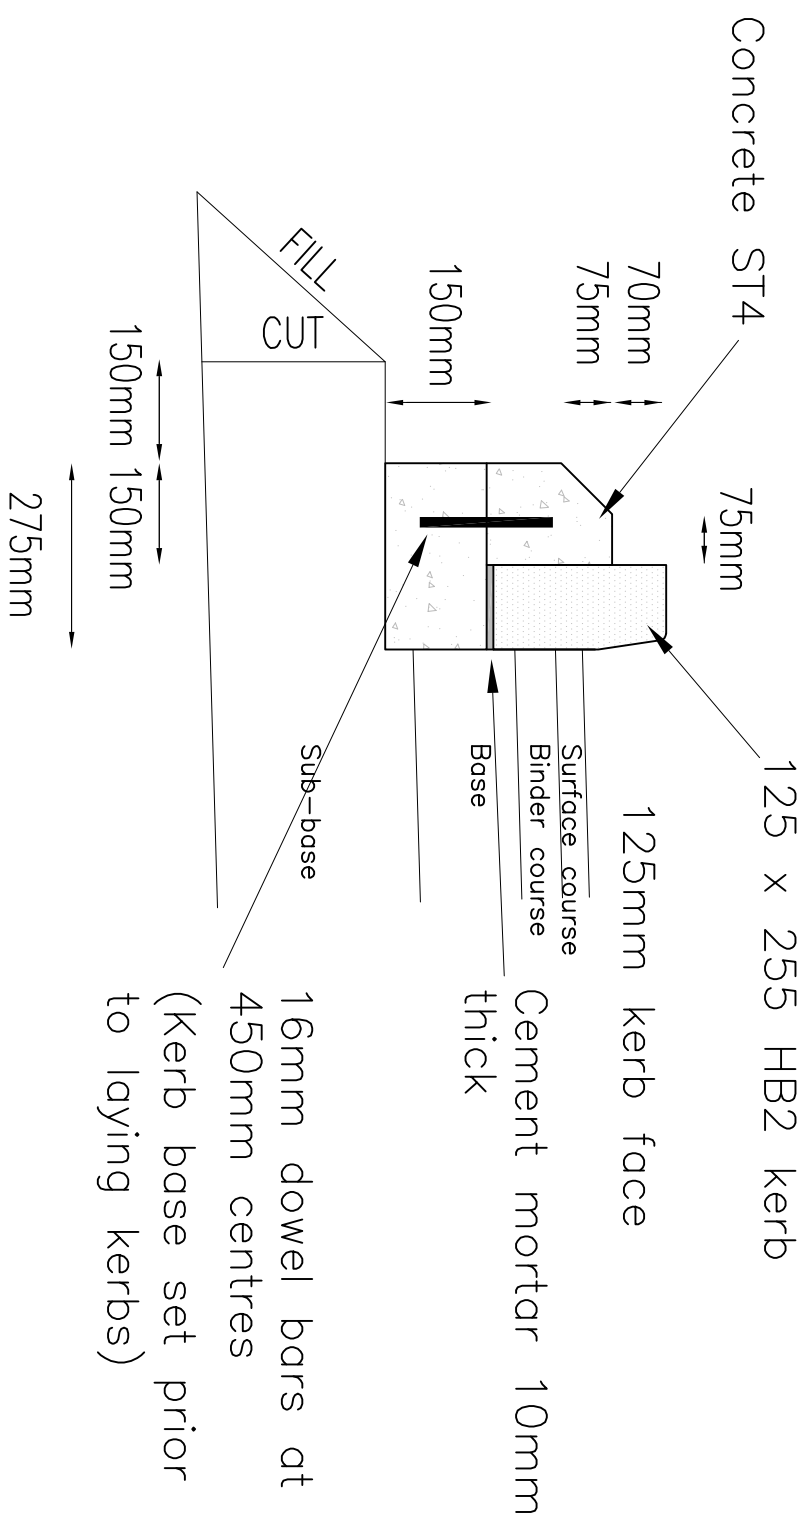




DO NOT SCALE from this drawing

All dimensions must be verified on the site before setting out :
 commencing work, with any discrepancies reported to REFA

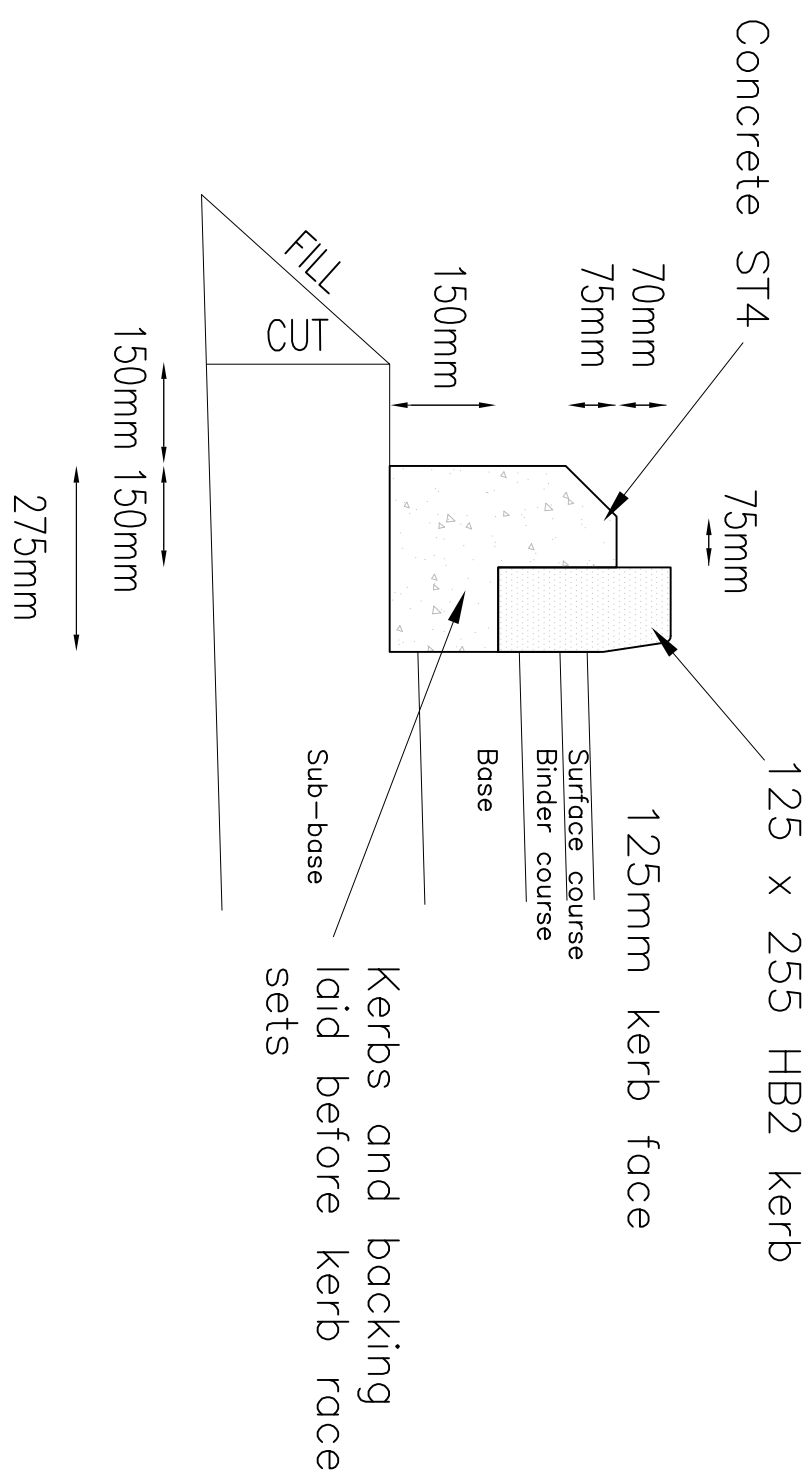


HB2 KERB DETAIL CONSTRUCTION A

NOTE
HB2 KERBS TO BE USED
ON ACCESSWAYS WITH A
125mm KERB FACE AS
DCC LETTER 30.8.16

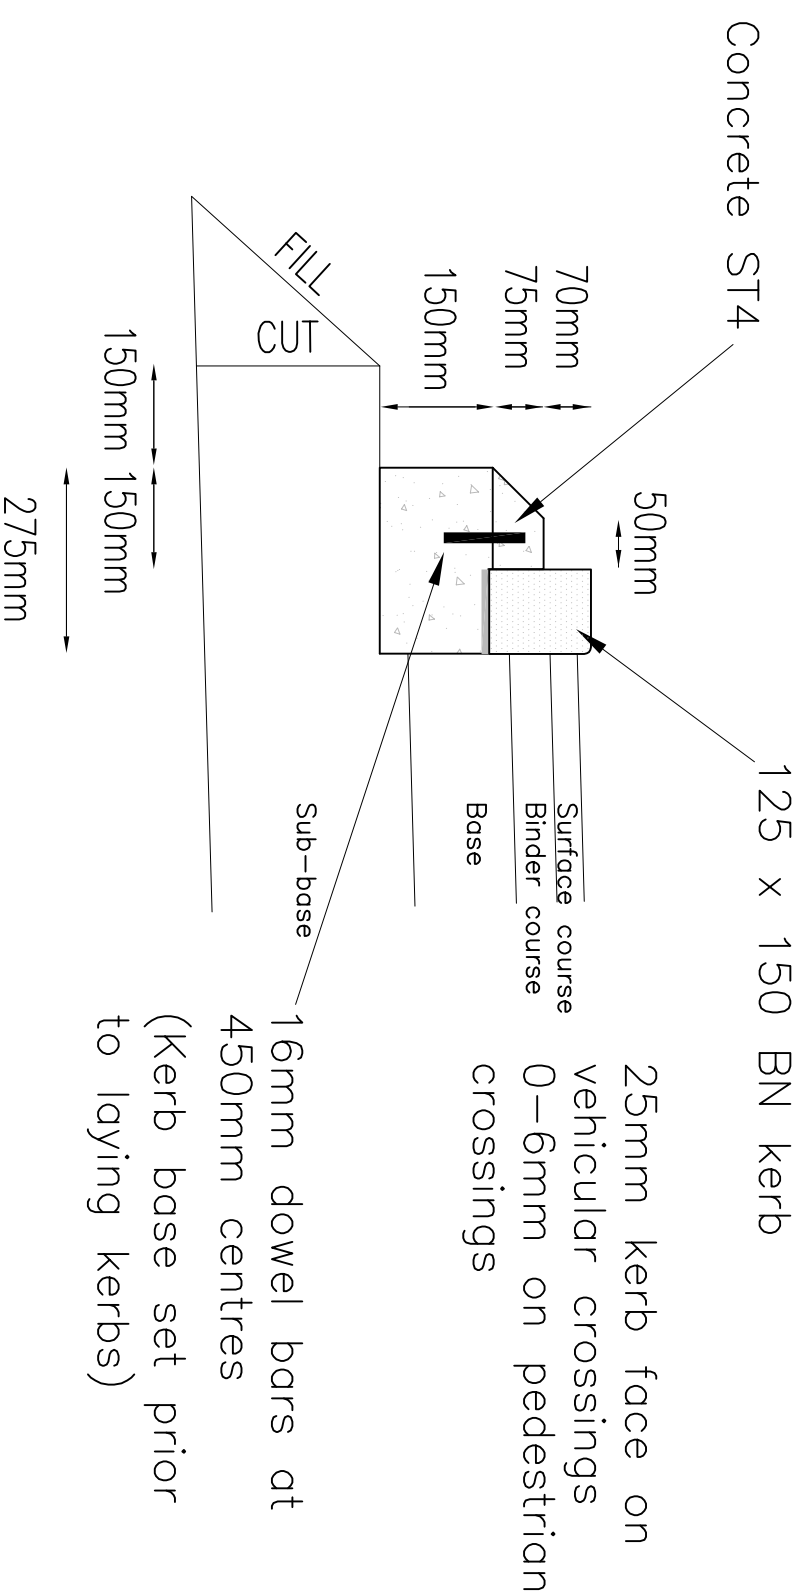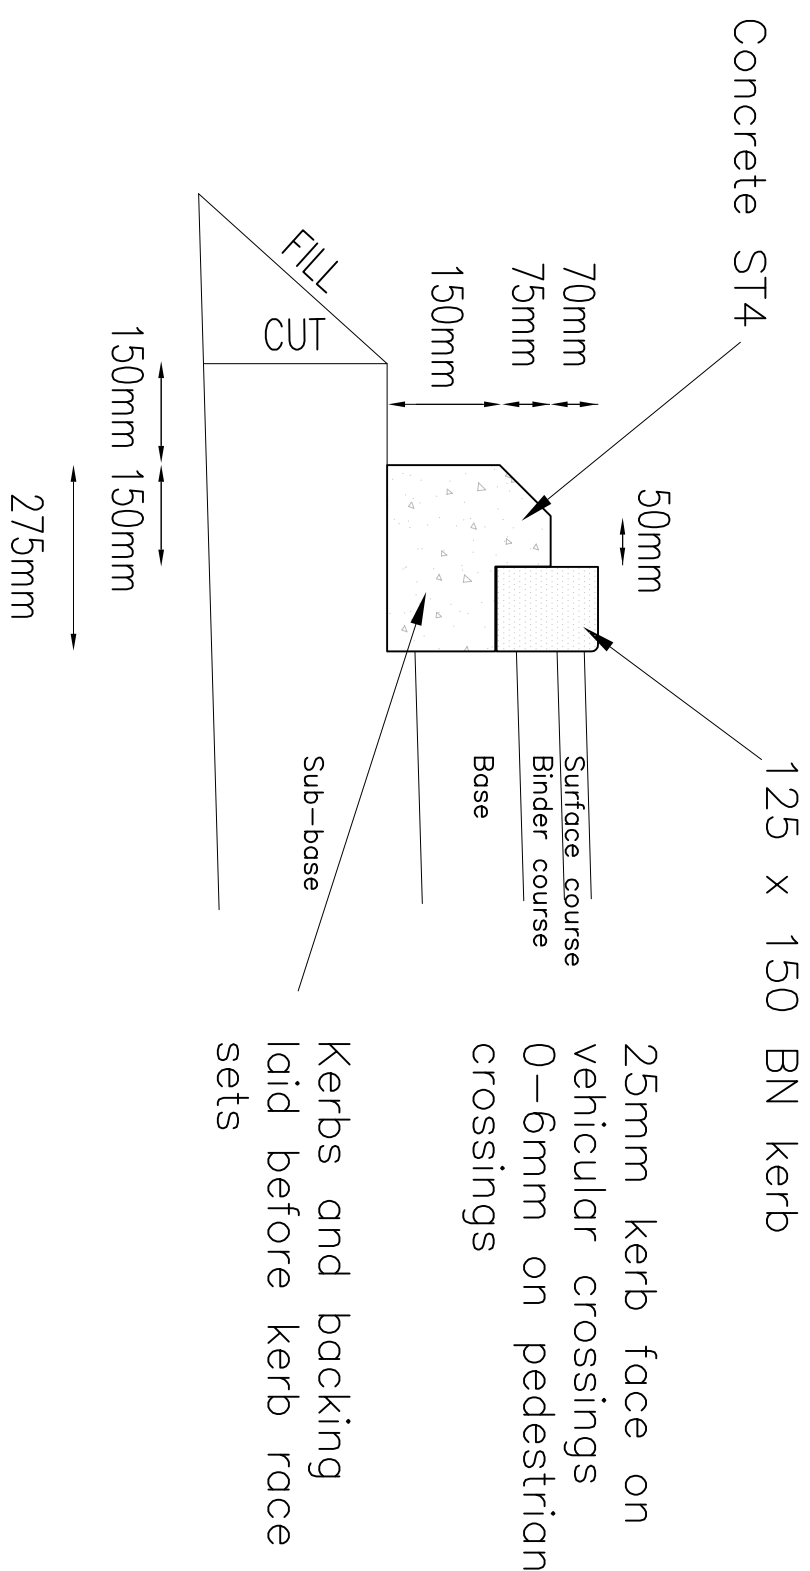

DROPPED KERB DETAIL CONSTRUCTION A

DROPPED KERB DETAIL CONSTRUCTION B

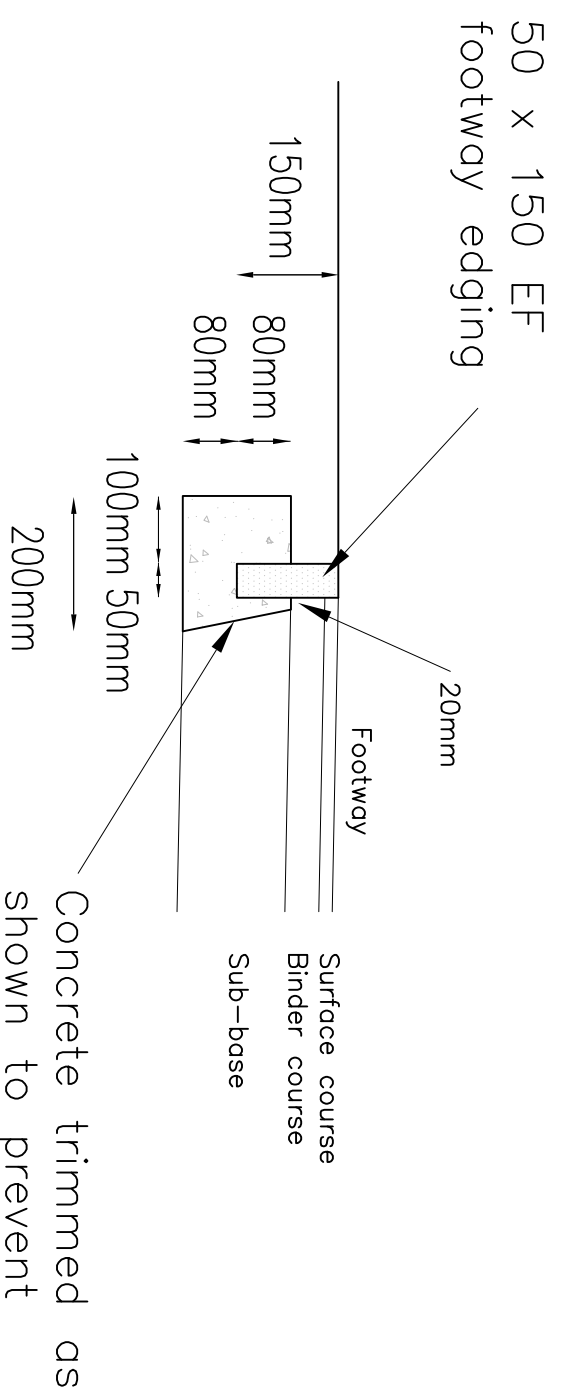

FOOTWAY EDGING EF 150

ALL WORKS IN ASSOCIATION WITH PROPOSED S38 HIGHWAY ARE TO BE CARRIED OUT IN FULLY ACCORDANCE WITH THE "6 C'S" APPLICATION DETAILS WHICH ARE REPRODUCED AS APPLICABLE ON THESE DETAILS.
FURTHER INFORMATION CAN BE OBTAINED BY VISITING THE WEB SITE LINK BELOW :-
<http://www.leics.gov.uk/htd>

- [illegible]

[illegible]

PLEASE NOTE THAT THIS DRAWING IS ISSUED FOR INFORMATION/TENDER PURPOSES ONLY UNTIL TECHNICAL APPROVAL HAS BEEN GRANTED. ANY WORK UNDERTAKEN PRIOR TO TECHNICAL APPROVAL BEING GRANTED IS AT THE CLIENT'S RISK.