
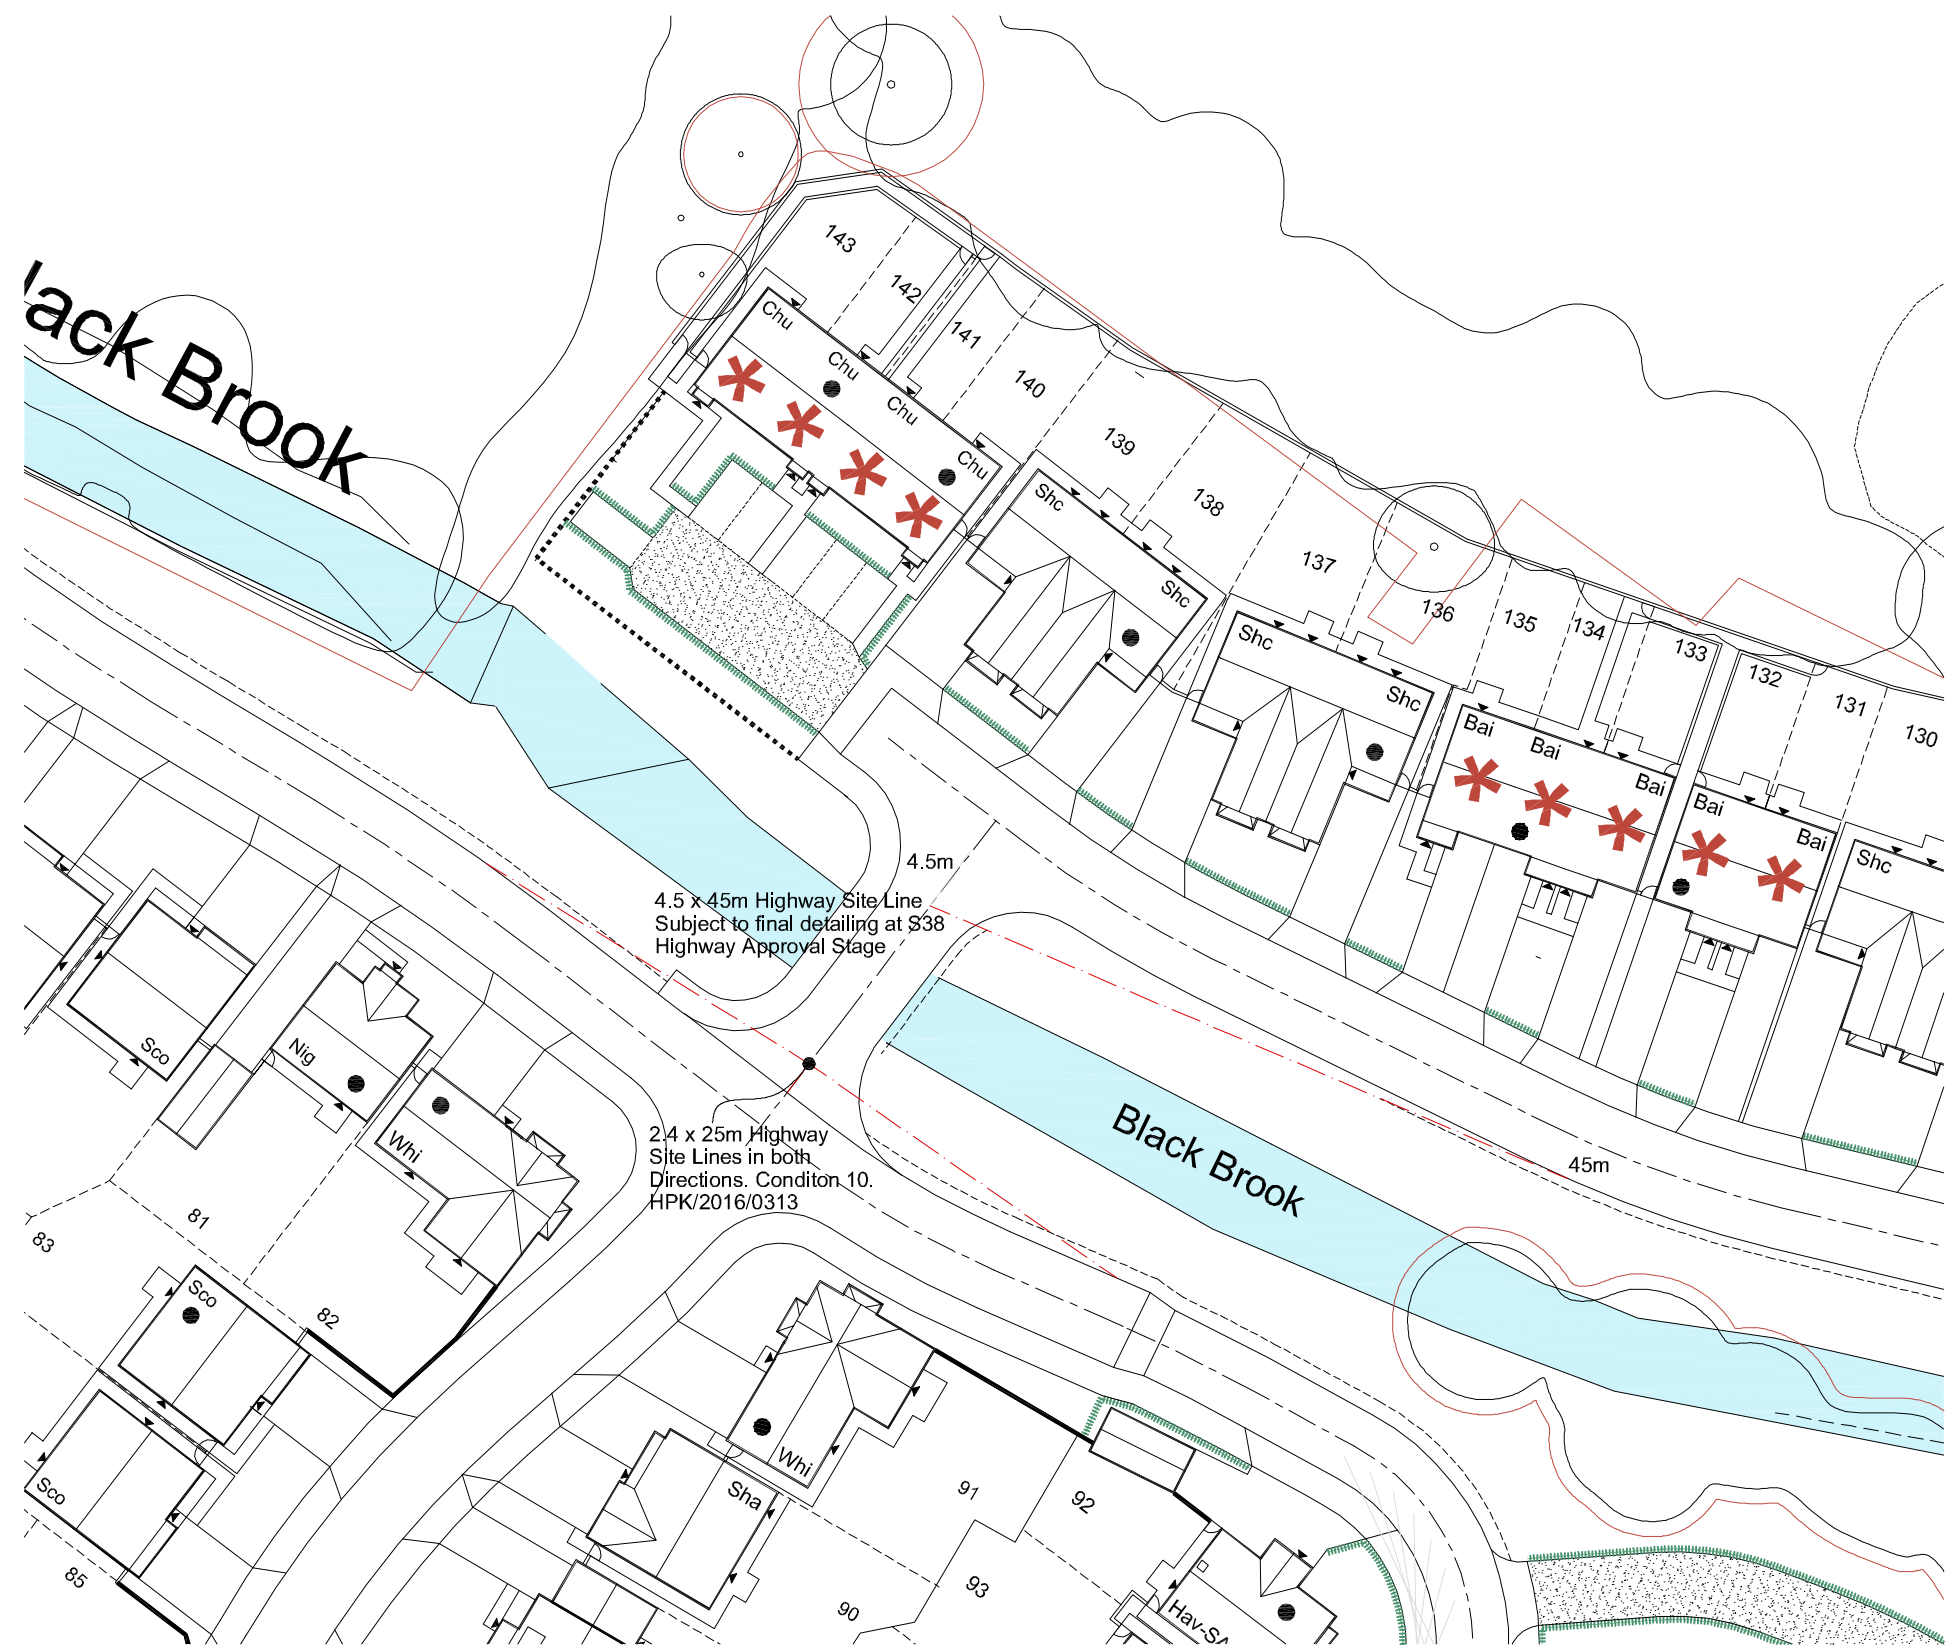


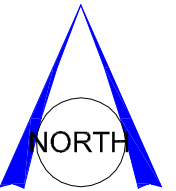

Phase 2 - HPK/2016/0313
Condition 10. Plan

Rev.	Date	Revision Description	Drawn

FORGE ROAD, CHINLEY

Client

WAINHOMES

Project

FORGE ROAD, CHINLEY

Drawing Title

PHASE 2
CONDITION 10. Plan
HPK/2016/0313

Drawing No.

1566WHD/FRC-Ctp01

ASSOCIATES

DGL

DGL Associates Limited

Barn Meadow House

Southfield Fold Farm
Southfield
Burnley
Lancashire
BB10 3RH
Tel : 01282 601157
Mbl : 07976 782876

Revision	Drawn	Checked
-	D.G.Lever	Approved
Scale	1:500 @ A3	11th Feb 2020
E-mail	darren.dgla@gmail.com	A1