
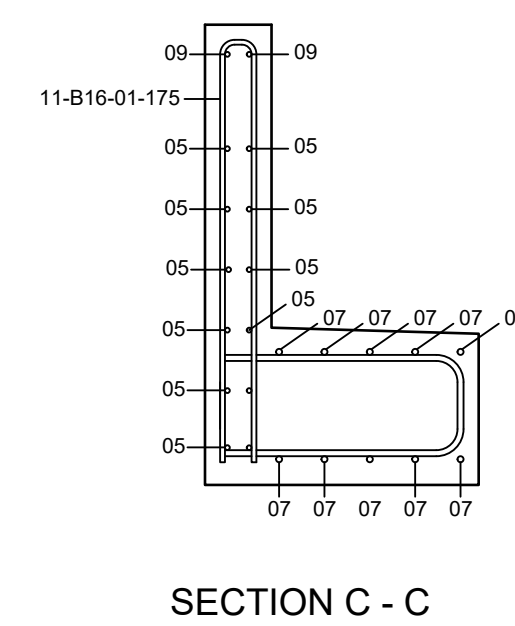
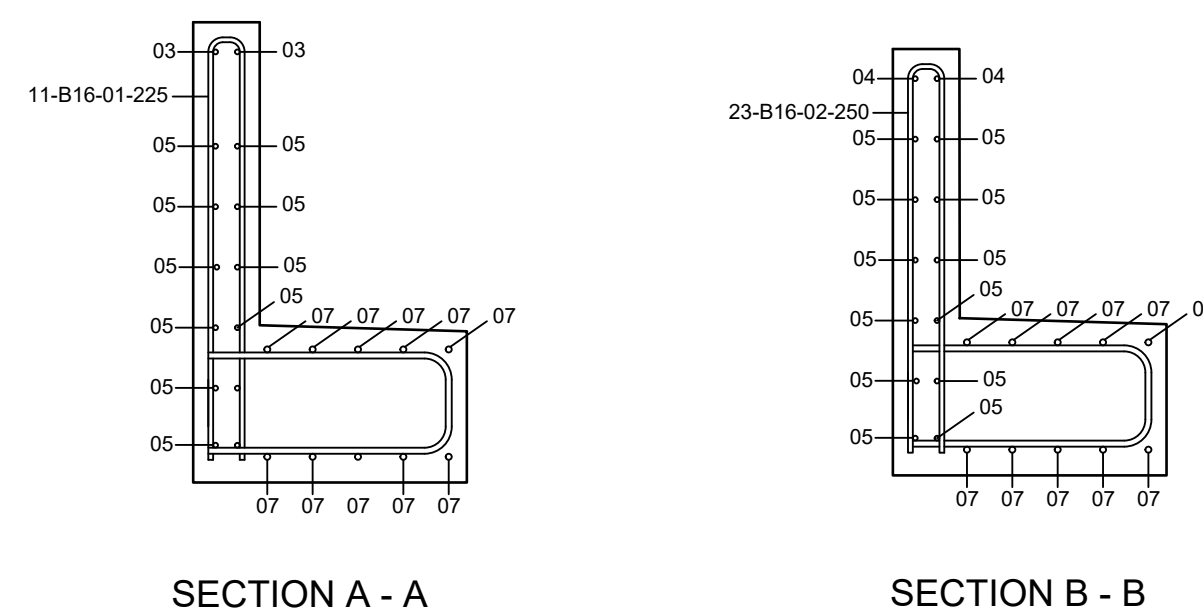
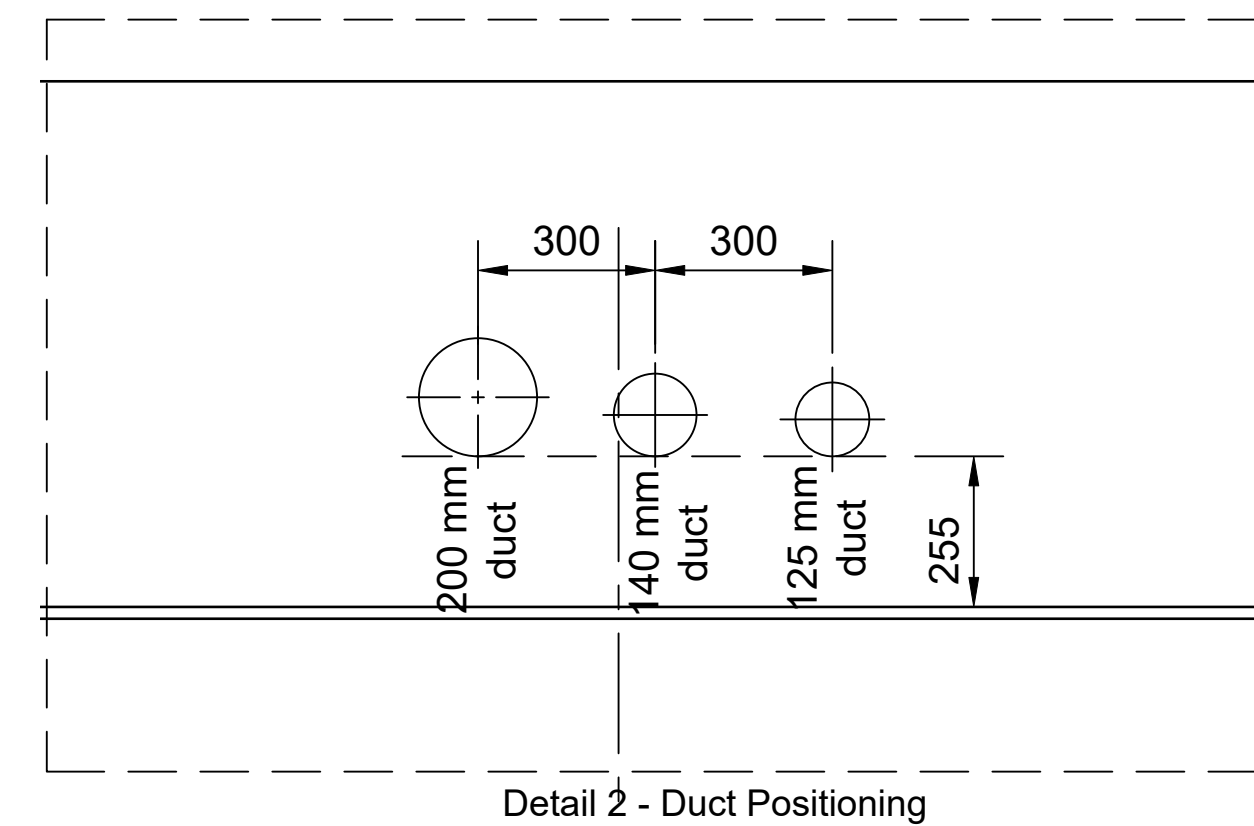
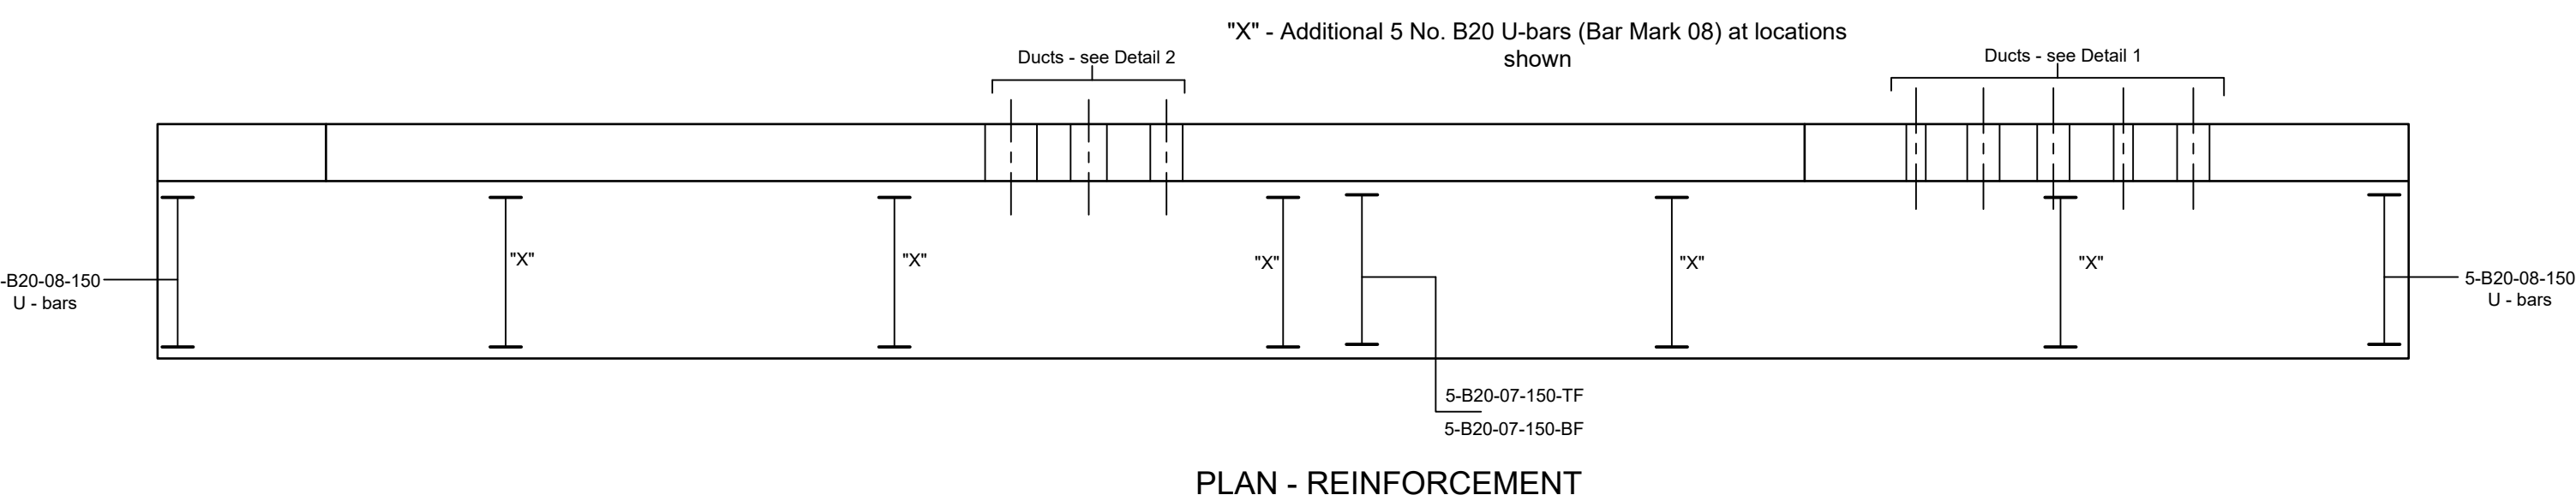


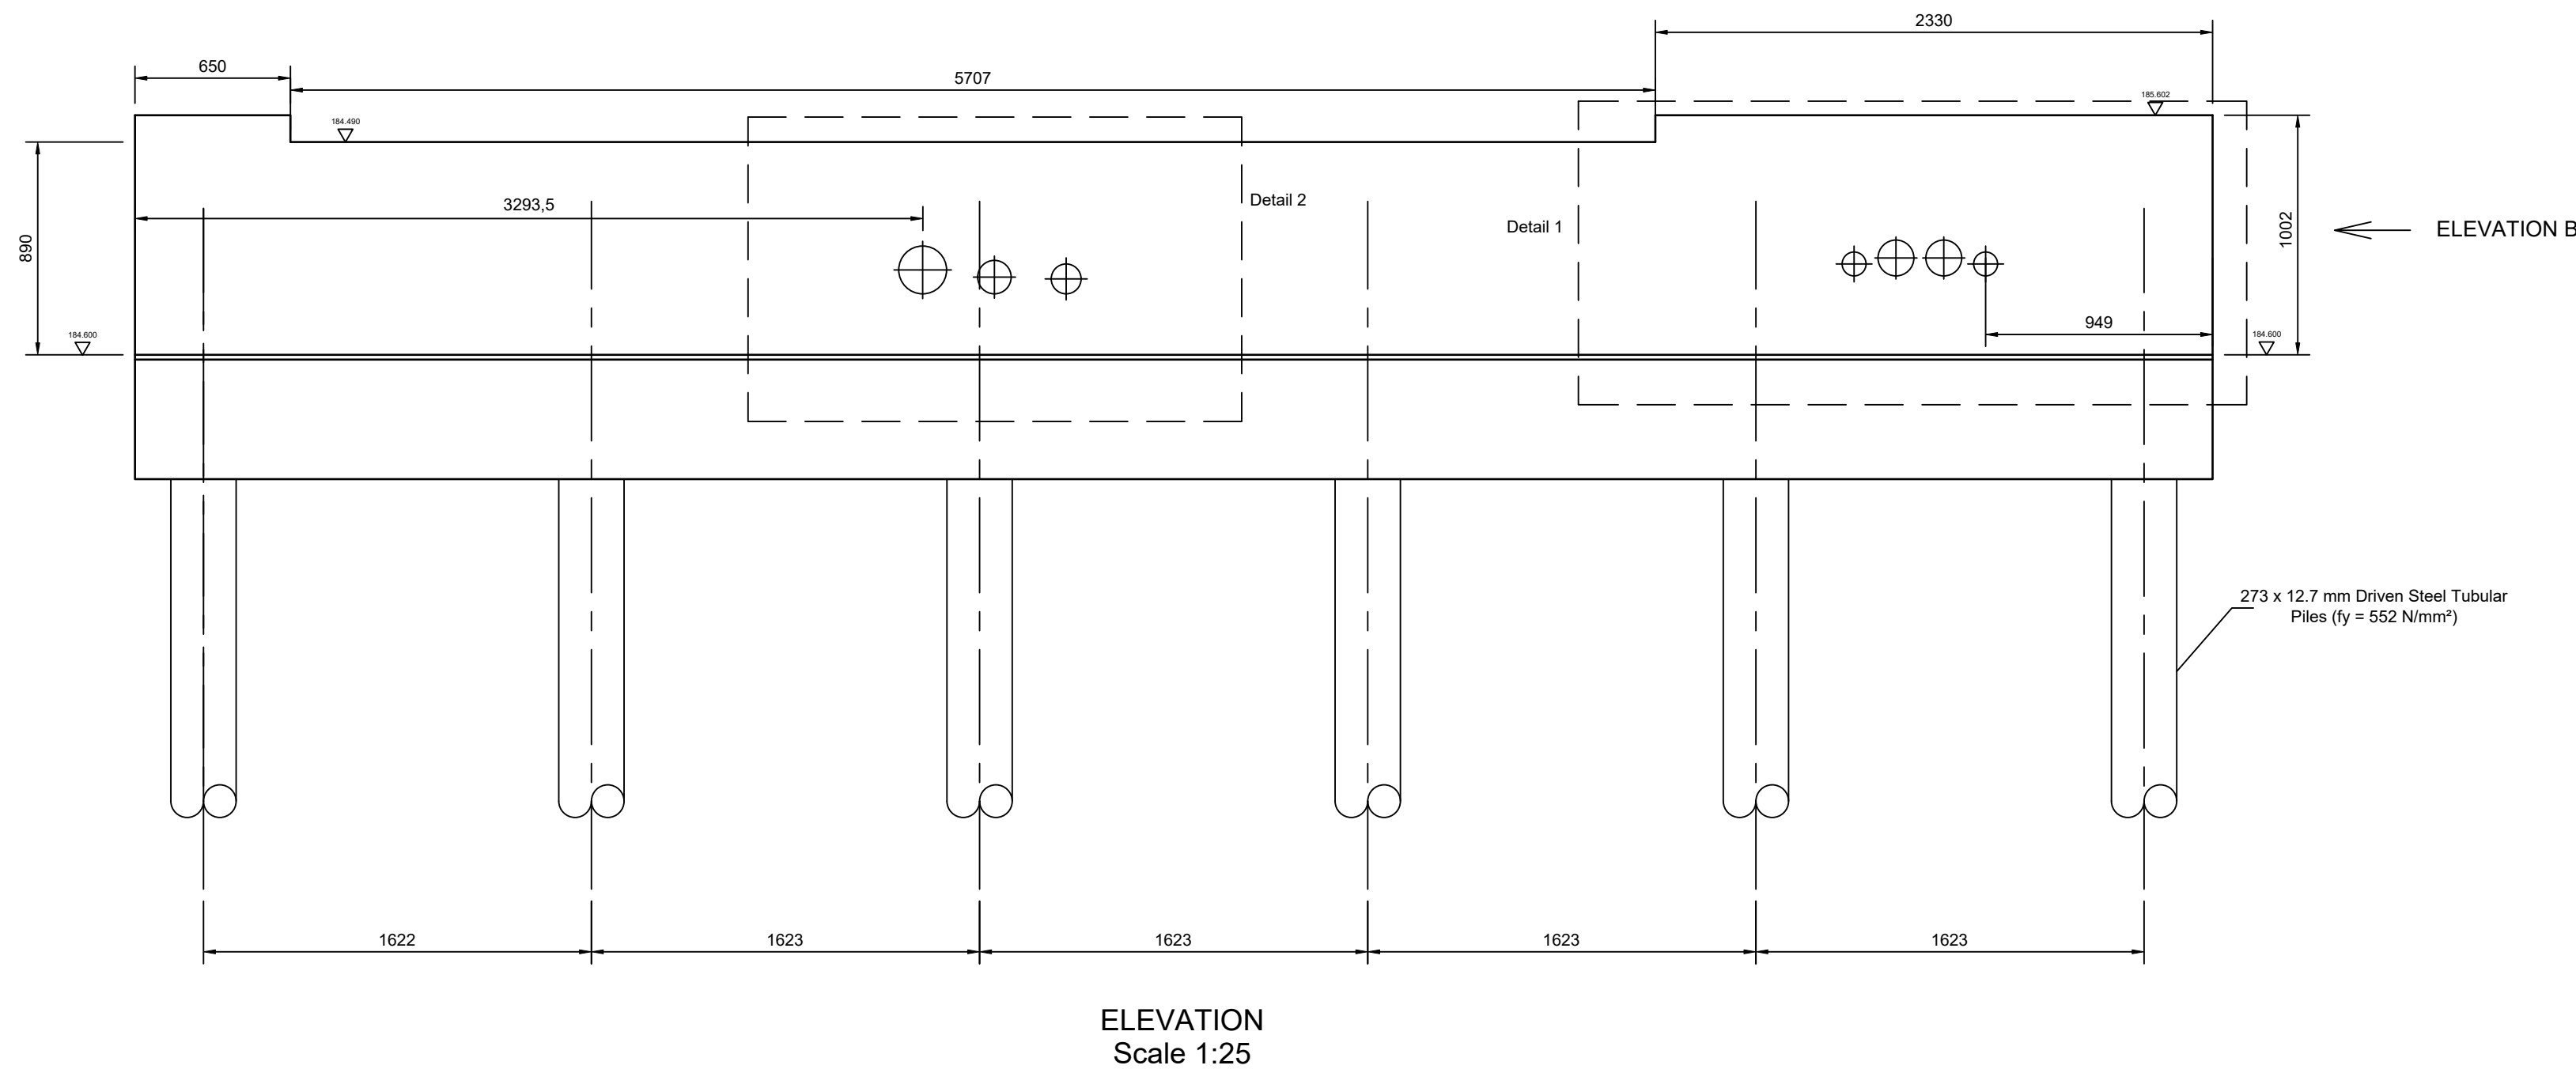

NOTE:
Two abutments required, second abutment design to be handed with respect to the details shown herein.

OTHER NOTES:

1. BEARINGS TO BE SPECIFIED BY BEAVER BRIDGES. FIXED BEARINGS TO

4. ALL SETTING OUT TO BE UNDERTAKEN BY OTHERS

B	Notes amended in line with Client comments.	PM	CMT	27/09/1
A	Bearing plinths removed, levels revised. Elevation B added.	SH	CMT	11/09/1
0	For Approval First Issue	SH	CMT	10/08/1
Rev	Description	Chkd	By	Date

Beaver Bridges Ltd
5 Knights Court,
Archers Way,
Battlefield Enterprise Park,
Shrewsbury SY1 3GA
Tel: 01743 811 811

Client
Wain Homes

Project Name
Black Brook Bridge

Drawing Title
Foundations
General Arrangements & Details

Start Date 08/08/19	Drawn CMT	Designed CMT	Checked SH	Scale 1:50
Drawing Status APPROVAL			Page Size A1 L	
Drawing No BB1321-B1-FD-4000			Rev B	

