






PROPOSED FRONT (WESTERN) ELEVATION TO CROFT MANOR

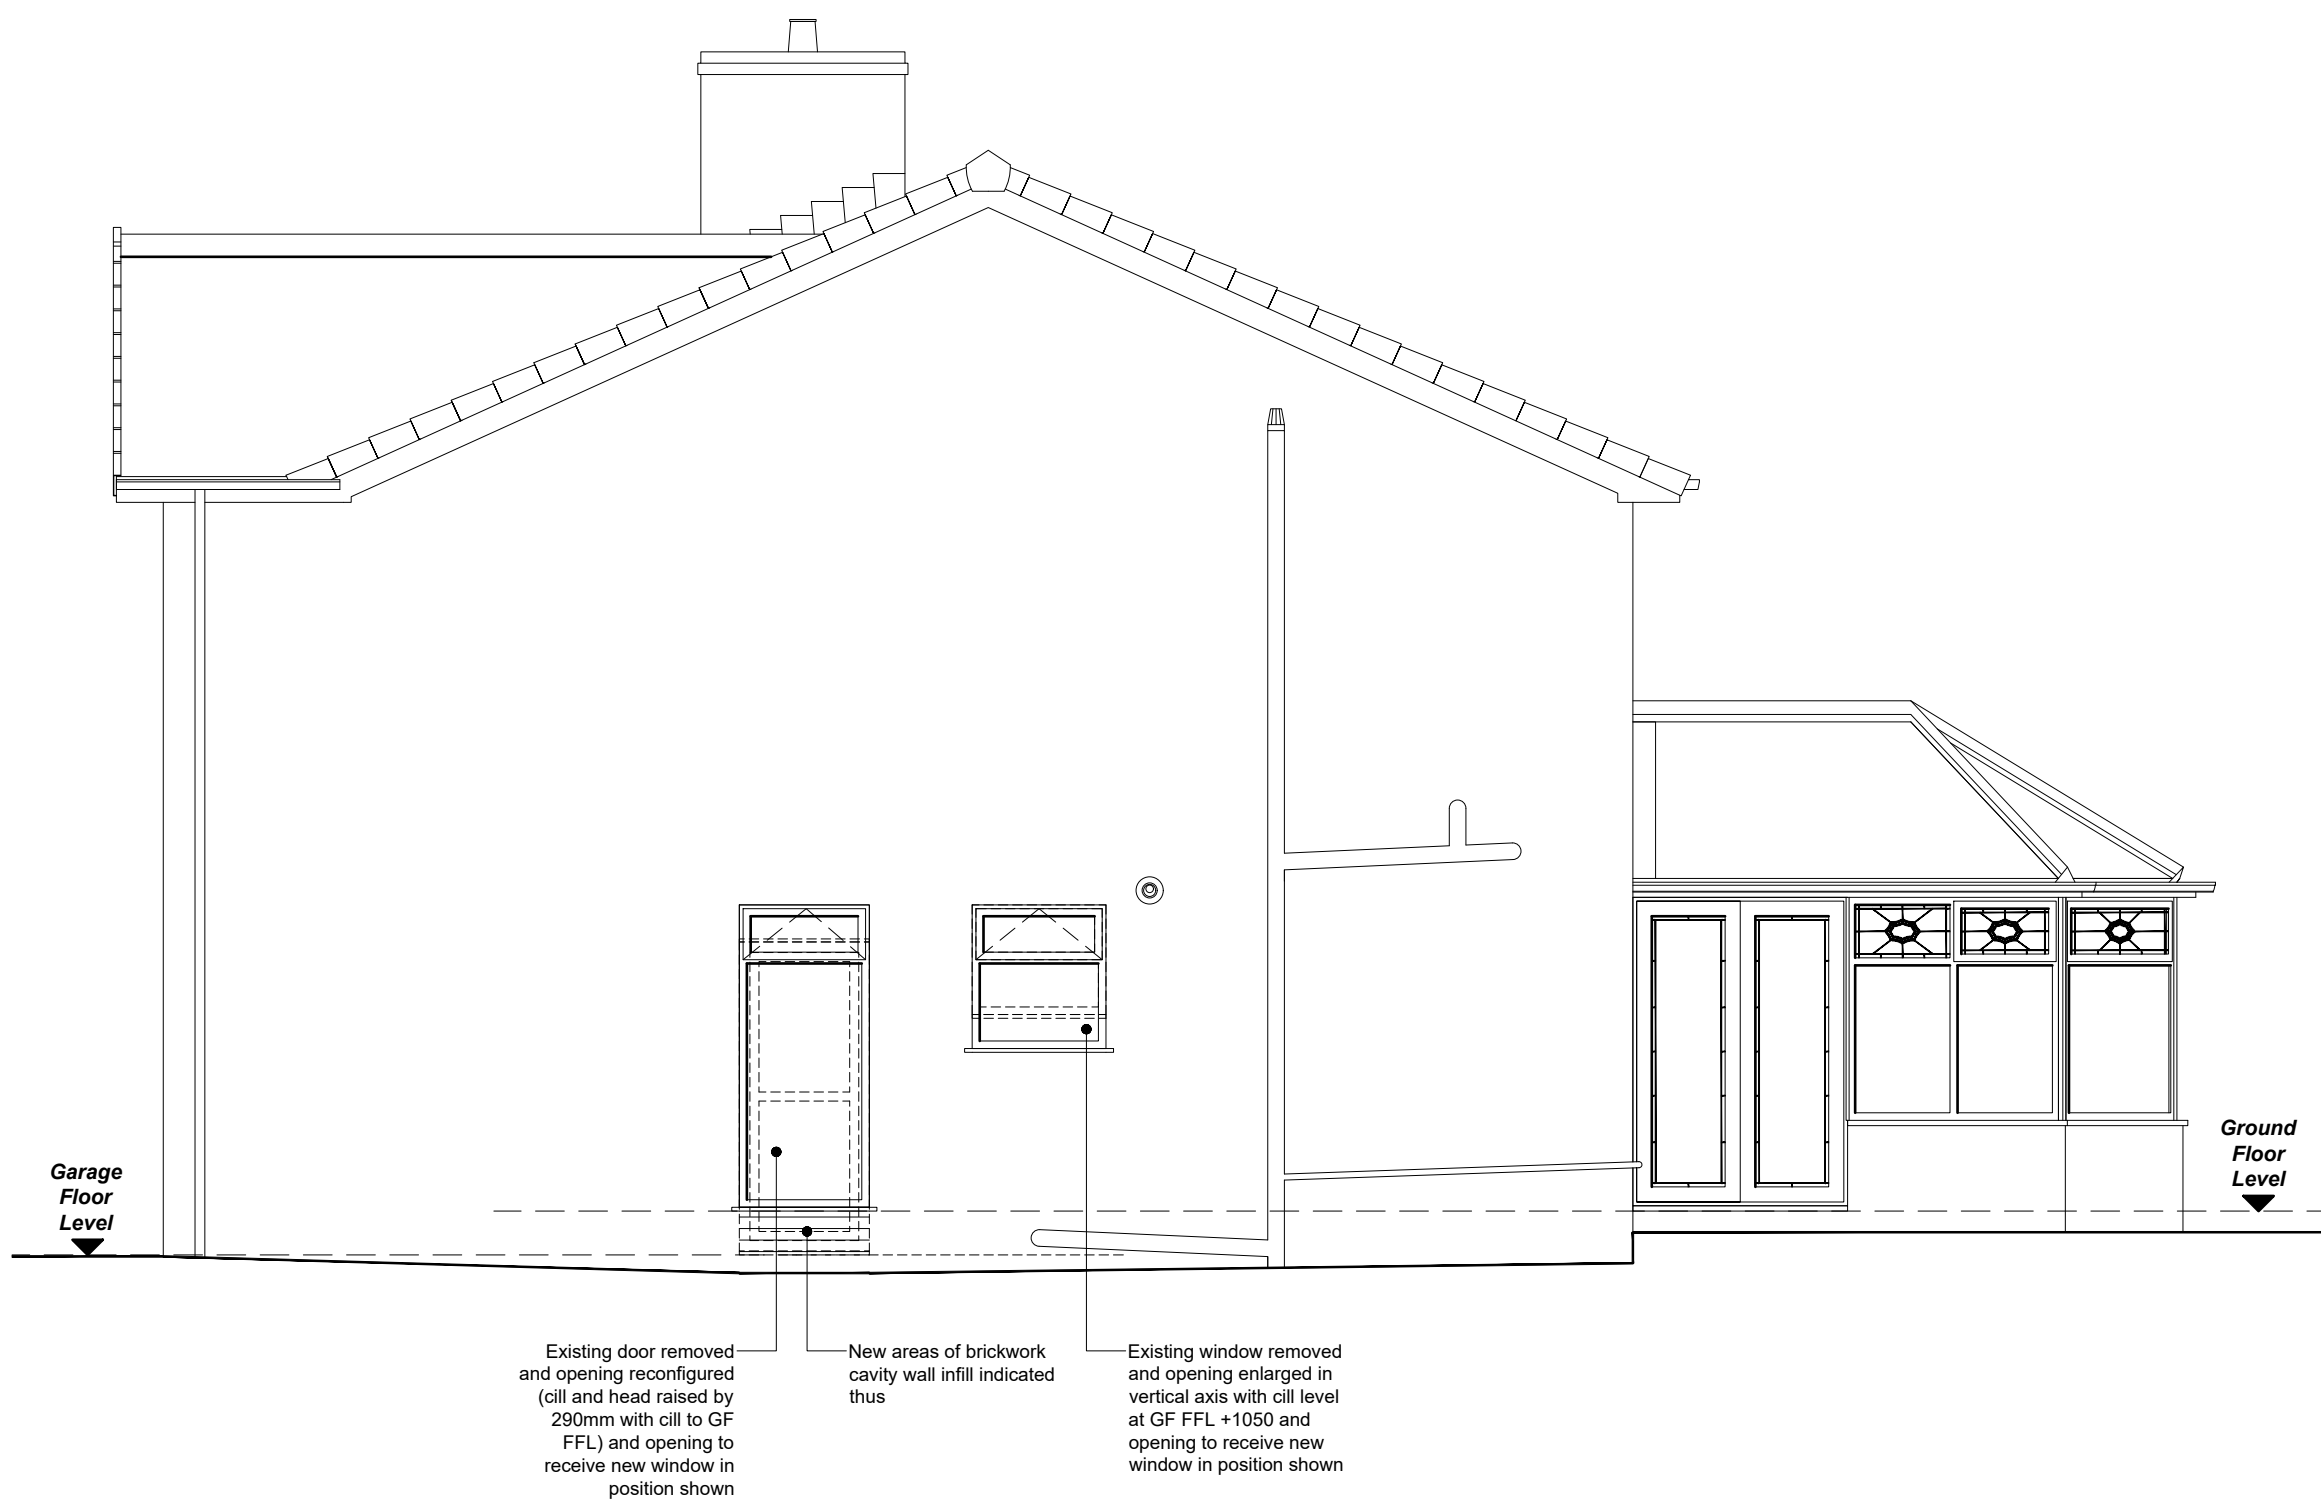


PROPOSED SIDE (SOUTHERN) ELEVATION

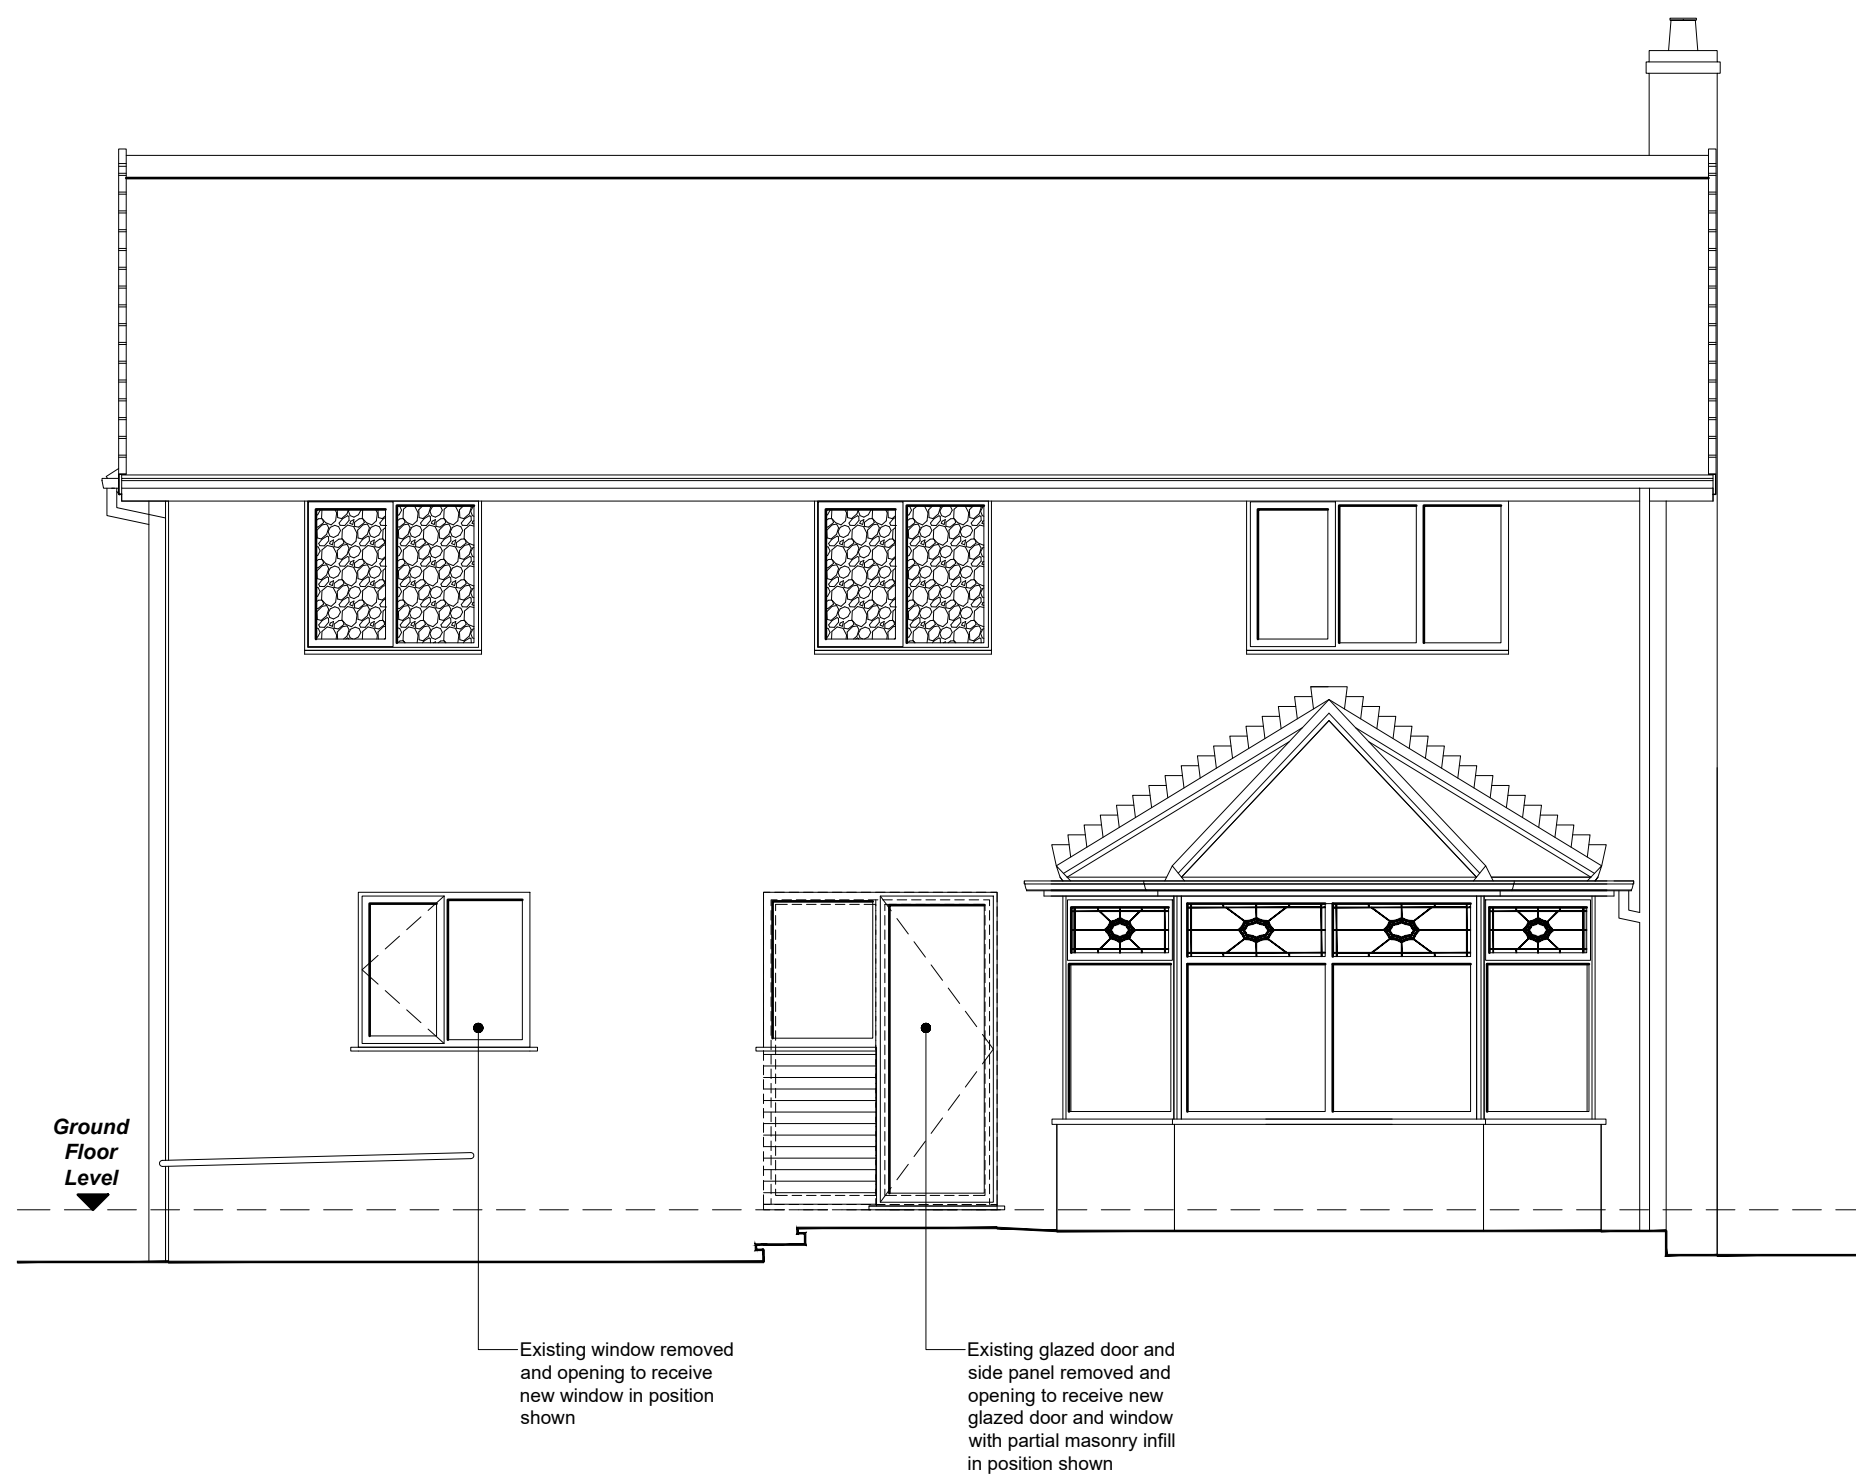

PROPOSED REAR (EASTERN) ELEVATION

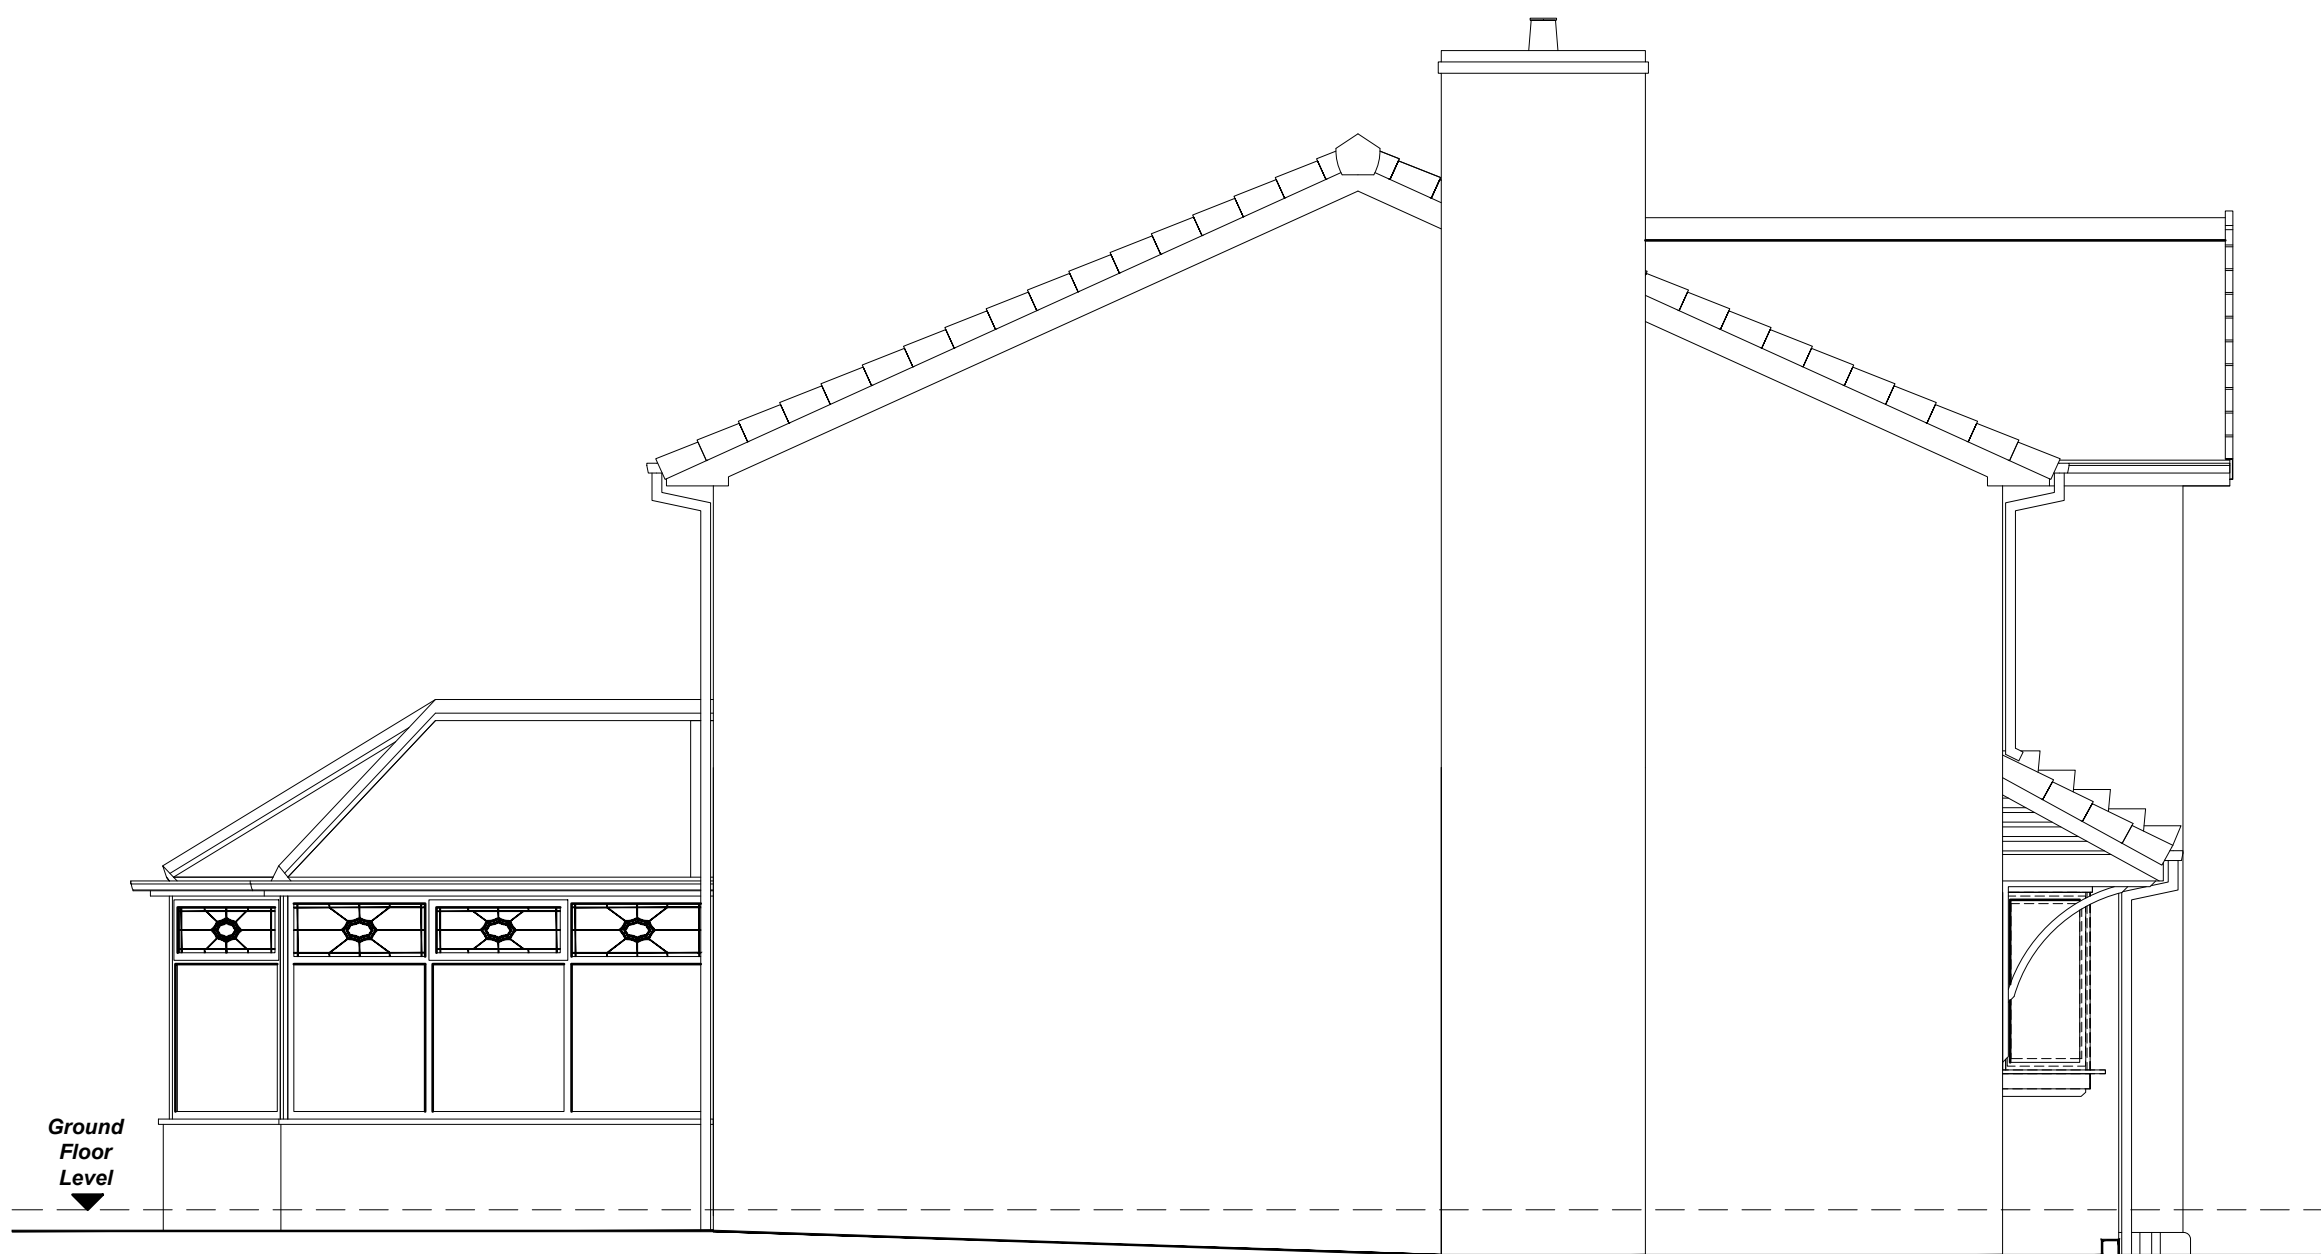

PROPOSED SIDE (NORTHERN) ELEVATION

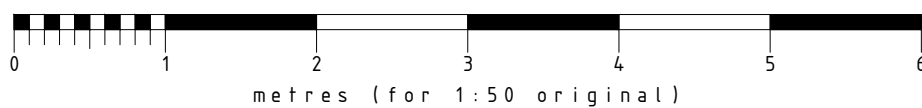

NOTES

All dimensions are to be checked on site and any discrepancies referred to the designer prior to proceeding. All levels are to be confirmed on site prior to proceeding with the work. All discrepancies between information shown on the drawing and the information shown on the specification are to be referred to the designer prior to proceeding with the works. All component sizes and references to be checked prior to the ordering of materials. Positions of existing drain runs and associated installations to be confirmed prior to proceeding and drains checked as necessary. All relevant boundary positions to be checked prior to proceeding. Any on site design changes must be reported to the designer and agreed with the relevant authority prior to proceeding. Levels shown are related to an arbitrary datum and therefore not related to ordnance datum.

A	23.03.24	Amended following client review
Revision	Date	Details

GRUNDY ARCHITECTURAL SERVICES LIMITED 30 PARK ROAD, HADFIELD, GLOSSOP, DERBYSHIRE, SK12 2AH TEL: 0773 541 5862 EMAIL: RICHARD@GRUNDYARCHITECTURE.CO.UK	GRUNDY ARCHITECTURAL SERVICES LIMITED 30 PARK ROAD, HADFIELD, GLOSSOP, DERBYSHIRE, SK12 2AH TEL: 0773 541 5862 EMAIL: RICHARD@GRUNDYARCHITECTURE.CO.UK
---	---

Project: Proposed Partial Garage Conversion & Alterations at:
20 Croft Manor
Glossop
Derbyshire
SK13 6PP

Client: R. Armitage & K. Kime
Drawing Title: PROPOSED ELEVATIONS

Drawn by: R.G.	Date: 15th March 2024
Drawing No.: 2409_12	Scale: 1:50 @ A1
Revision: A	