
GRUNDY
ARCHITECTURE by DESIGN
R.A.GRUNDY ARCHITECTURAL SERVICES LIMITED

R.A.GRUNDY ARCHITECTURAL SERVICES LIMITED
30, PARK ROAD, HADFIELD, GLOSSOP, DERBYSHIRE SK13 2AH
TEL: 0774 501 3862
E-MAIL: GRUNDYGLOSSOP@OUTLOOK.COM

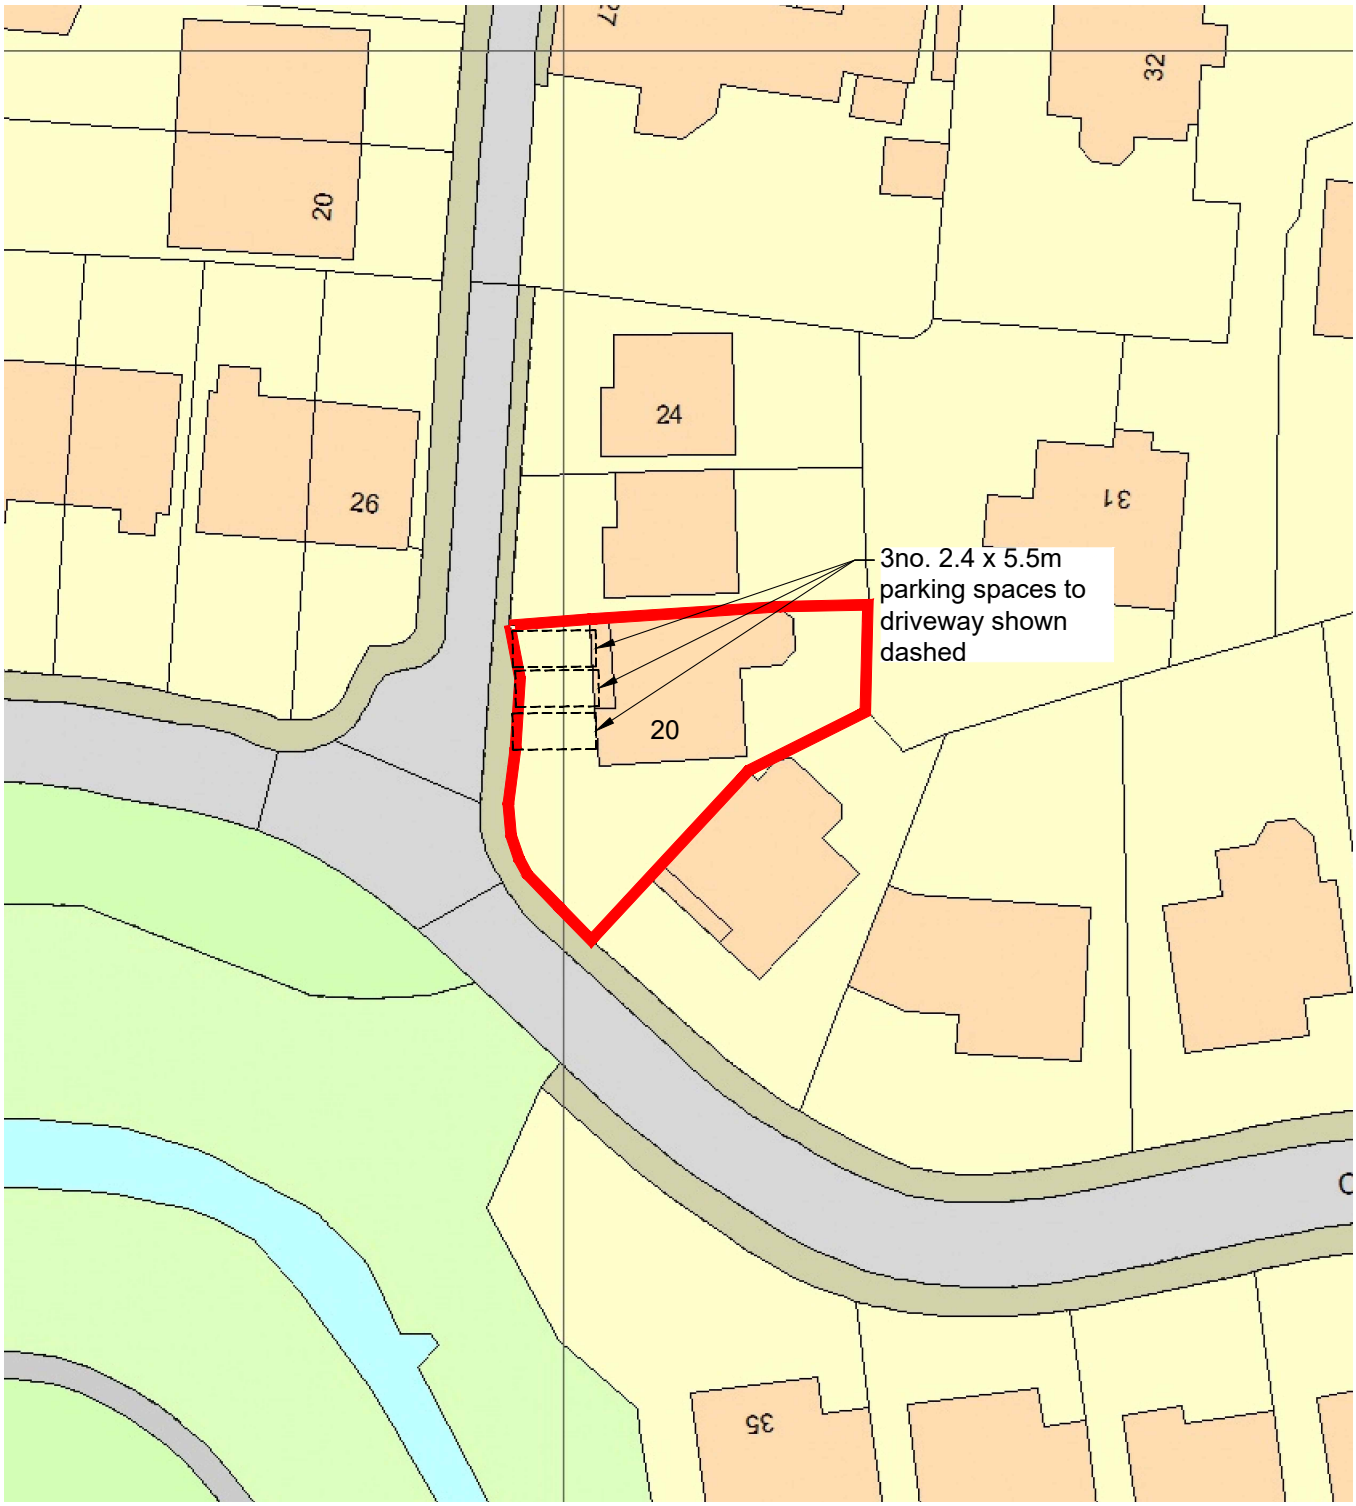

20 Croft Manor, Glossop
Proposed Site Plan
Scale 1:500

